


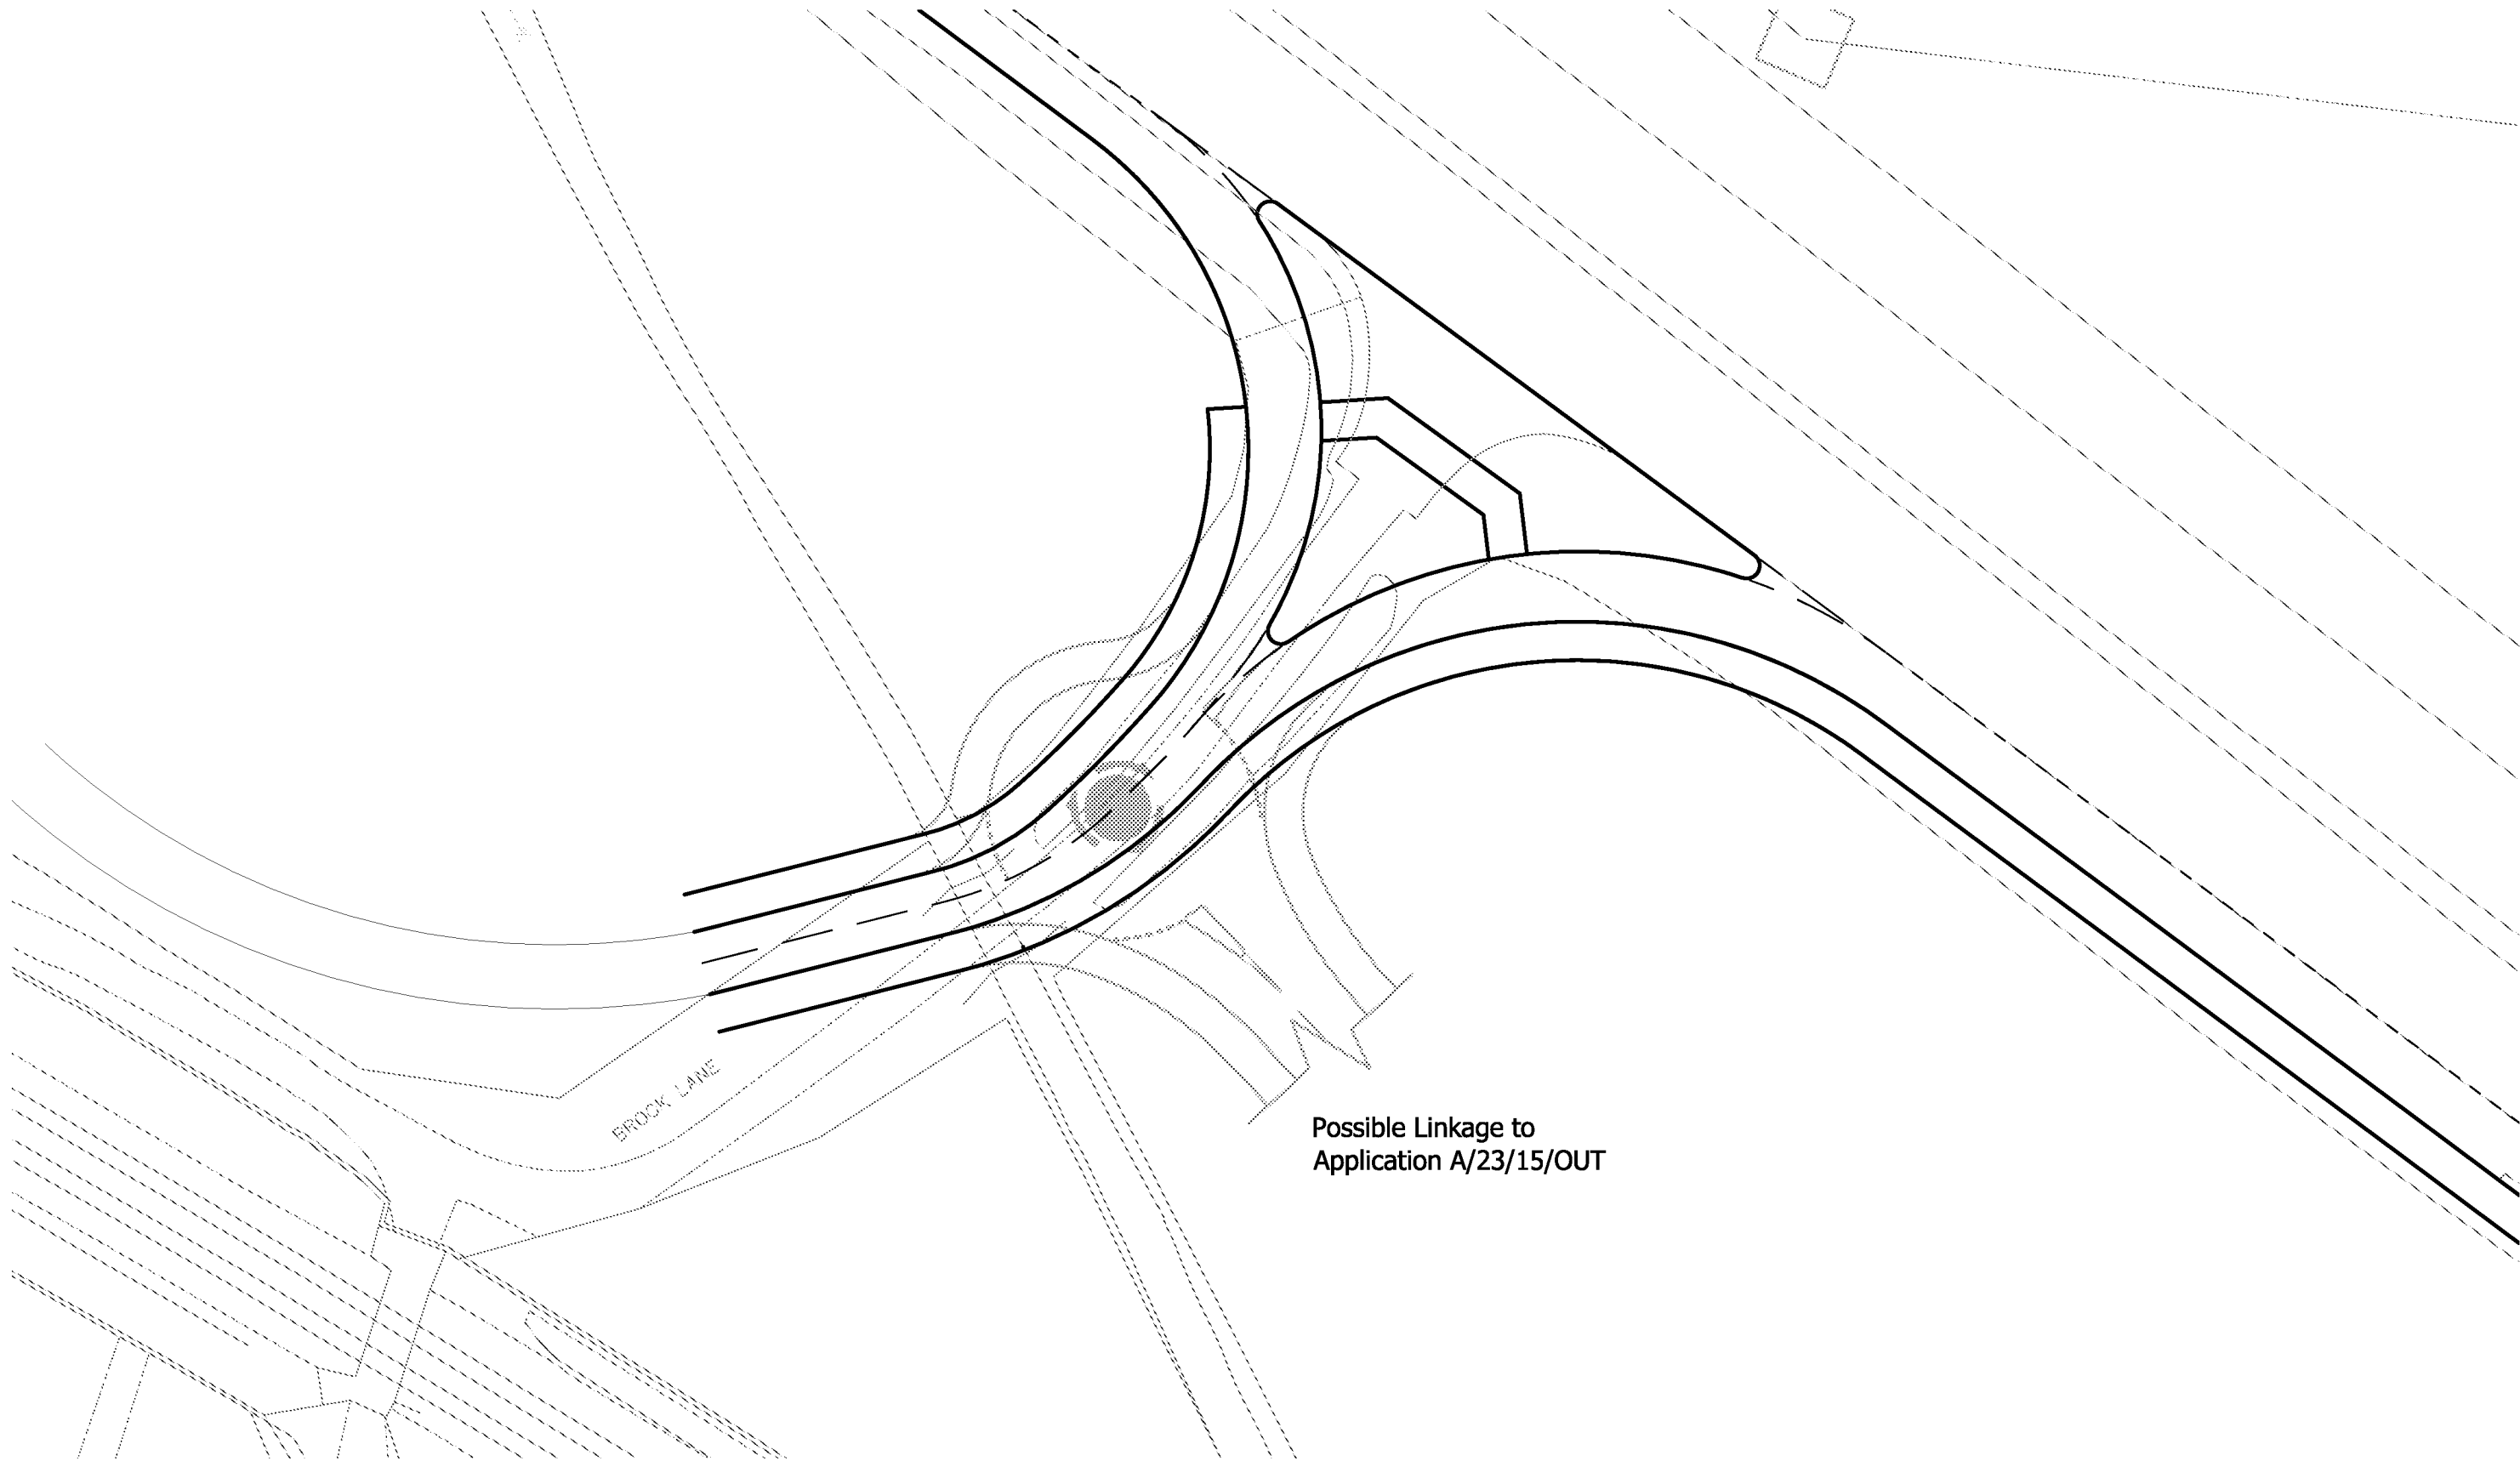

This map is reproduced from Ordnance Survey material with the permission of Ordnance Survey on behalf of the Controller of Her Majesty's Stationery Office © Crown copyright. Unauthorised reproduction infringes Crown copyright and may lead to prosecution or civil proceedings. Mayer Brown Ltd. Licence No - AL 100002189



Mayer Brown Limited
Lion House
Oriental Road Woking Surrey GU22 8AR
Telephone 01483 750 508 Fax 01483 750 437
wokingoffice@mayerbrown.co.uk www.mayerbrown.co.uk

client
STORE PROPERTY INVESTMENTS LTD
project
BROOK LANE, RUSTINGTON

title
POSSIBLE LINKAGE TO ADJACENT SITE

scale	1:500@A3	drawn by	OAN	checked by	VL
date	JUNE 2018	cad file	Master 2018-06-06.DWG		
drawing number	SPRUST(BROOK LANE).1/10			rev.	A