Stack Sign

3050x1500mm
100x200mm x4mm Posts
Side View
Scale 1:20 at A4

city & county graphics

015

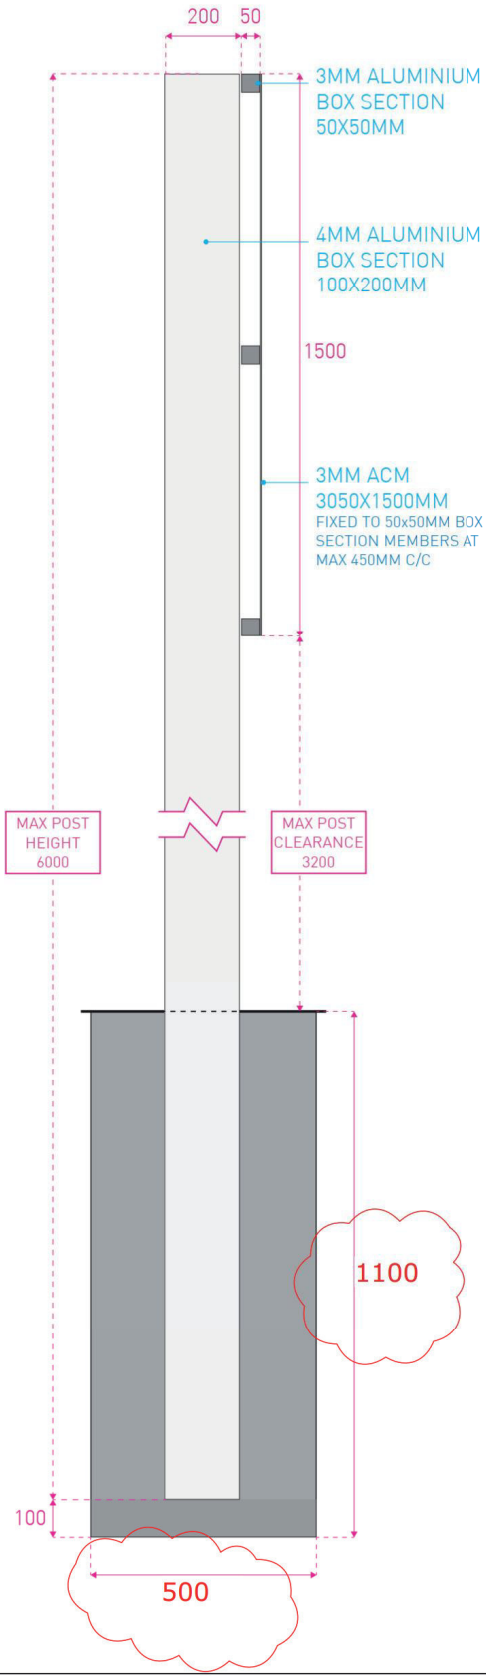

Glanville

Project No:	4220481
Project Name:	Langmead Place, Angmering
Sketch No:	SK002
Sketch Title:	STACK SIGN
Sketch Date:	26/08/2022

REVISION B

6060 T66 ALLOY

Glanville must be informed in case:
- loose soil or void are excavated during foundation work
- ground water is established in foundation trenches
- surface slopes more than 10% (1 to 10m)

Restrictions:
- sign erection is not permitted on hills, ridges or escarpments
- site altitude cannot exceed 150m
- basic wind pressure cannot exceed Vb=22.0 m/s
- external construction cannot be installed within 10km distance from sea

Recommendations
- use ACM panel and dibond banners to be fixed to frame with accordance to manufacturer recommendations, unless specified otherwise on the specific drawing
- all materials and connections should be designed for external use.

ARUN DISTRICT COUNCIL A/86/2022