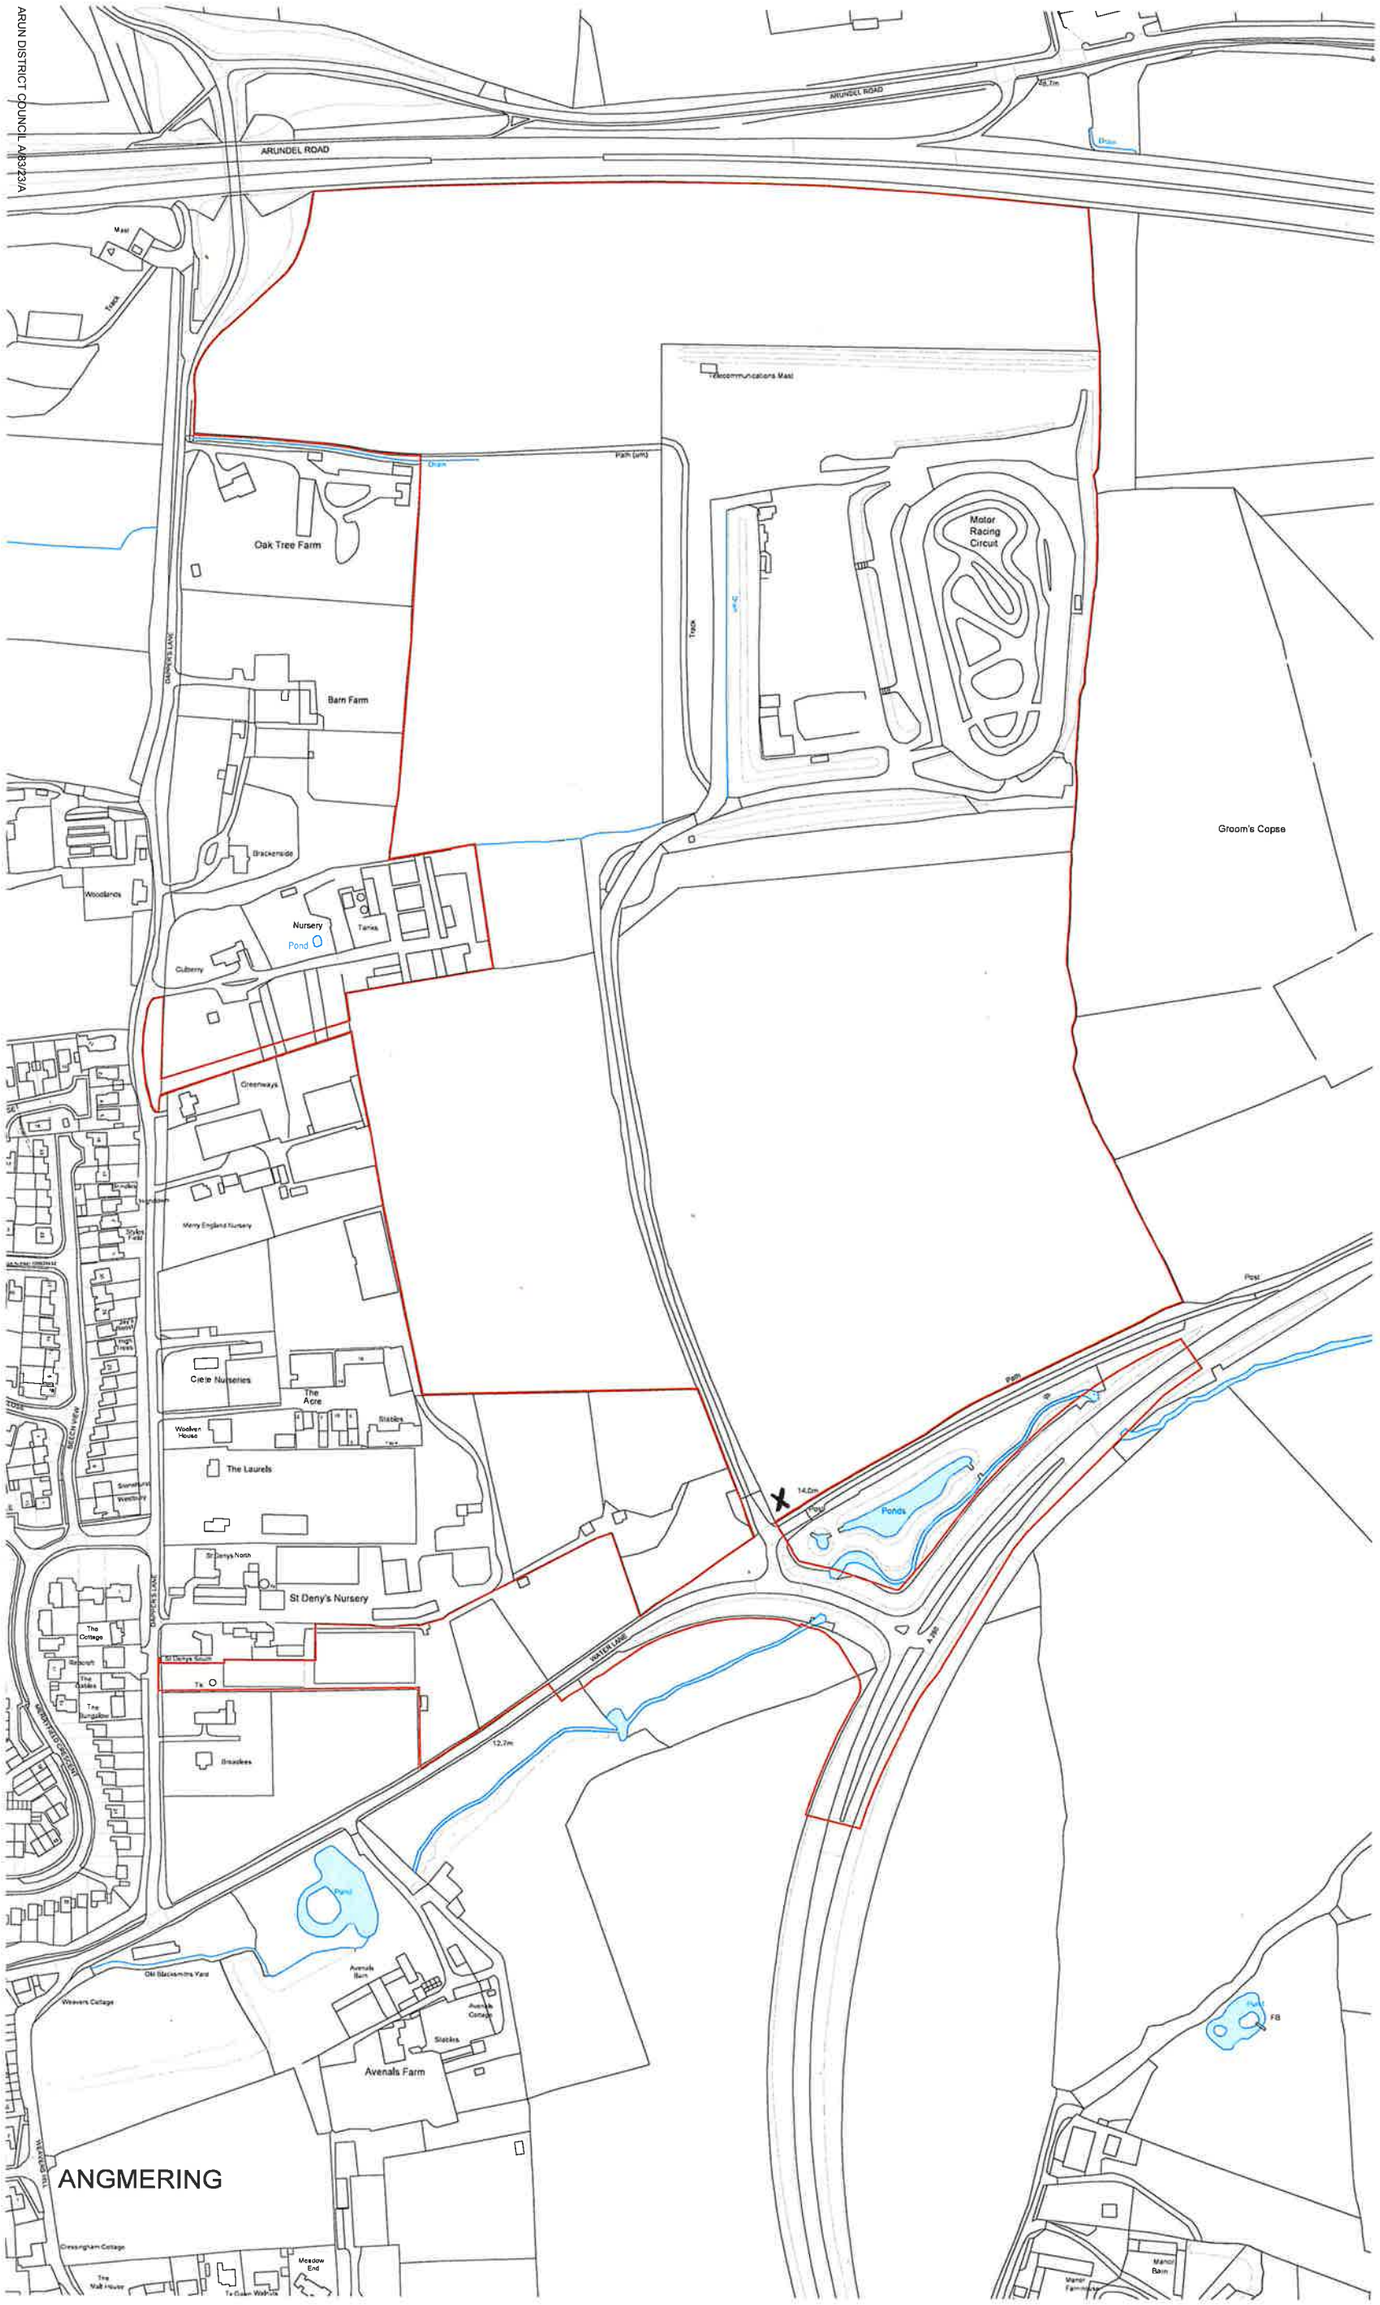

X = PROPOSED LOCATION OF STACK SIGN

Site Location
Area 32.9 Hectares

The copyright of this drawing remains with Pro Vision and may not be reproduced in any form without prior written consent. Only scale from this drawing for the purposes of determining a planning application. Do not scale from this drawing for construction purposes. Any discrepancies between this and any other consultant's drawings should be reported to the Architect immediately. The contractor must check all dimensions before commencing work on site and all discrepancies reported to the Architect. No deviation from this drawing will be permitted without the prior consent of the architect.
Ordnance Survey © Crown Copyright 2017. All rights reserved. Licence number 100027437

REV	DATE	AMENDMENTS	DRAWN	CHECKED
A	20.07.16	Additional land added to redline		
B	12.06.17	Redline revision		
C	23.06.17	Paper size conformed A2		
D	07.07.17	Redline updated - Transport comments		
E	12.09.17	Issued for application		
F	05.01.18	Revised with A280 included		

CLIENT
Rydon Group + Gleeson Strategic Land

PROJECT
Land North of Water Lane

DRAWING
Site Location

DATE
May 2016

SCALE 1:2500 @ A2

DWG NO 1911-P-100

REV F

PRO VISION
PLANNING | ARCHITECTURE | URBAN DESIGN
www.pro-vision.co.uk

ARUN DISTRICT COUNCIL A/83/23/A