




A-B-C = LINE OF
WHAT IS TO BE
DEMOLISHED.

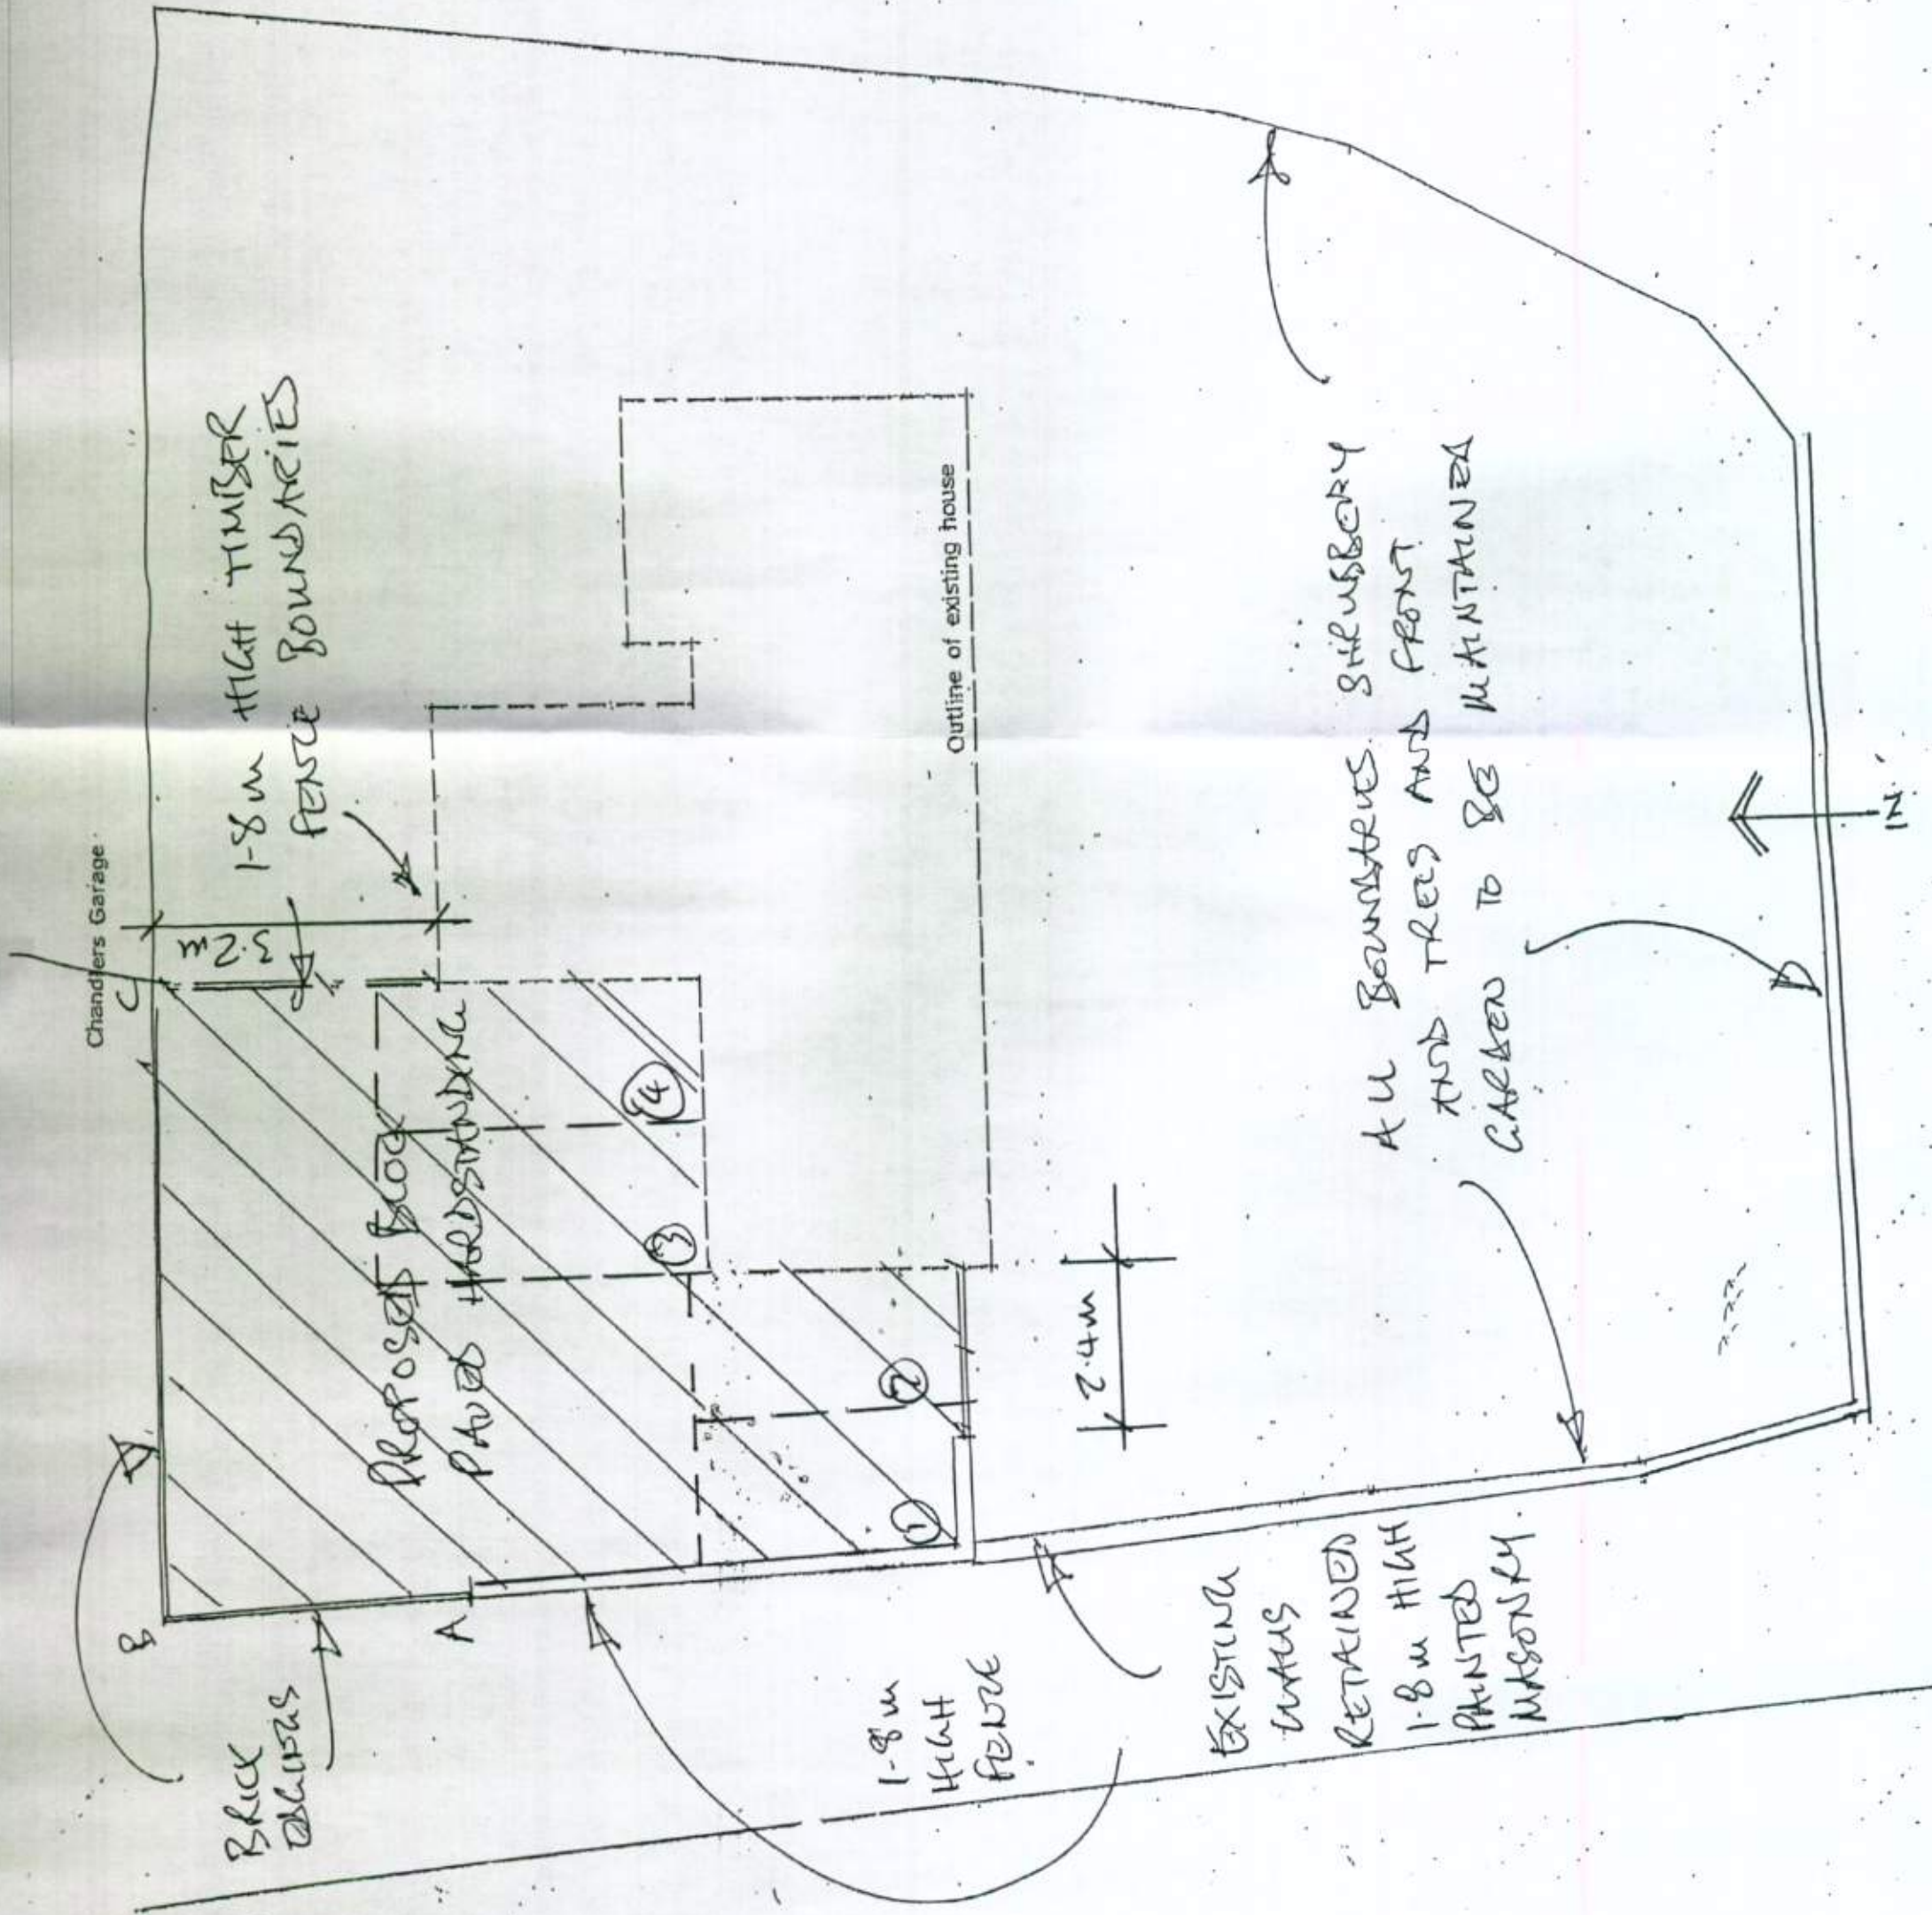

PROPOSED PLAN

REV B 20.12.10: UNREMARKED

ALL RIGHTS IN THE PROPERTY OF BAKER ASSOCIATES AND ANY PARTS NOT SHOWN ARE RESERVED.
COPYRIGHT © BAKER ASSOCIATES

PHARES COURTLIDGE
HIGH STREET
ANGMERING
WEST SUSSEX

BAKER ASSOCIATES

87 High Street, Evington, West Sussex, BN44 3JZ
Tel: 01903 814006 Fax: 01903 816844

SCALE
1:100M
DATE
11.7.05

DES. No.

06.647.1

REV.

B