
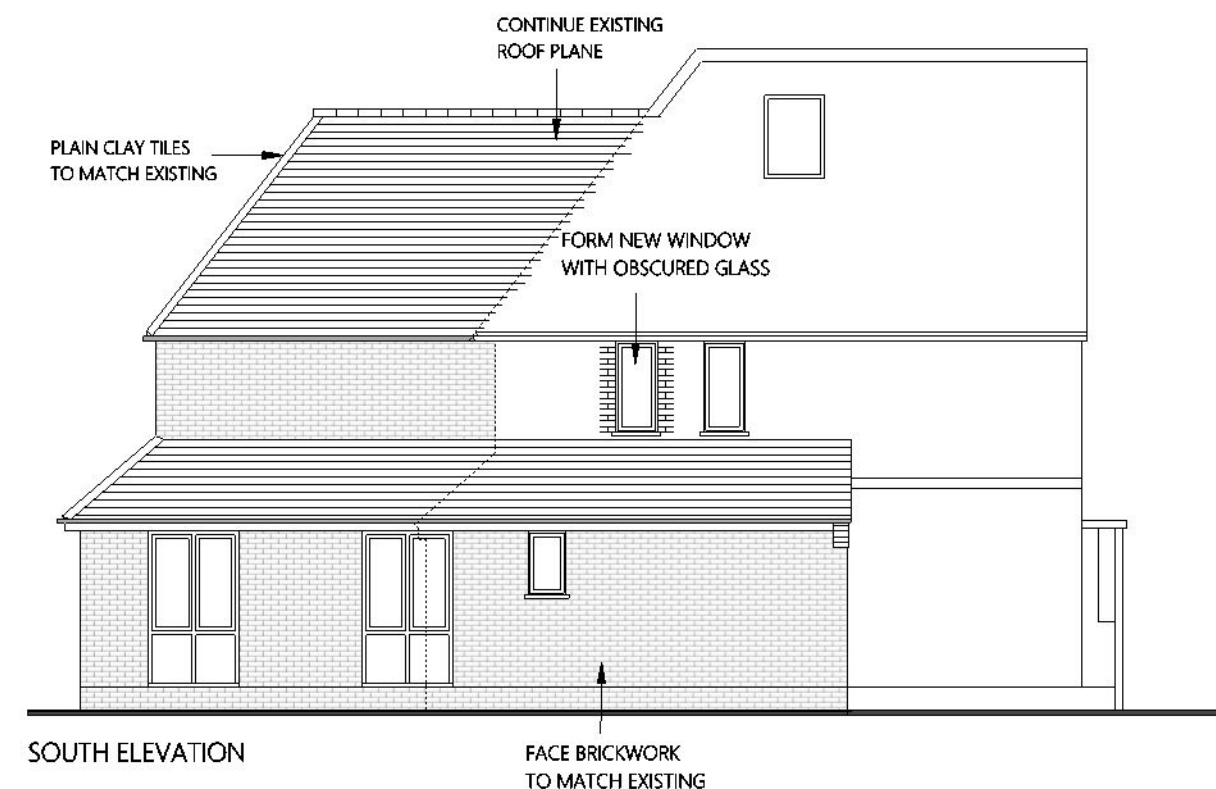


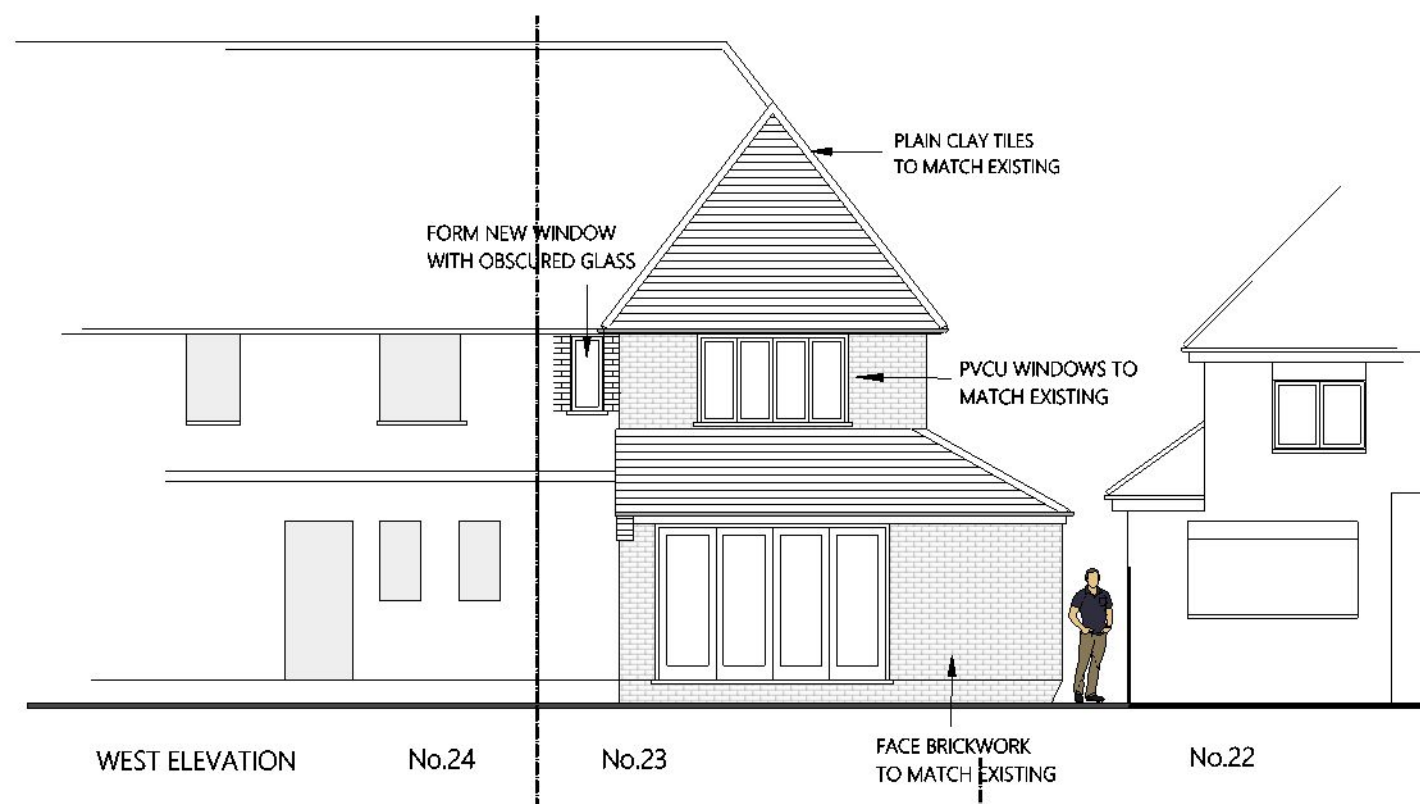

PETER ROBSON ARCHITECT Long Meadow, The Lane, Chichester, PO19 5PY Tel; 01243 780224 Mob; 07497 006277 Email; robsonarchitect@gmail.com	DRAWING TITLE: PROPOSED ELEVATIONS		Drawing: 1615-14	
	PROJECT: PROPOSED EXTENSION AT 23 ARUNDEL ROAD, ANGMERING		Scale: 1:100 @ A3	
	CLIENT: MR AND MRS STRUDWICK		Date: APRIL 2018	
			PLANNING DRAWING ONLY	