



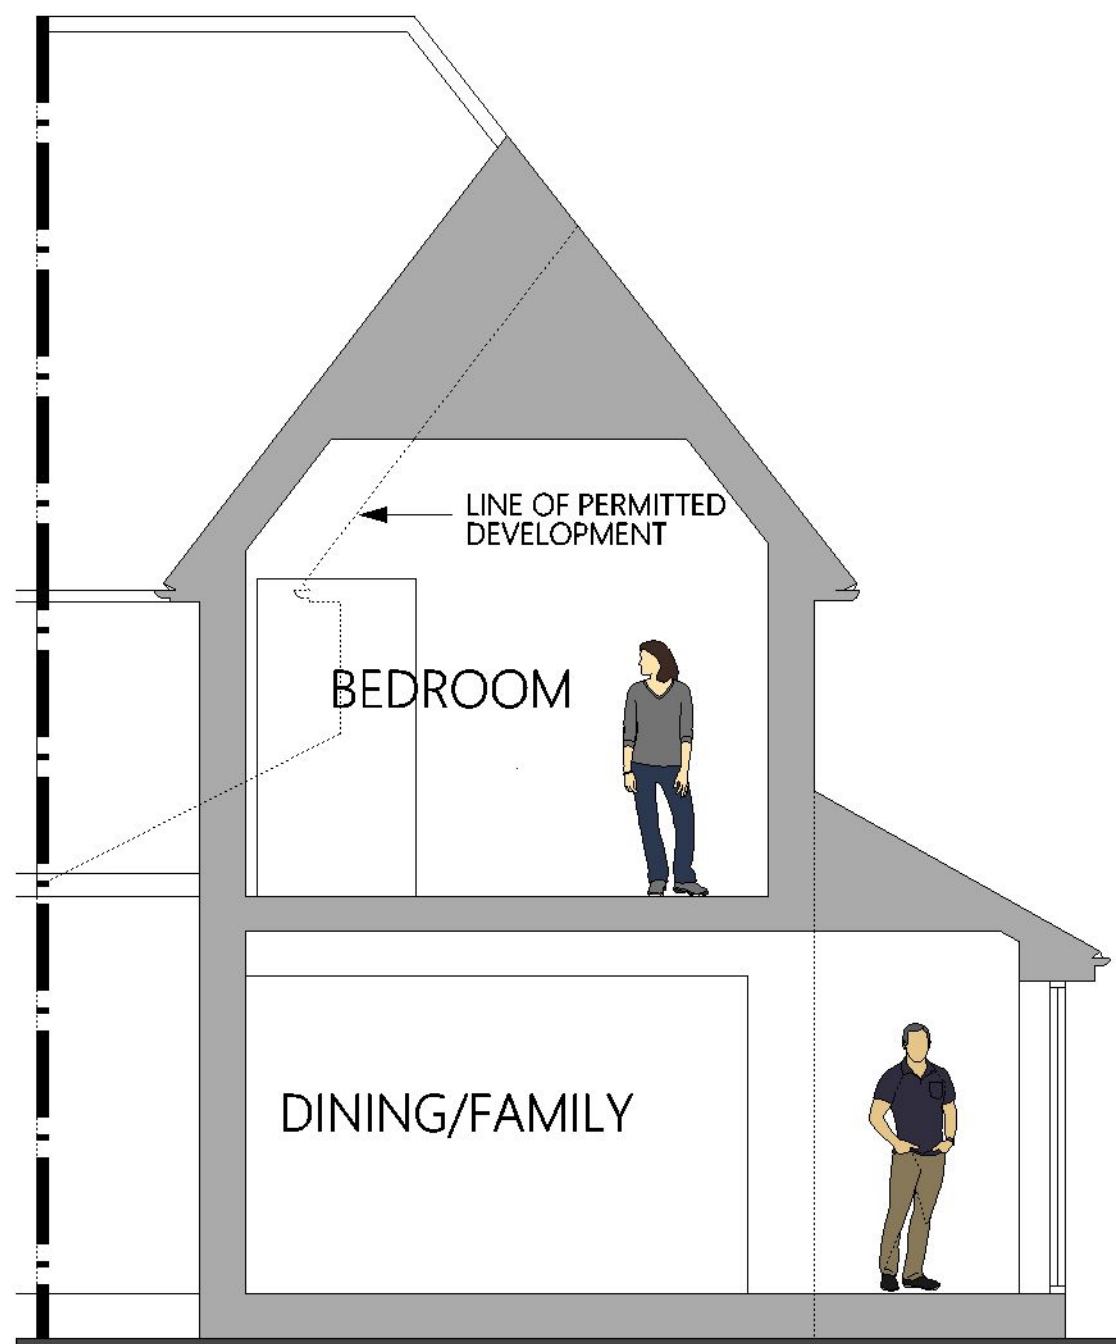

SECTION A-A

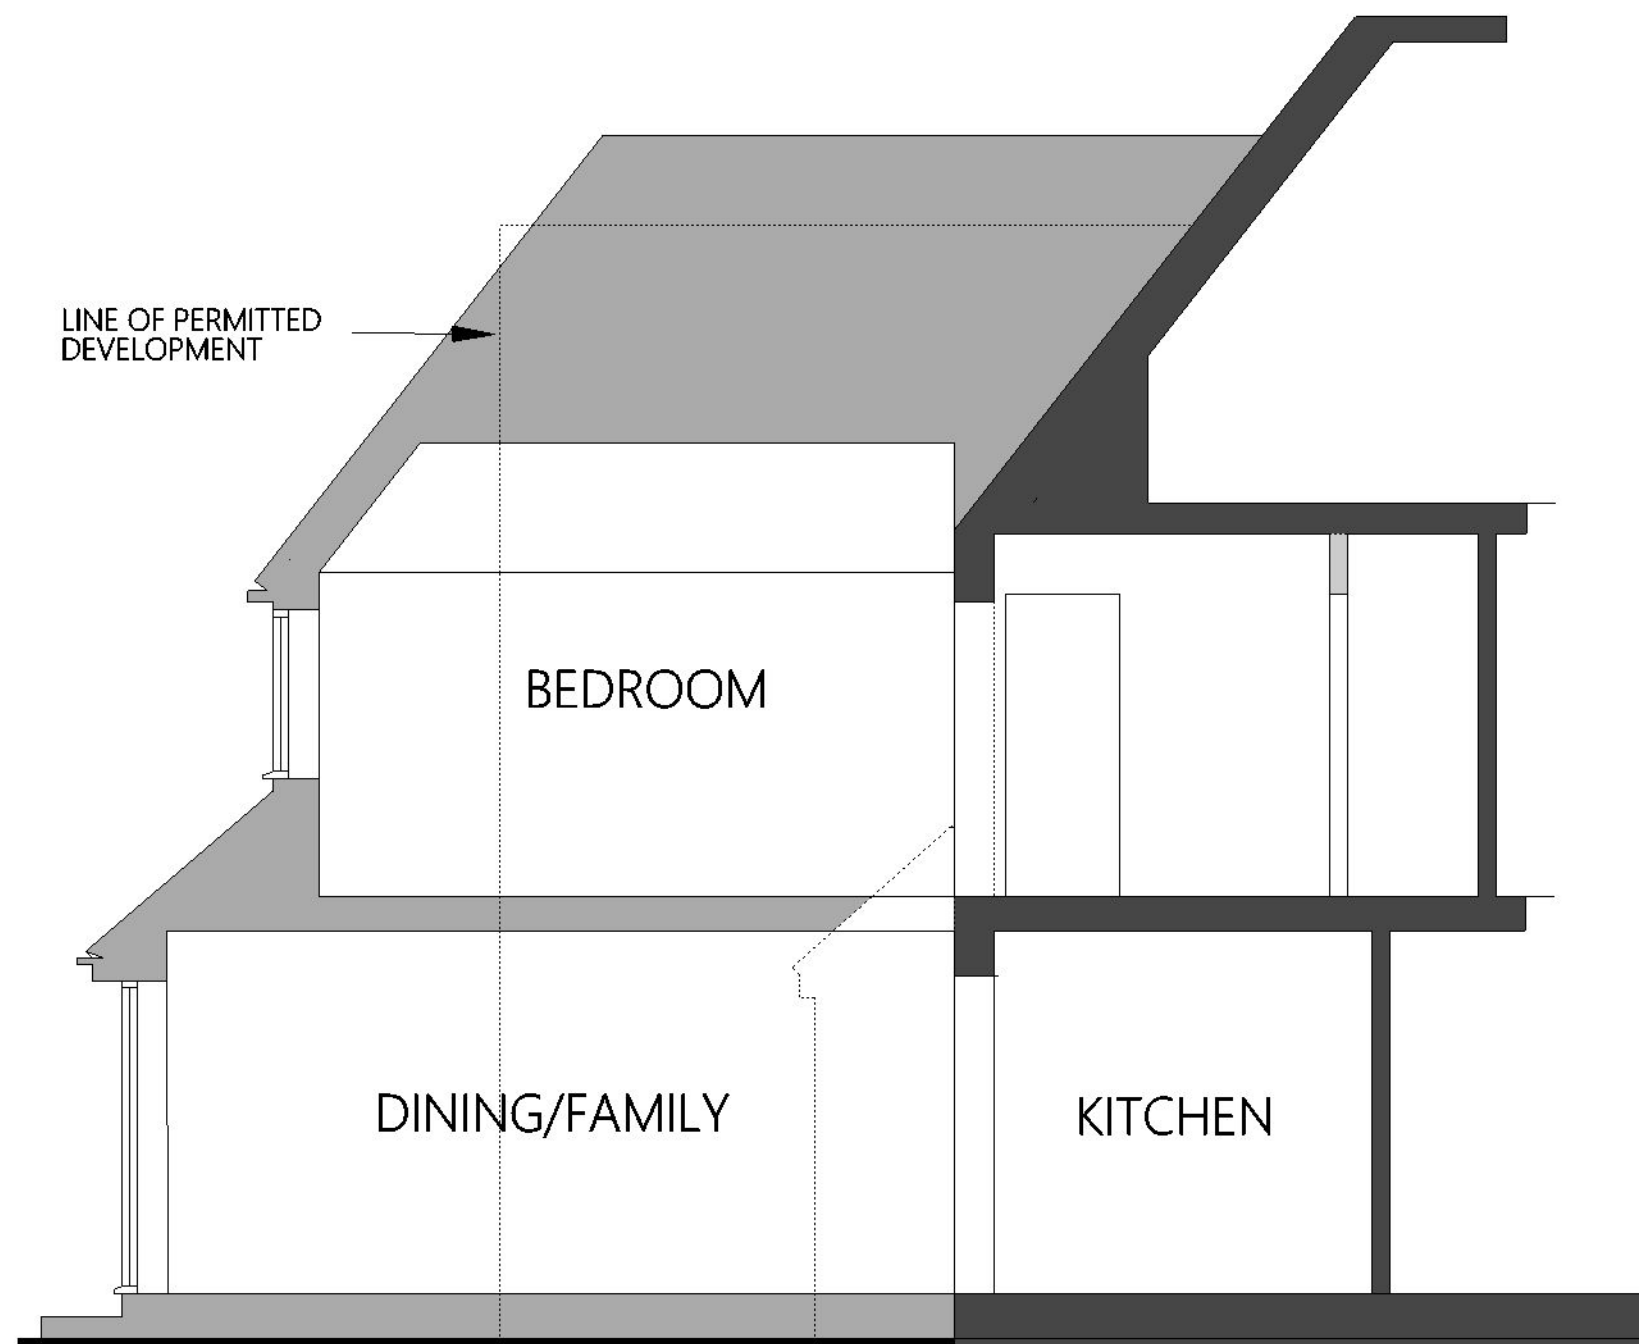

SECTION B-B

SCALE  metres

PETER ROBSON ARCHITECT

Long Meadow, The Lane,
Chichester, PO19 5PY

Tel; 01243 780224 Mob; 07497 006277 Email; robsonarchitect@gmail.com

DRAWING TITLE:

SECTIONS

PROJECT:

PROPOSED EXTENSION AT 23 ARUNDEL ROAD, ANGMERING

CLIENT:

MR AND MRS STRUDWICK

Scale; 1:50 @ A3

Date; APRIL 2018

PLANNING DRAWING ONLY

Drawing; 1615-15

Rev