
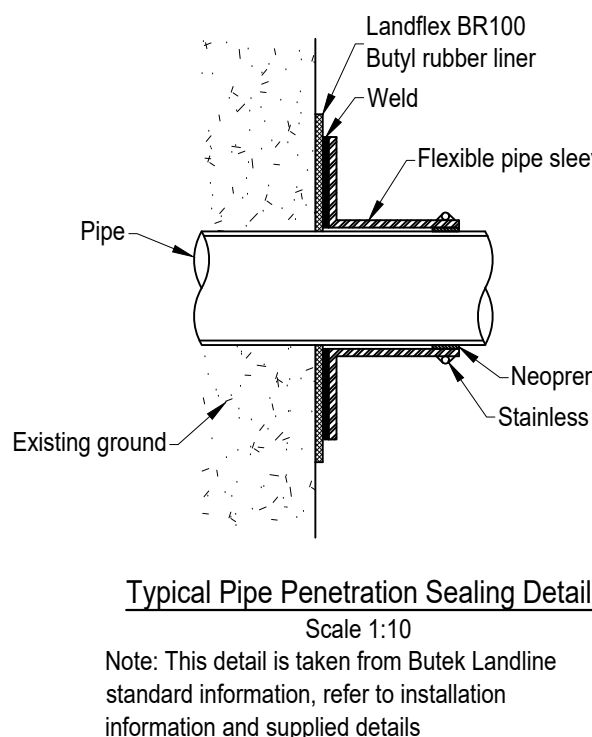
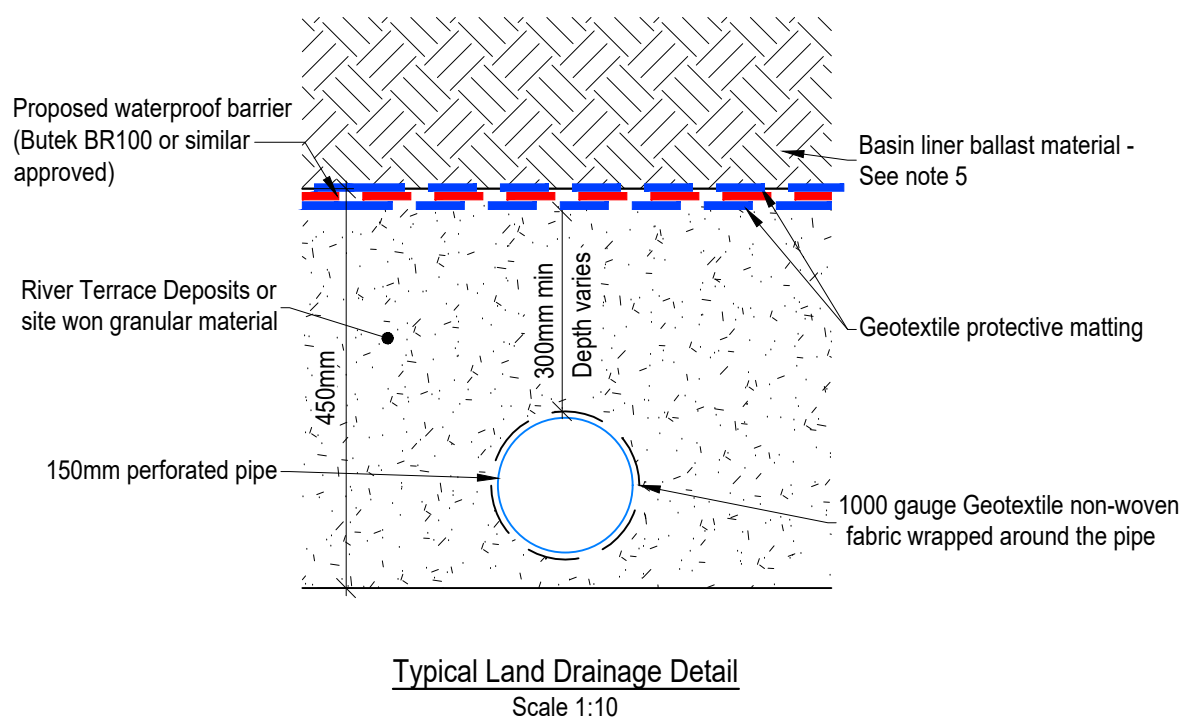
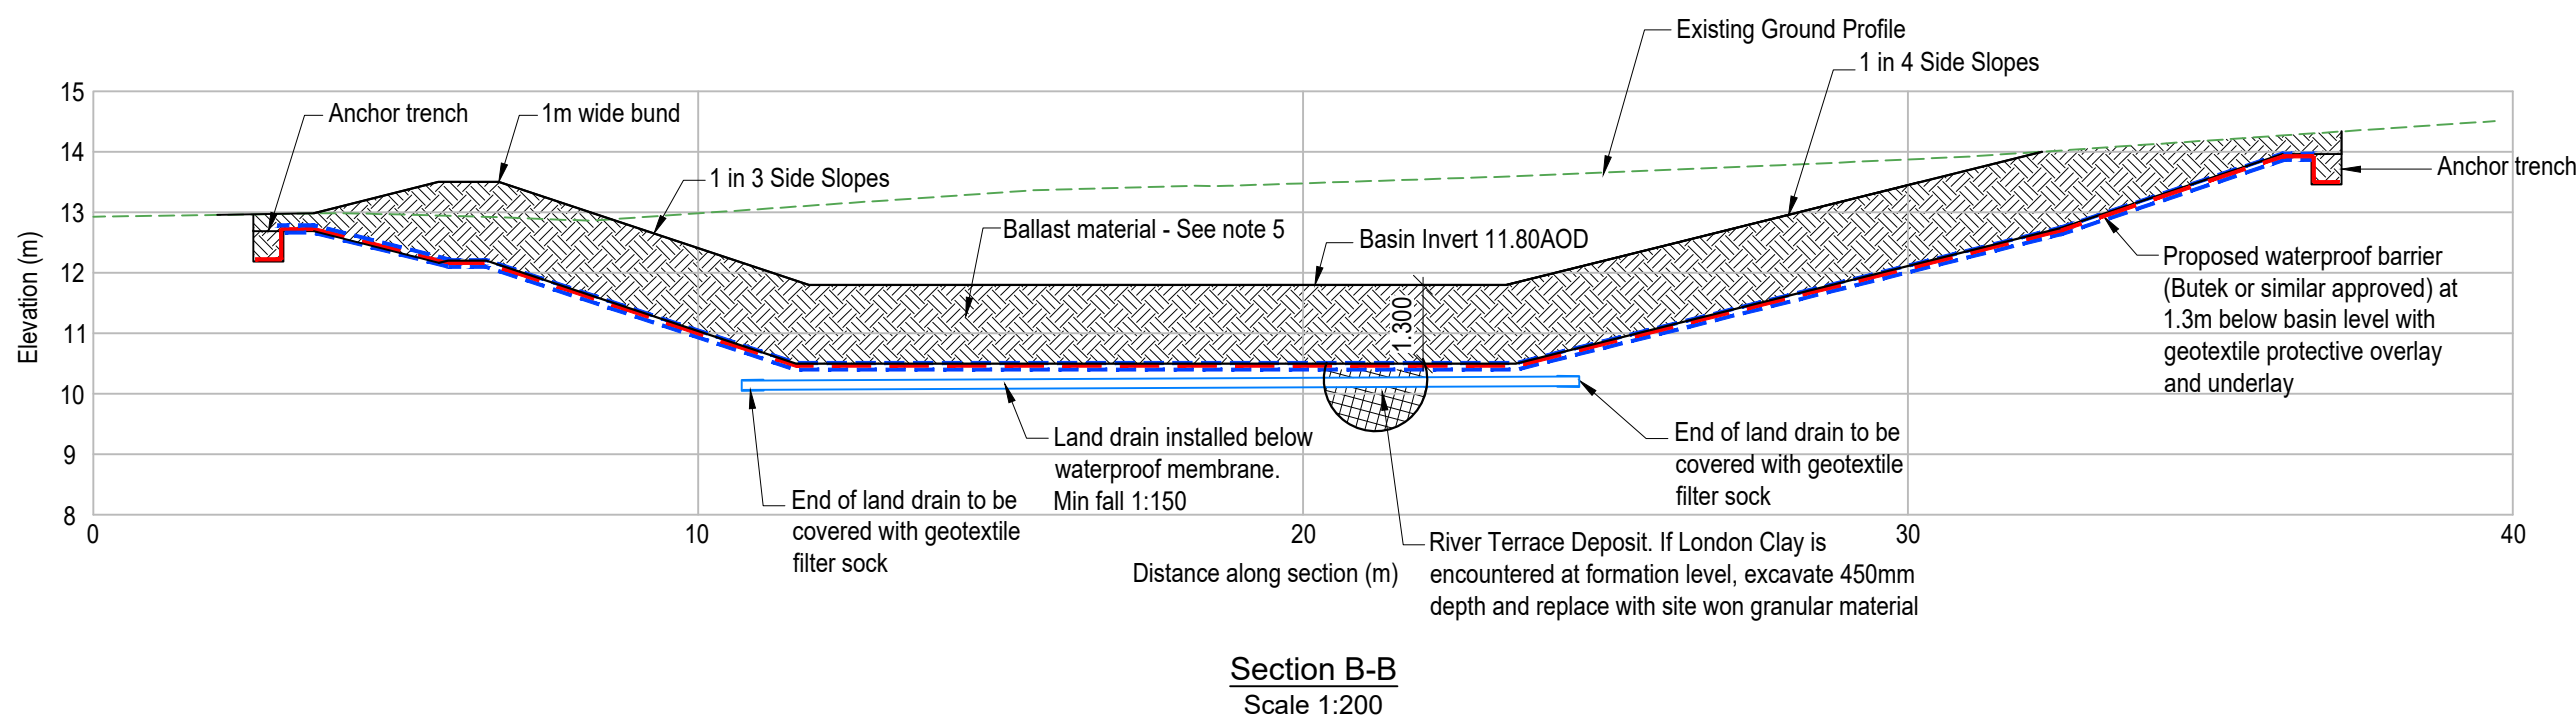
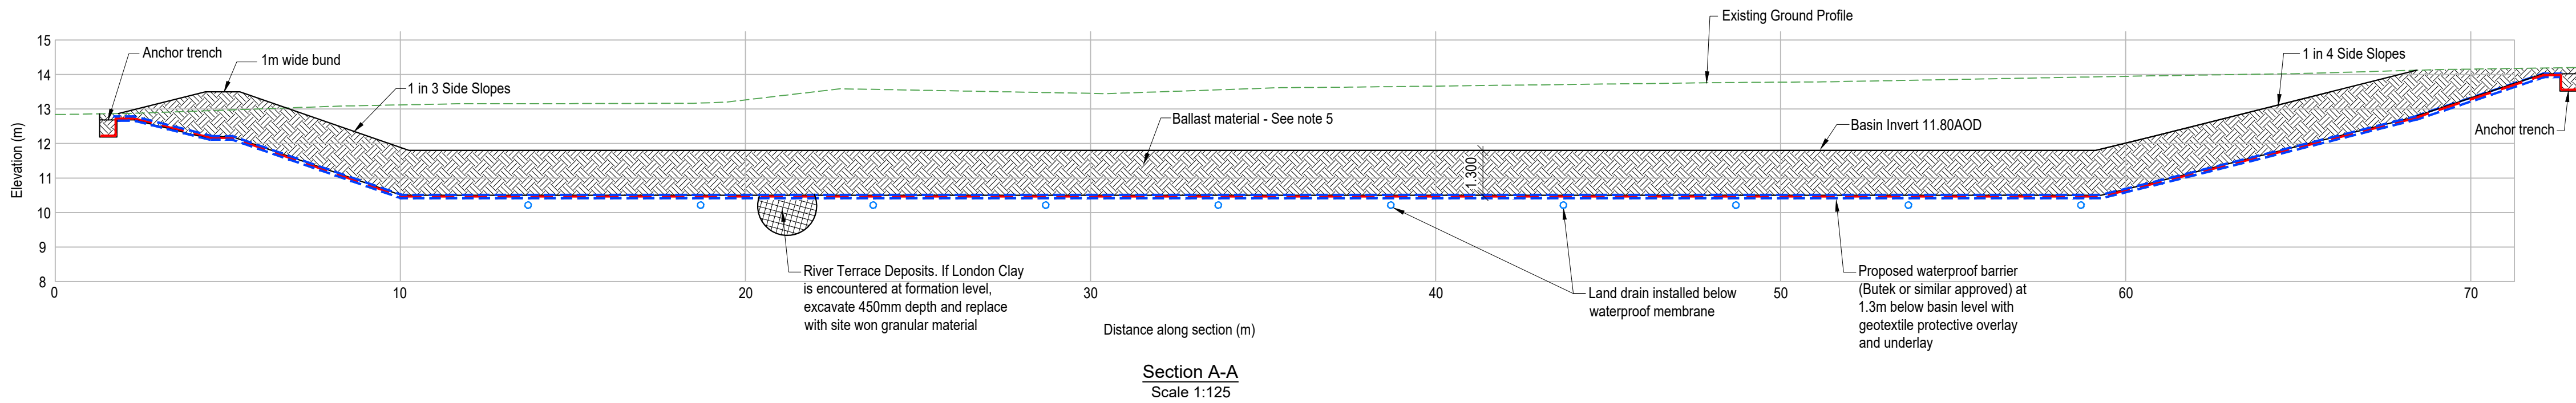
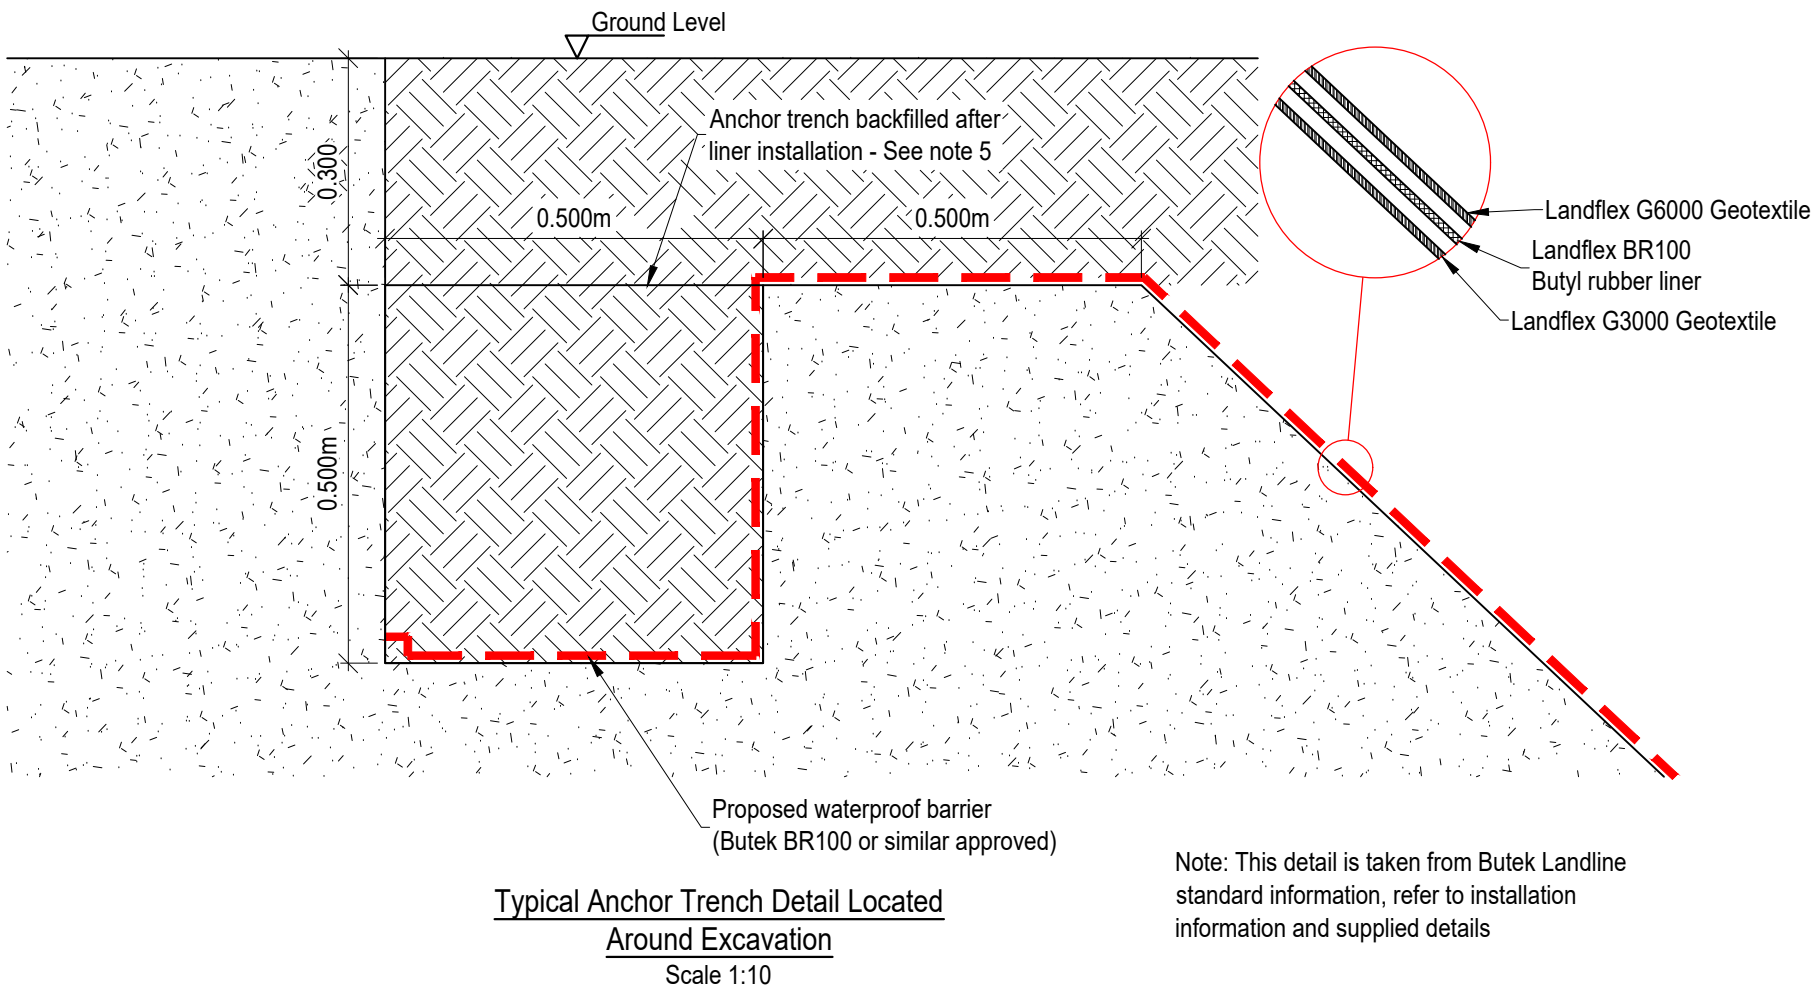
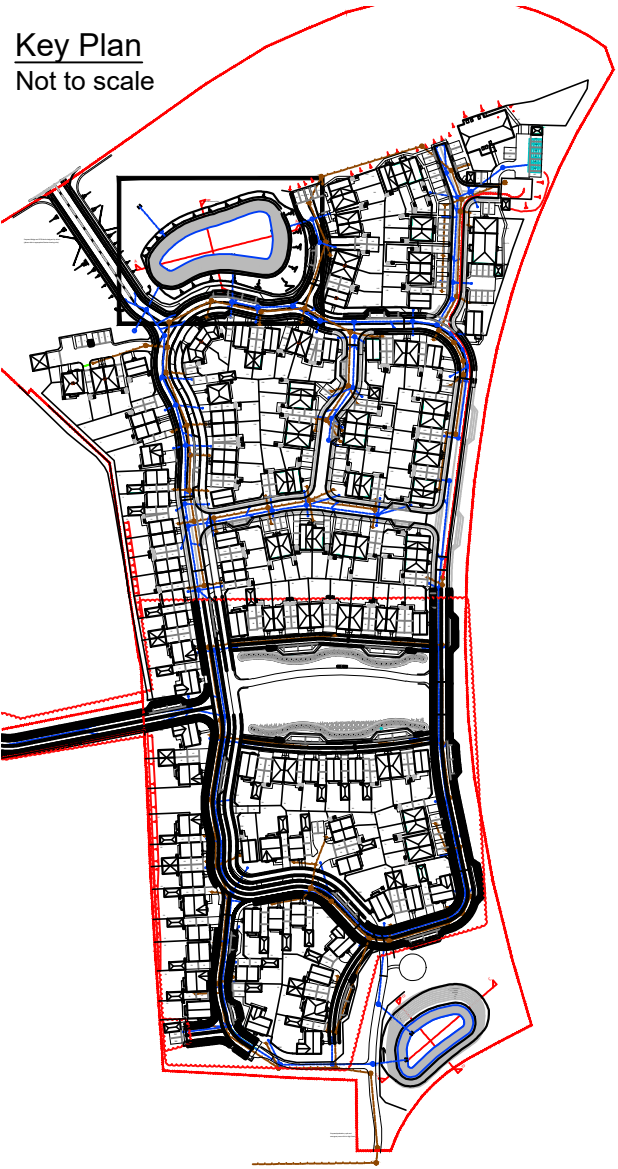


File Location: K:\134003\134065\134123 - WATER LANE ANGMERING\GRAPHICAL\STRUCTURAL\02-CAD\PDF-OTHER\NORTH ATTENUATION BASIN LINER ARRANGEMENT AND DETAILS.DWG

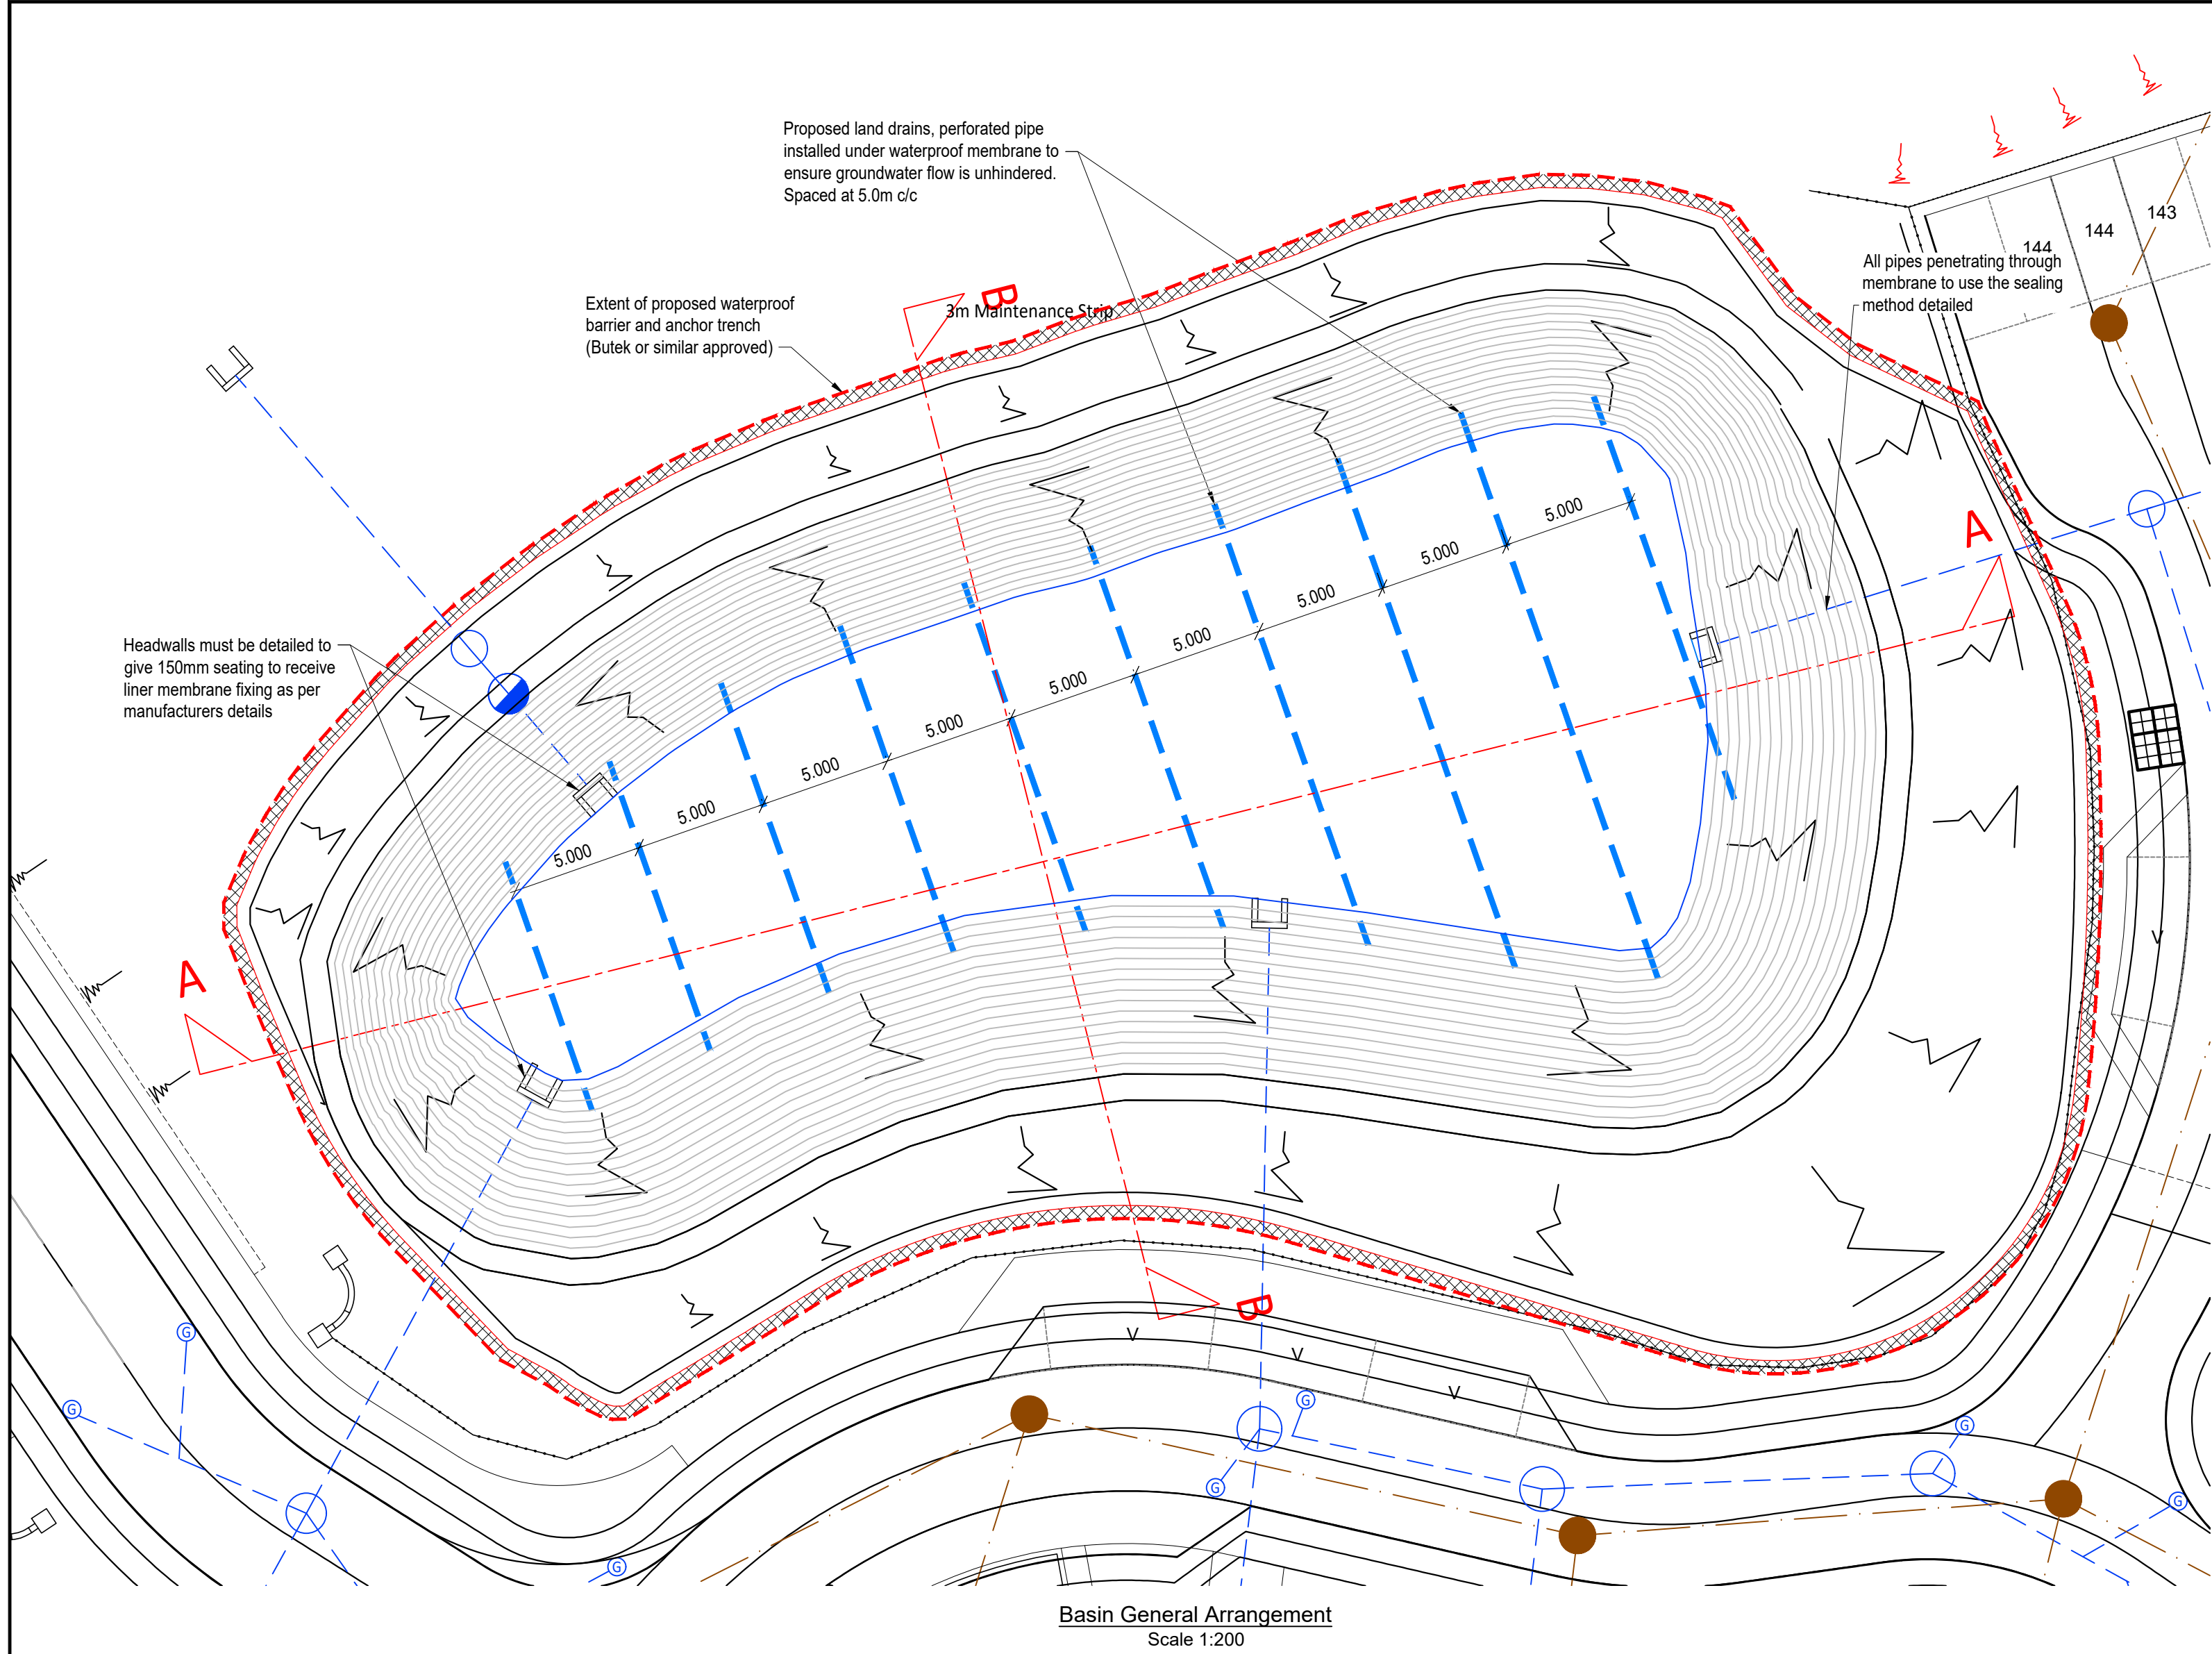

CIVIL / STRUCTURAL DESIGN RISK MANAGEMENT

Abnormal or unusual residual risks associated with the design outcomes shown on this drawing are:-

RSK LDE LTD has followed its Design Risk Management process for Hazard Elimination and Risk reduction in developing the designs shown on this drawing. Abnormal or unusual residual risks may be shown above where it is considered that such risk may not normally be expected by competent persons engaged on work of this nature or type.

Notes:

1. This drawing is to be read in conjunction with Architect's and Civil Engineers drawings and specifications.
2. RSK are not responsible for the site layout and pond arrangement. This is to be provided by other's. Refer to ALP drawing A290-507.
3. All works are currently indicative and are not for construction.
4. To be read in conjunction with RSK report number: 3050145 L02
5. Granular fill to be placed to a minimum unit weight 19kN/m³. Fill to be specified and placed in accordance with the requirements of the landscape architect and liner specification. As dug material may be suitable subject to verification. Excavated material to be segregated into cohesive and granular for possible reuse for ballast. (Head Deposits and River Terrace Deposits)

P1	26.04.21	Preliminary Issue	SAY	VV	GTS
Rev.	Date	Amendment	Drawn	Chkd.	Appd.

RSK

LAND & DEVELOPMENT ENGINEERING LTD

18 Frogmore Road
Hemel Hempstead
Hertfordshire
HP5 8RT
United Kingdom

Tel: +44 (0) 1442 437500
Fax: +44 (0) 1442 437550
Email: info@rsk.co.uk
Web: www.rsk.co.uk

Client
BARRATT SOUTHERN COUNTIES

Project Title
WATER LANE ANGMERING

Status
PRELIMINARY

Drawing Title
NORTH ATTENUATION BASIN LINER ARRANGEMENT AND DETAILS

Drawn	Date	Checked	Date	Approved	Date
SAY	04.21	VV	04.21	GTS	04.21
Scale	AS SHOWN	Orig Size	A1	Dimensions	Metres

Project No.	Drawing File
134123	
Drawing No.	Rev.
CIV-1-4400	P1