


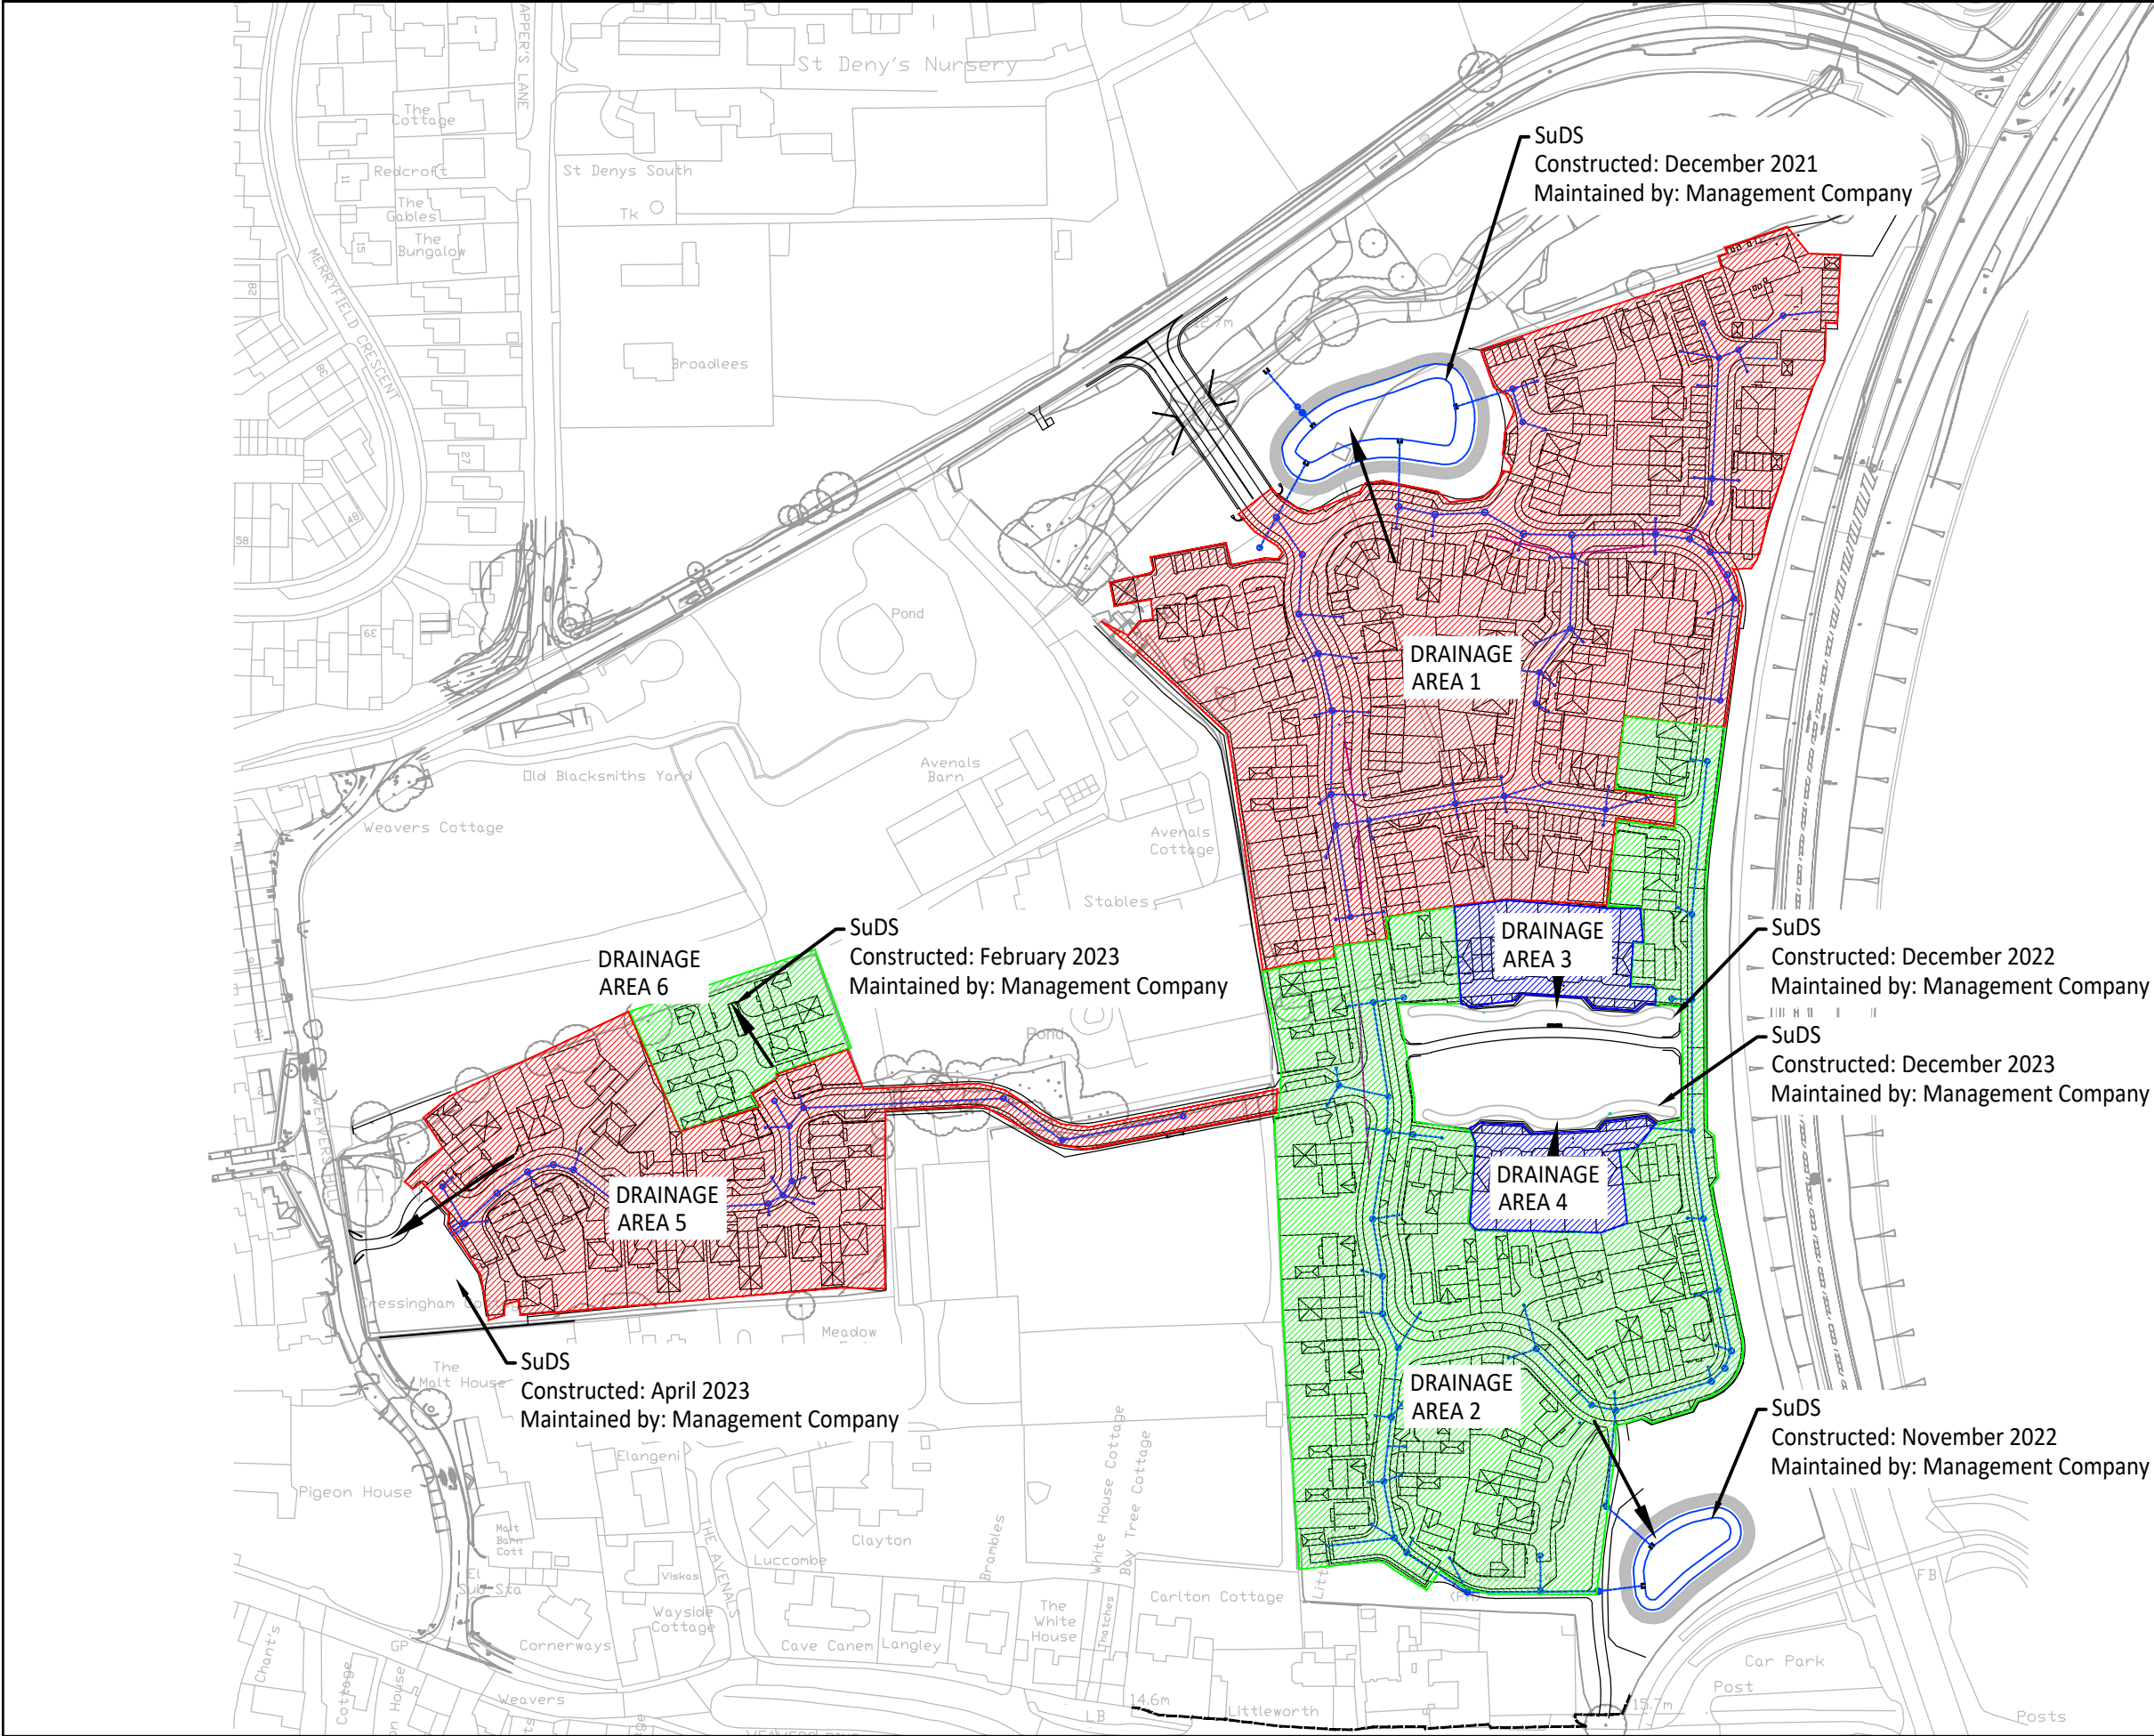

© ABLE LETCHFORD PARTNERSHIP LTD.
This drawing should not be reproduced without consent.

- Notes:
1. All adoptable drainage to be owned and maintained by Southern Water
 2. All private drainage to be owned and maintained by the individual property owner.

P3	05/21	Updating SuDS information	CB	SL
P2	05/21	Adding SuDS information	CB	SL
P1	05/21	First issue	CB	SL
Rev	Date	Description	Drawn	Checked



3 Tealgate, Charnham Park
Hungerford, Berkshire RG17 0YT
www.alpce.co.uk Tel: 01488 684390

Client
**BARRATT
DAVID WILSON HOMES**

Project
WATER LANE, ANGMERING

Title
**DRAINAGE MAINTENANCE
PLAN**

Status
FOR INFORMATION

Scale	Date	Drawn	Checked
1:2000 @ A3	MAY 2021	CB	SL
Drawing No	Revision		
A290-SK50	P3		