

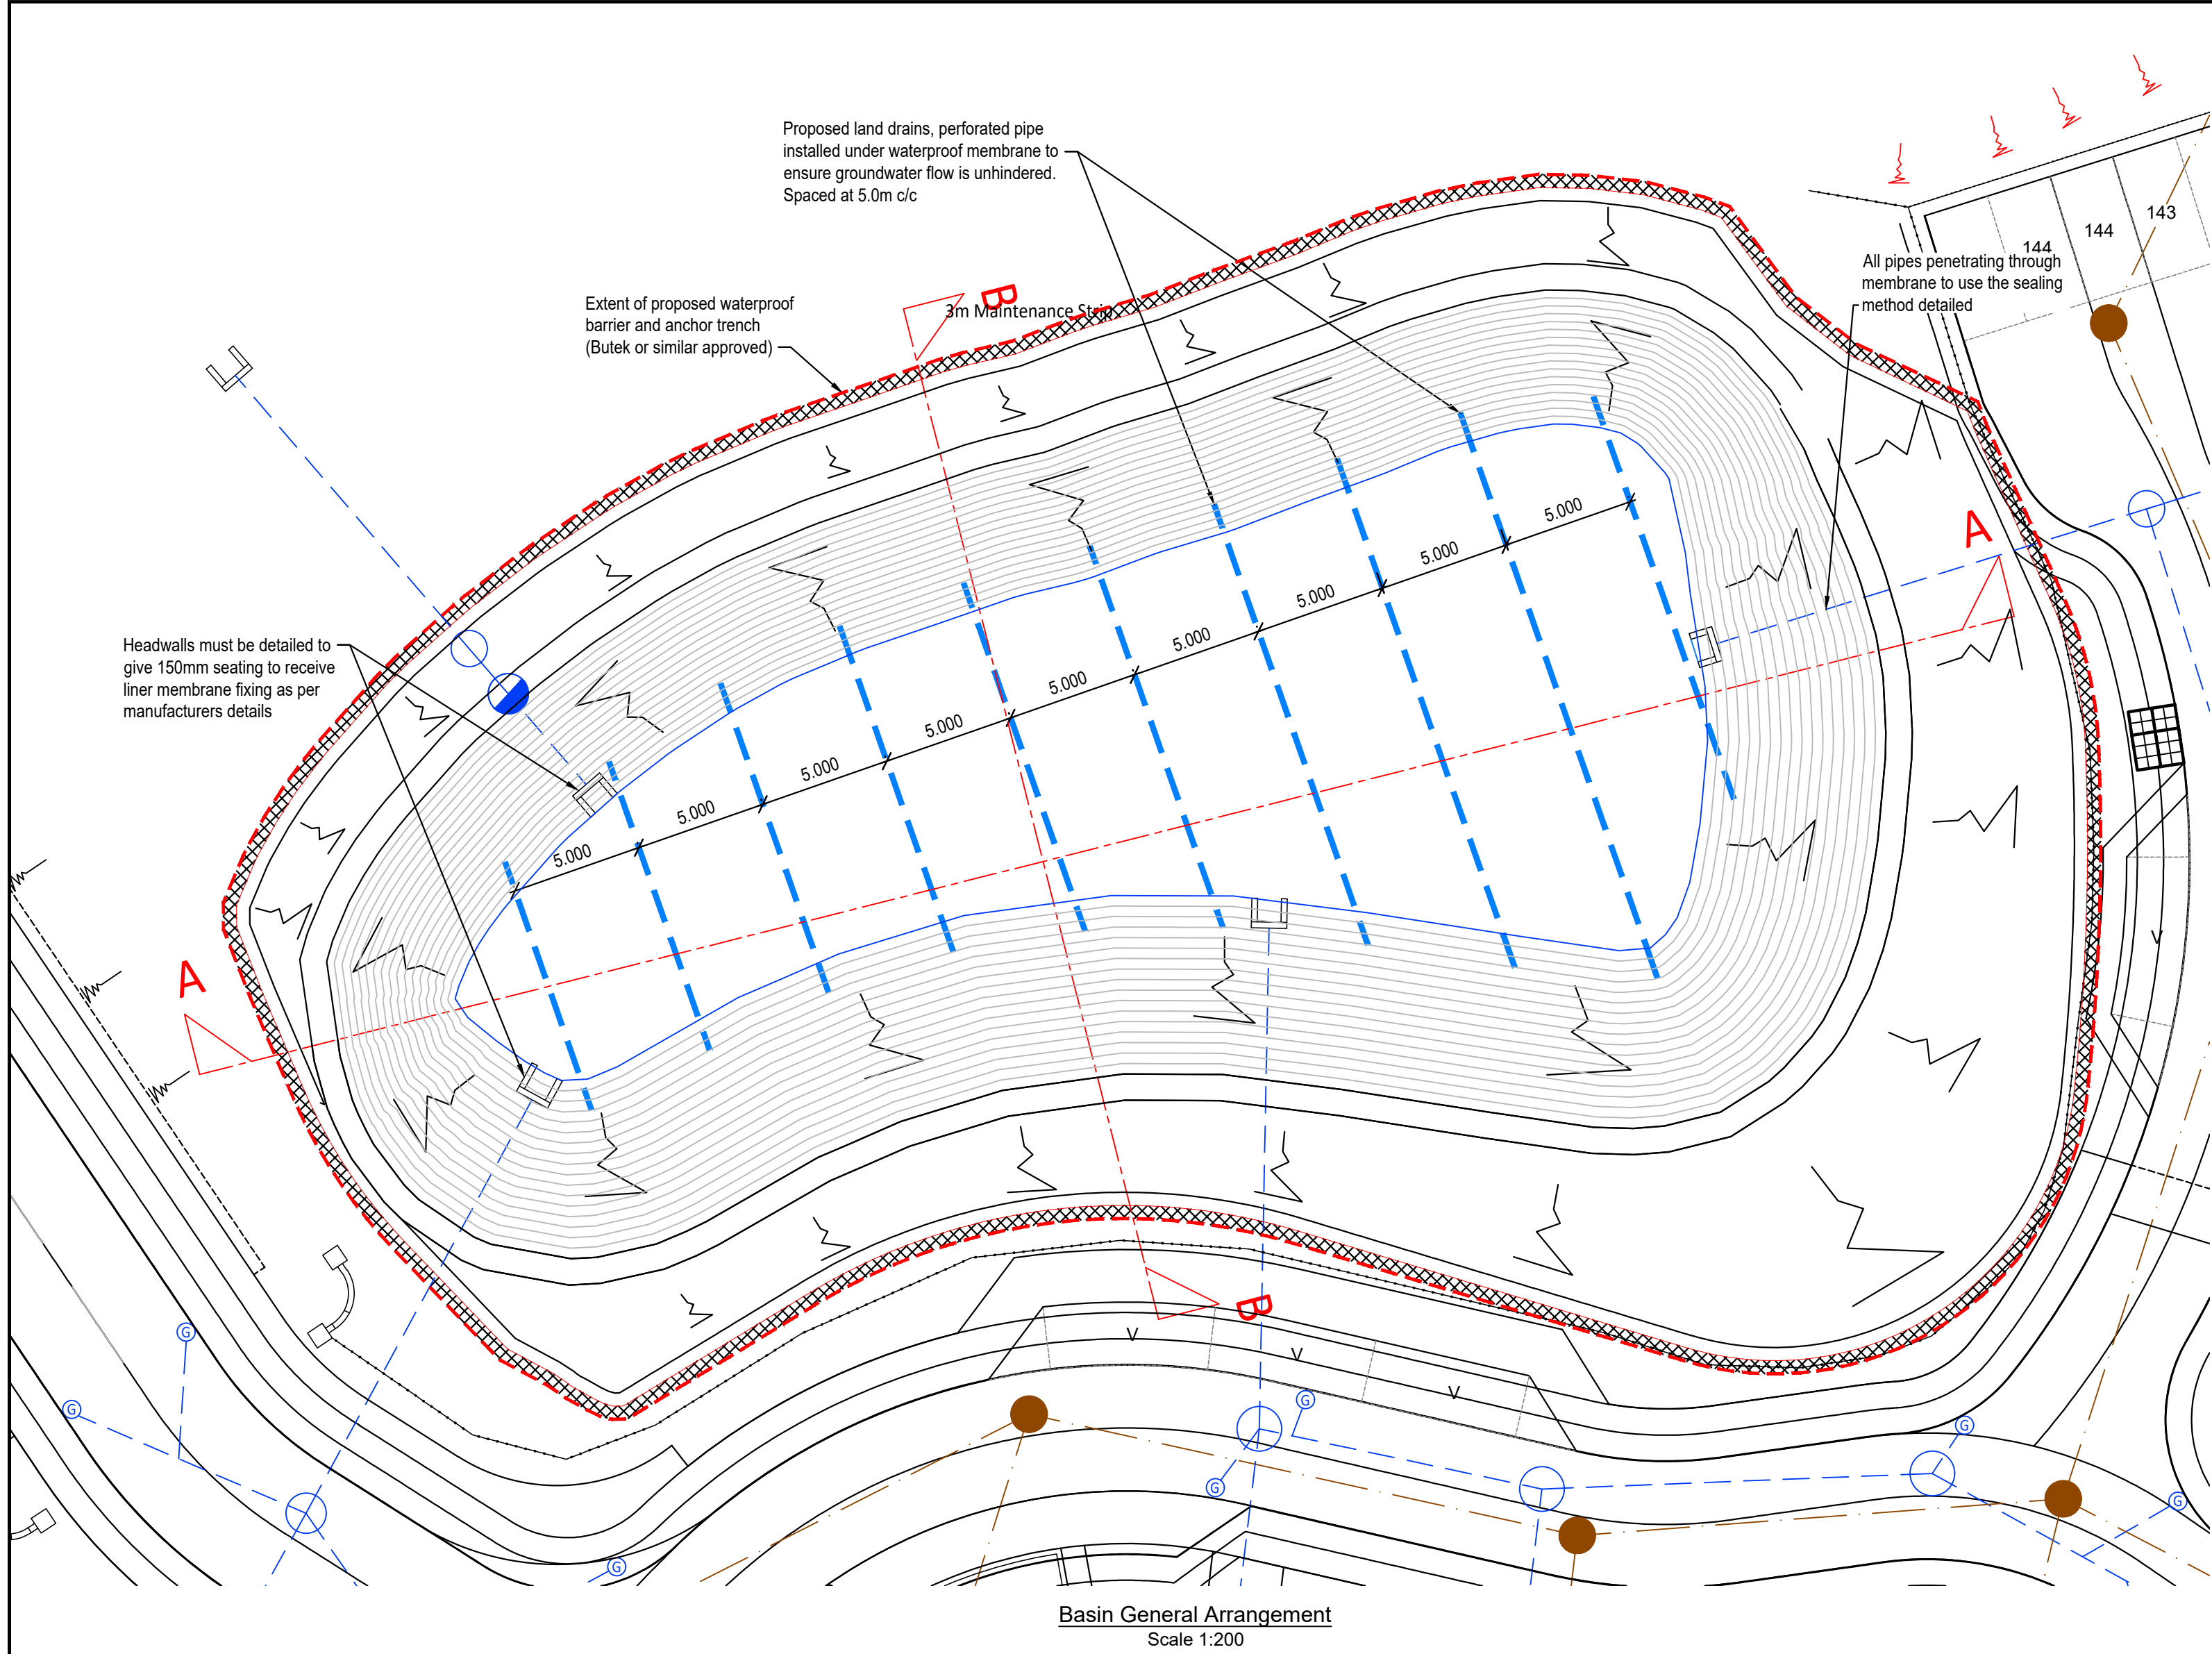
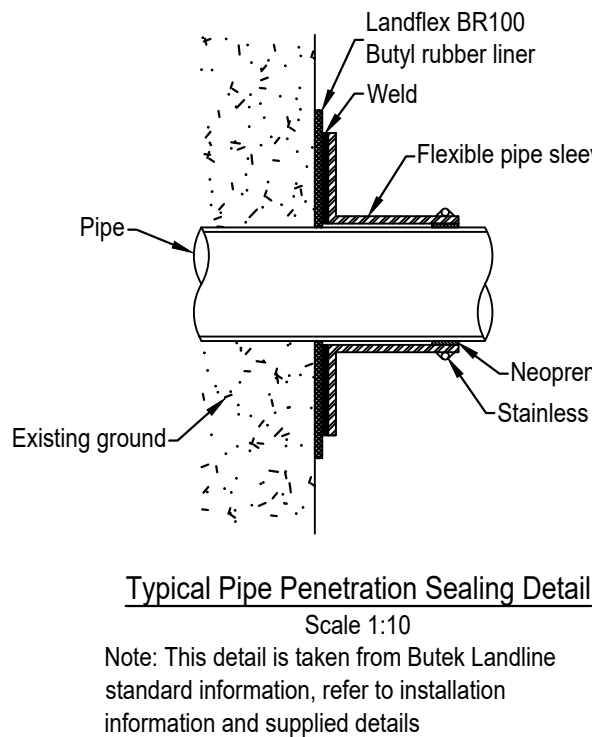
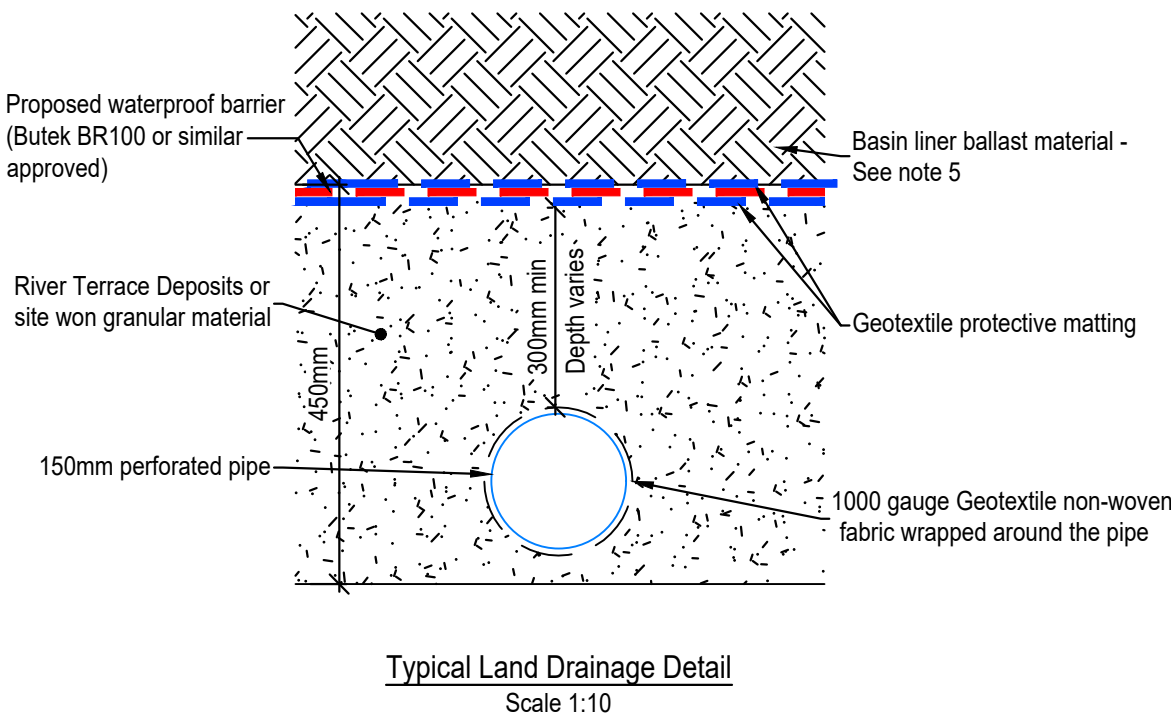
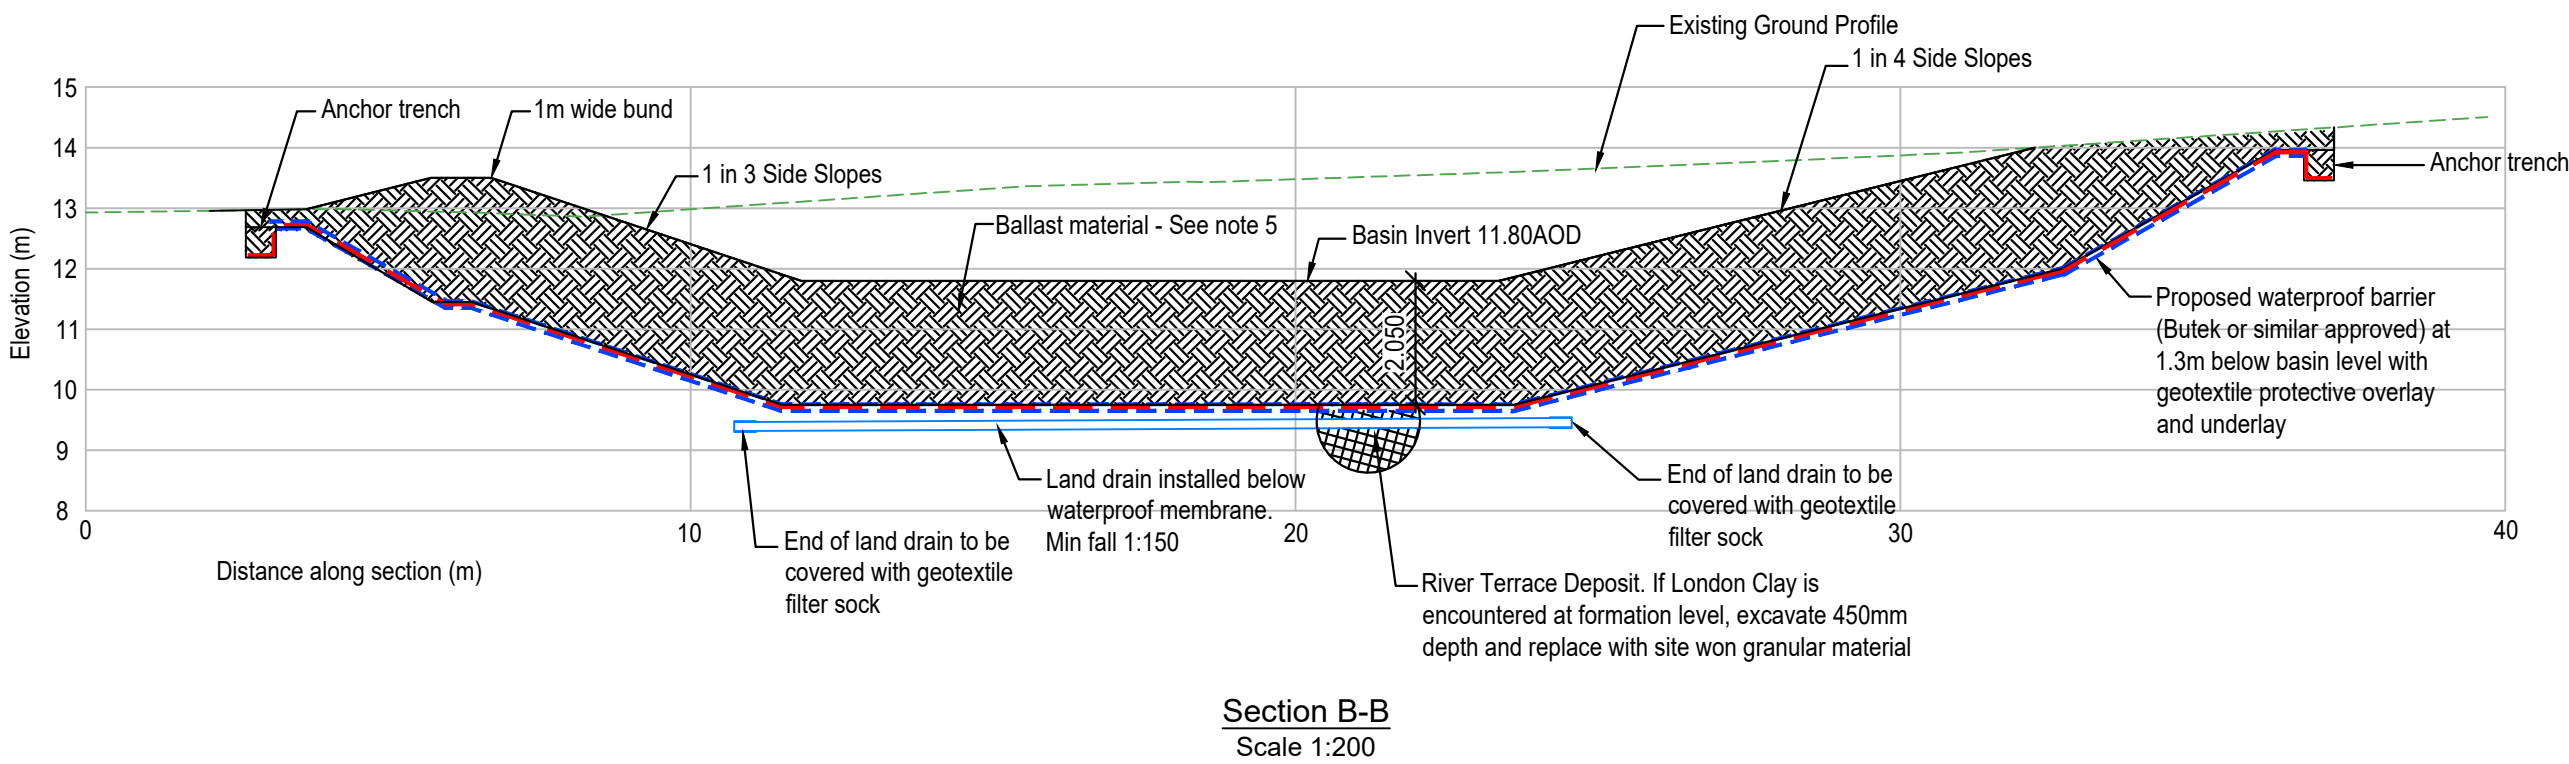
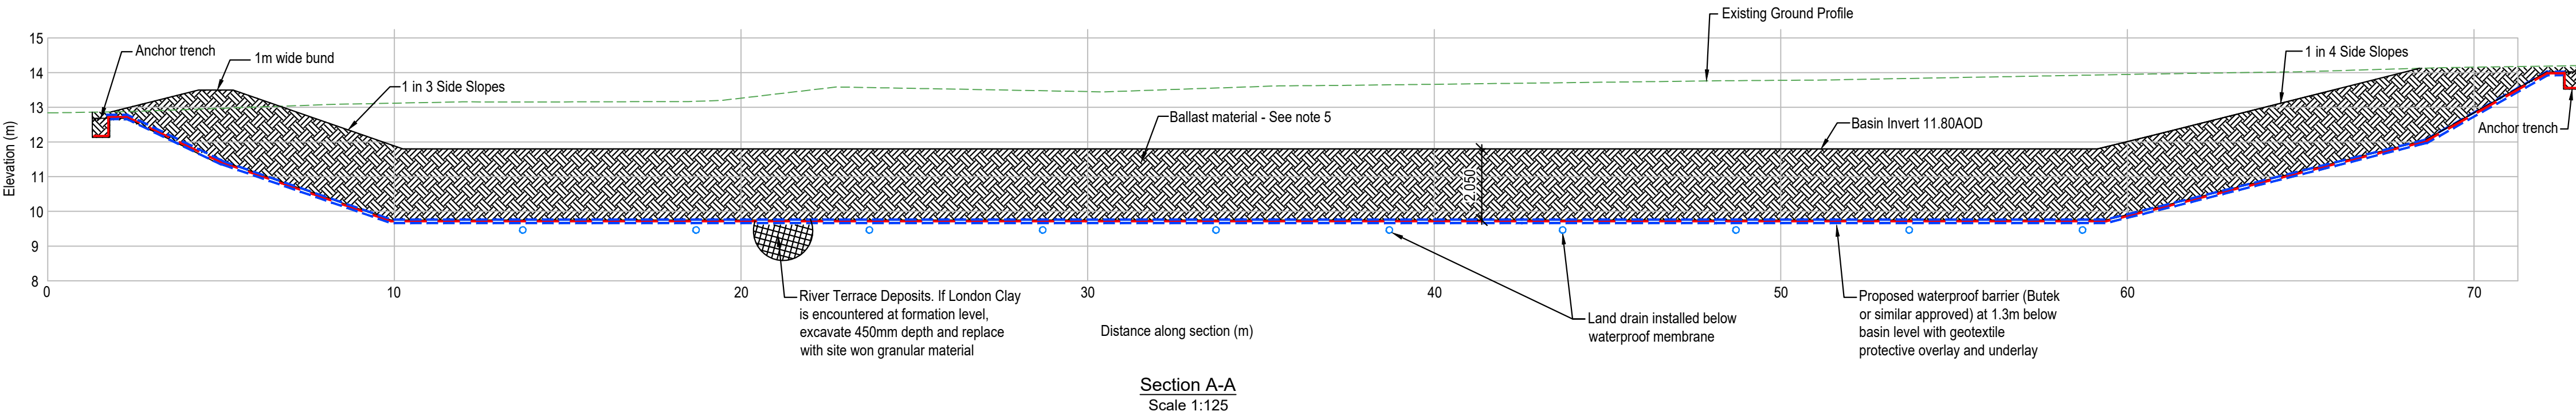


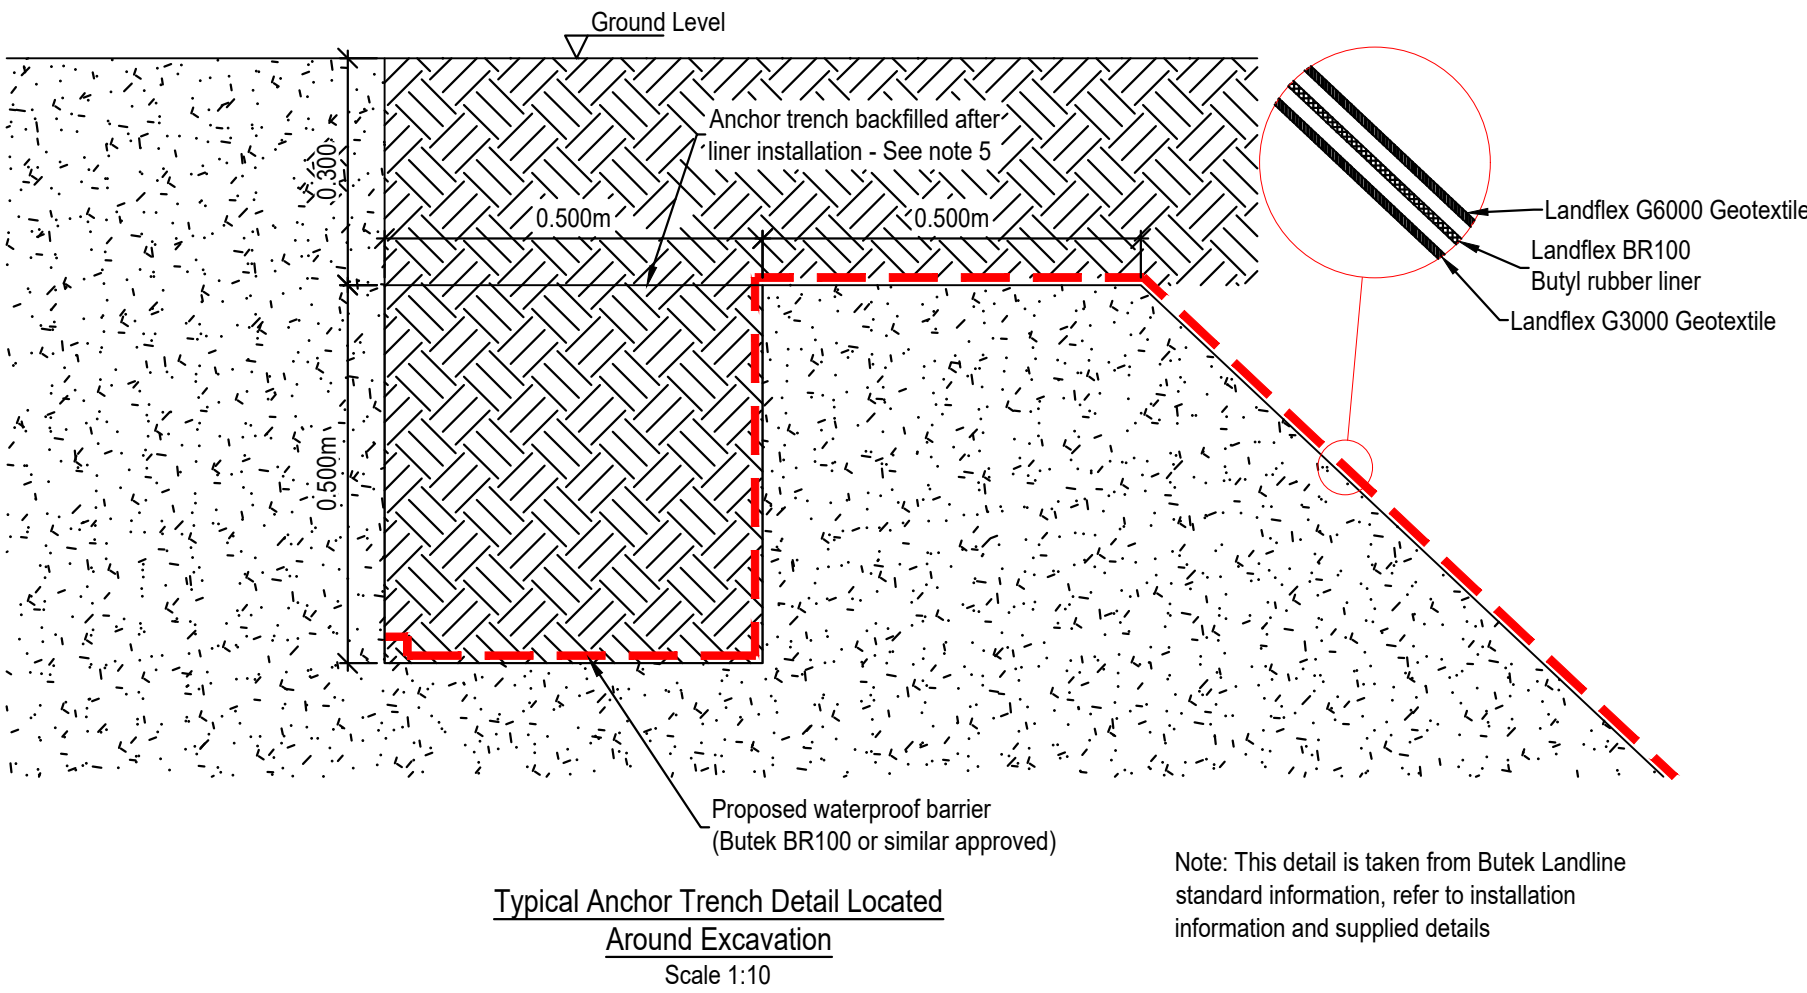

Example Headwall Liner Sealing Detail

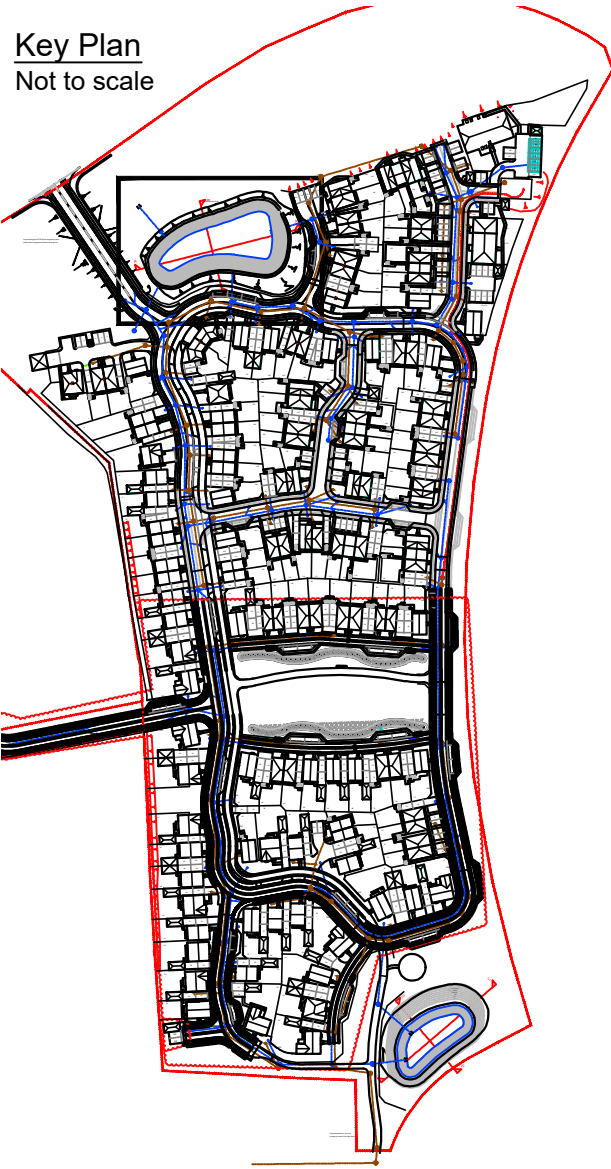

CIVIL / STRUCTURAL DESIGN RISK MANAGEMENT

Abnormal or unusual residual risks associated with the design outcomes shown on this drawing are:-

RSK LDE LTD has followed its Design Risk Management process for Hazard Elimination and Risk reduction in developing the designs shown on this drawing. Abnormal or unusual residual risks may be shown above where it is considered that such risk may not normally be expected by competent persons engaged on work of this nature or type.

Notes:

1. This drawing is to be read in conjunction with Architect's and Civil Engineers drawings and specifications.

2. RSK are not responsible for the site layout and pond arrangement. This is to be provided by other's. Refer to ALP drawing A290-507.

3. All works are currently indicative and are not for construction.

4. To be read in conjunction with RSK report number: 3050145 L02

5. Granular fill to be placed to a minimum unit weight 19kN/m³. Fill to be specified and placed in accordance with the requirements of the landscape architect and liner specification. As dug material may be suitable subject to verification. Excavated material to be segregated into cohesive and granular for possible reuse for ballast. (Head Deposits and River Terrace Deposits)

P2	18.06.21	Excavation depth increased.	SAY	VV	GTS
P1	26.04.21	Preliminary Issue	SAY	VV	GTS
Rev.	Date	Amendment	Drawn	Chkd.	Appd.

RSK

LAND & DEVELOPMENT ENGINEERING LTD

18 Frogmore Road
Hemel Hempstead
Hertfordshire
HP3 9RT
United Kingdom

Tel: +44 (0) 1442 437500
Fax: +44 (0) 1442 437550
Email: info@rsk.co.uk
Web: www.rsk.co.uk

Client

BARRATT SOUTHERN COUNTIES

Project Title

WATER LANE
ANGMERING

Status

PRELIMINARY

Drawing Title

NORTH ATTENUATION BASIN
LINER ARRANGEMENT AND
DETAILS

Drawn
SAY
04.21

Date
04.21

Checked
VV
04.21

Date
04.21

Approved
GTS
04.21

Date
04.21

Scale
AS SHOWN

Orig Size
A1

Dimensions
Metres

Project No.
134123

Drawing File

Drawing No.
CIV-1-4400

Rev.
P2

File Location: K:\134000-134000-134123 - WATER LANE, ANGMERING\GRAPHICAL\BARRATT SOUTH ATTENUATION BASIN LINER ARRANGEMENT AND DETAILS.DWG

ARUN DISTRICT COUNCIL A18421000