



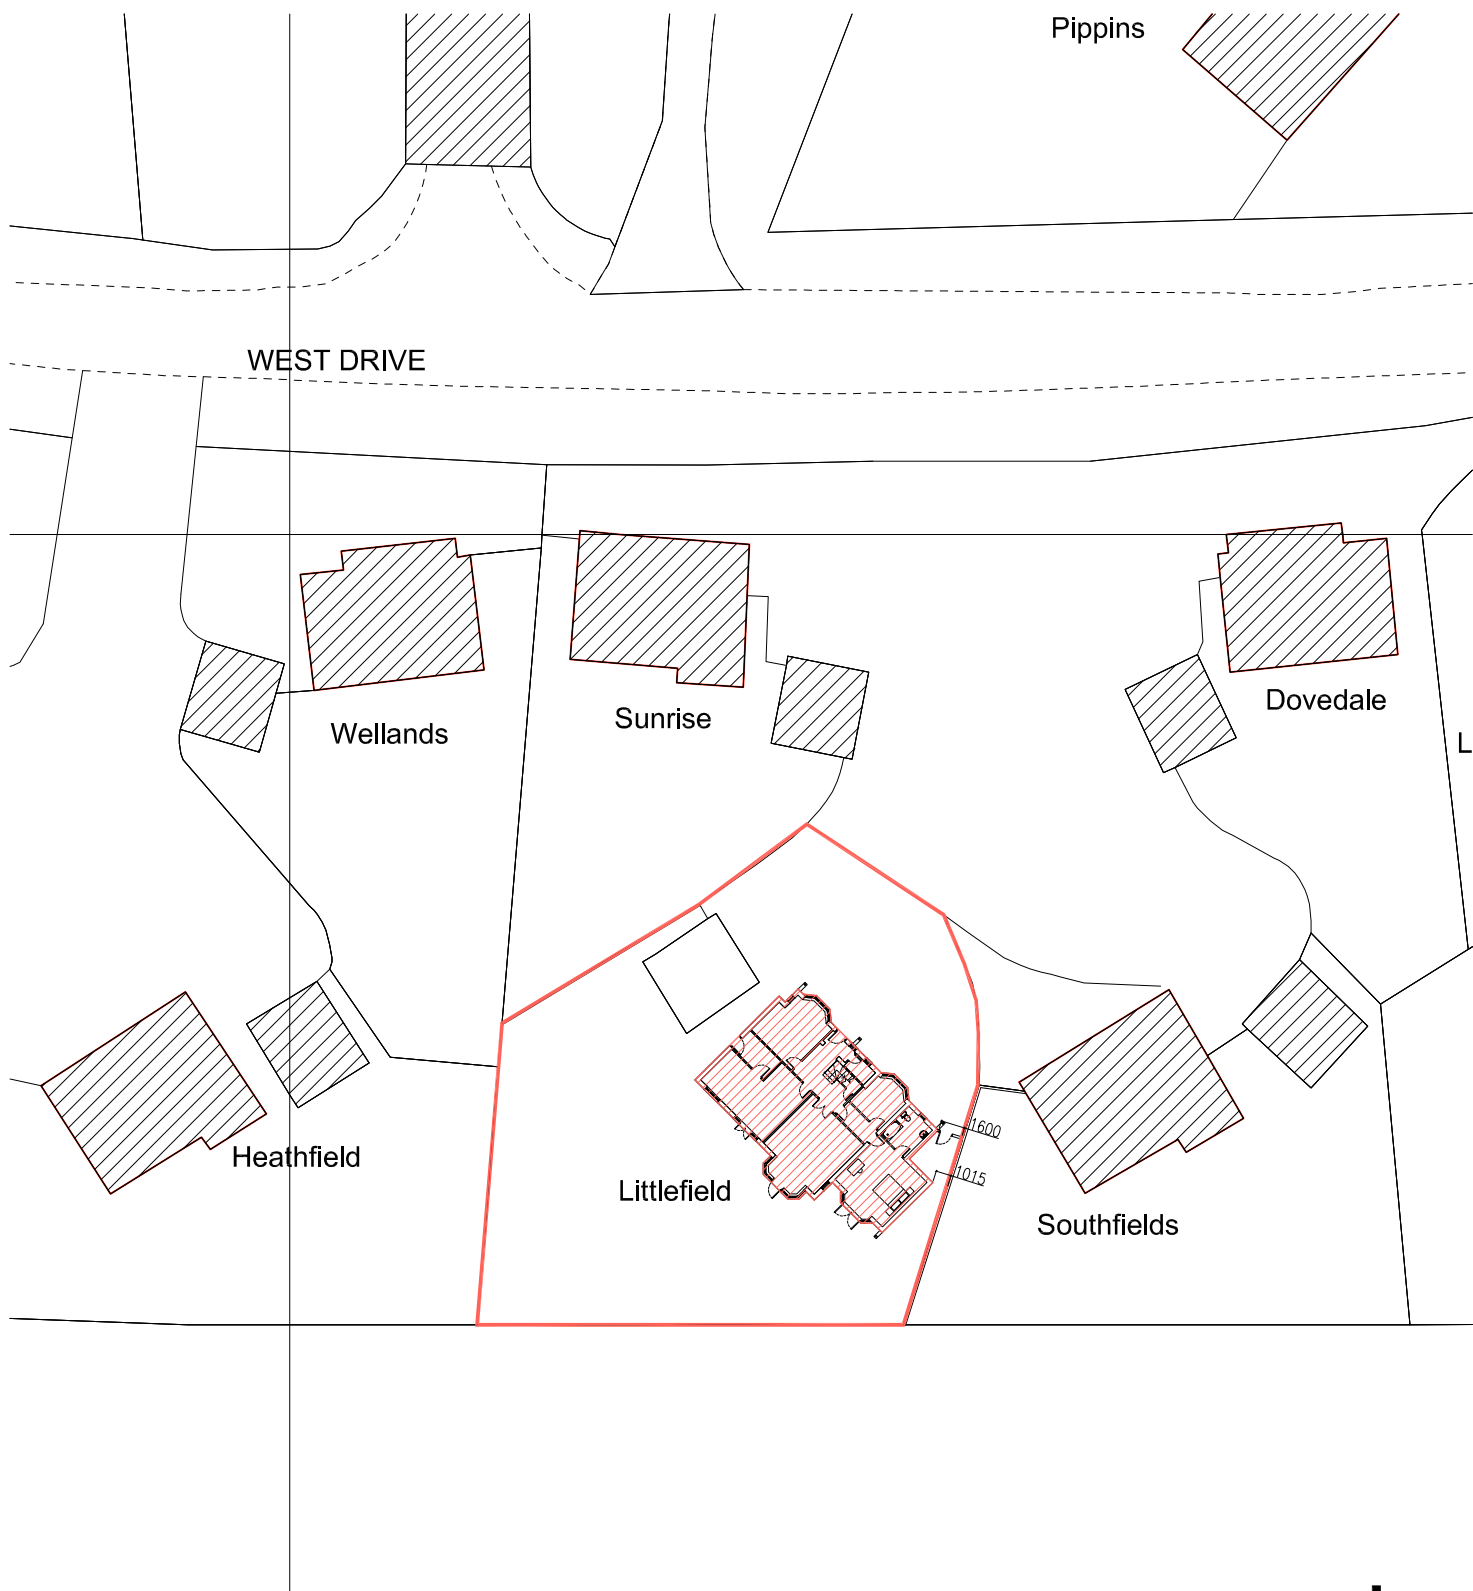

1:500 SCALE

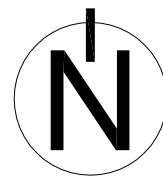

tjo3D

|                |                        |                |             |
|----------------|------------------------|----------------|-------------|
| Project Name   | Littlefield, Angmering | Scale          | 1:500 @A4   |
| Drawing Title  | Proposed Block Plan    | Project number | 017         |
| Drawing status | Planning               | Drawn by       | Tom Osborne |
| Drawing Number | 204                    | Date           | 26.07.09    |