



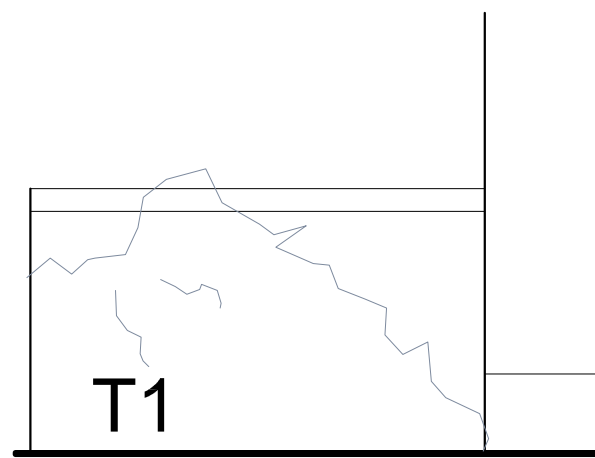

Existing Wall
Scale 1:50

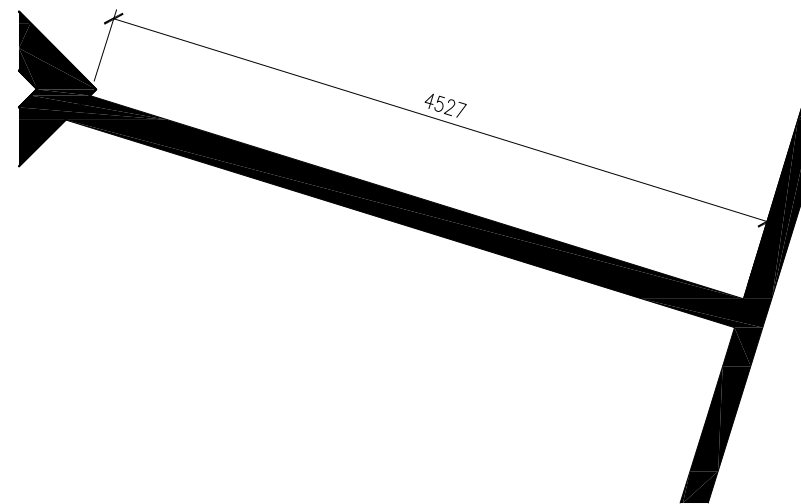


Proposed gate to be inset
into existing wall to
provide side access to
garden.



Proposed Location Plan
Scale 1:500



Existing Location Plan
Scale 1:500


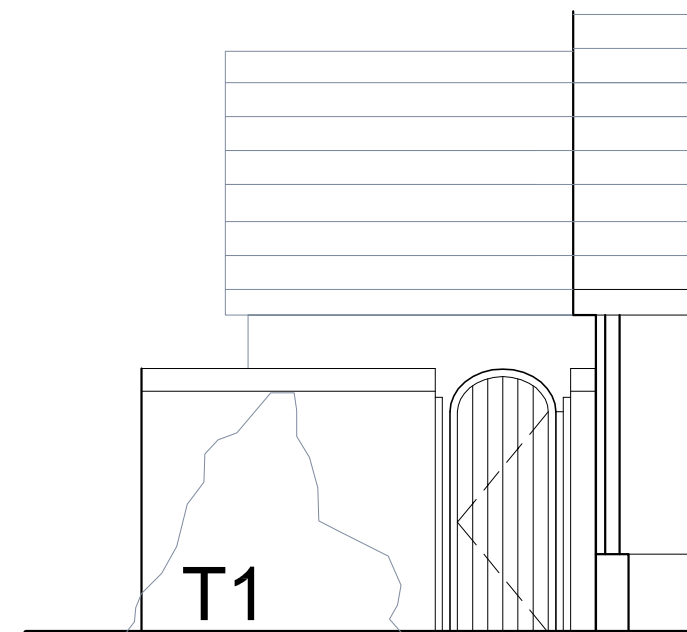


Proposed Gate
Scale 1:50

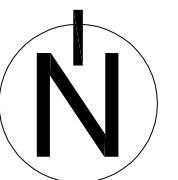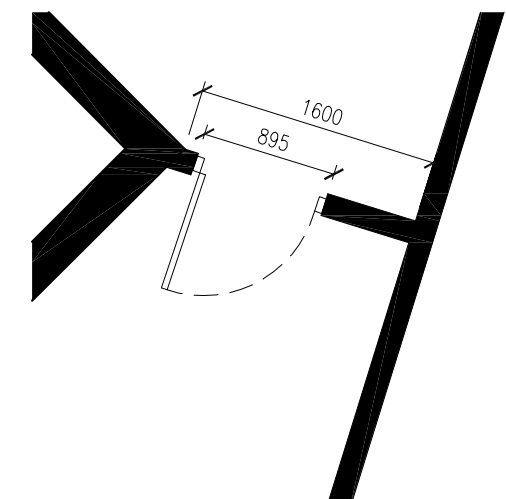

tjo3D

1:500 SCALE

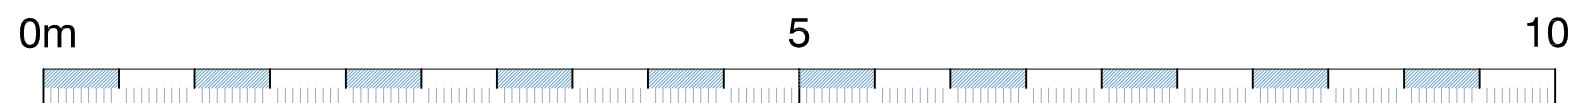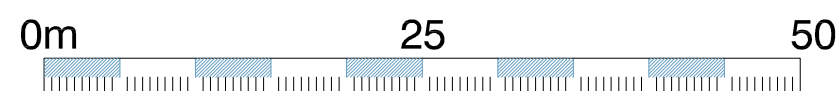

1:50 SCALE

Project Name	Littlefield, Angmering	Scale	1:50 & 1:1250 @ A3
Drawing Title	Existing and proposed gate plans	Project number	017
Drawing status	Planning	Drawn by	Tom Osborne
Drawing Number	301	Date	26.07.09