

Seven Acres

New Place
Bungalow

Acorns

Camp Site

Pon


New Farm Nursery

William
Older
Hall

Nursery

Metres


20 0 20 40 60 80 100

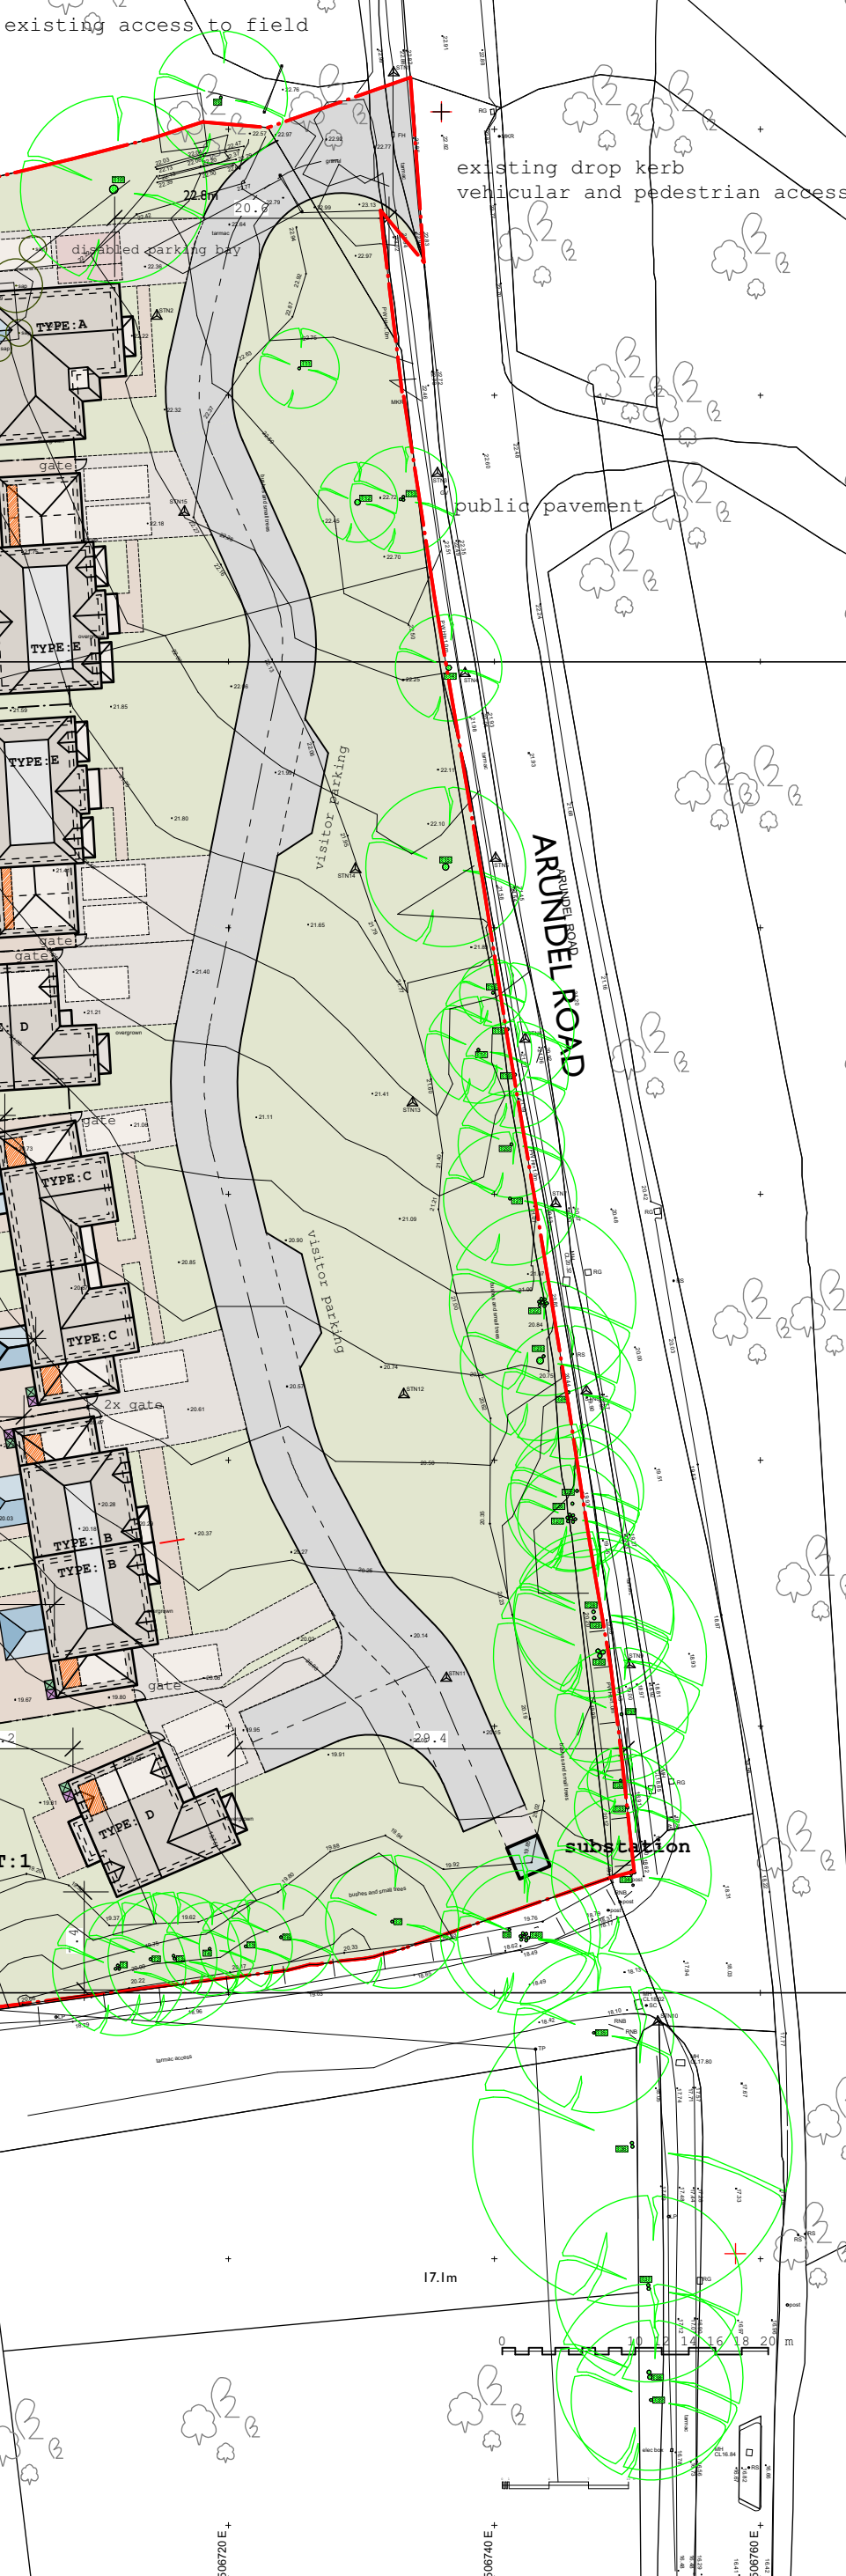


NOTES	
1. This drawing is to be read in conjunction with all other project documentation. Do not scale, except for Planning purposes only. Figure dimensions only are to be taken from this drawing. All dimensions are to be checked on site before any work is put in hand.	
SURVEYED BY groundsurveys ltd	
units 98 to 100 wooden lane spring lane corkham road lancashire SK10 5TH	
t 01628 445200 f 01628 445300 info@groundsurveys.com www.groundsurveys.com	
CLIENT	MRS & MRS KORSSEN
SITE	LAND AT ARUNDEL ROAD ANGMERING WEST SUSSEX BN16 4ET
TITLE	
SITE SURVEY	
AS EXISTING	DATE AUG 2015
SCALE 1:2500 (A3)	DATE
DRAWING No. 01	JOB No. 6112

KEY:


note: refer to HUSKISSON BROWN landscape layout for material details: HBA/790/01

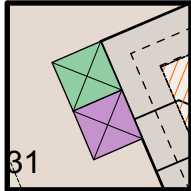


:recycle + refuse bins

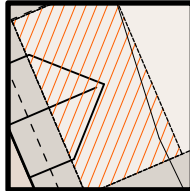


:secure cycle parking

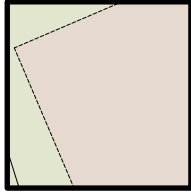


:pedestrian paving

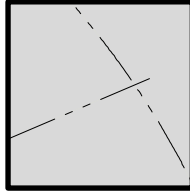

:non adoptable road

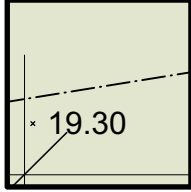


:1.8m screen fence

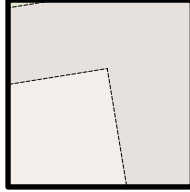


:private driveway and parking bay



:garden gates

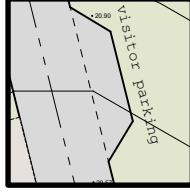

:visitor parking bay

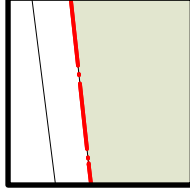

:site boundary



project + location

New Place, Arundel Road, Angmering, BN16 4ET

Mouse Developing Ltd.

planning application

drawing number:

nb018104:03b

drawing scale:

1/500 + 1/1250 @A1

block+location plan

nb:architects +

UNIT FIVE level four south
new england house, new england street
Brighton, East Sussex, BN1 4GH

t: +44(0)1273 609603
mail@nbarchitecture.com

THE


Copyright, Designs and Patents Act 1988

THIS DRAWING IS TO BE READ IN CONJUNCTION WITH ALL OTHER PROJECT CONSULTANT + SPECIALIST CONTRACTORS DOCUMENTATION. Do not scale, except for Planning purposes only. Figure dimensions only are to be taken from this drawing. All dimensions are to be checked on site before any work is put in hand.

notes:

key:

revisions:
FIRST ISSUE: 04.05.2018
a: 08.05.2018
b: 17.05.2018

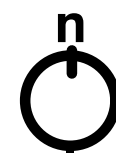

THE

Copyright, Designs and Patents Act 1988

THIS DRAWING IS TO BE READ IN CONJUNCTION WITH ALL OTHER PROJECT CONSULTANT + SPECIALIST CONTRACTORS DOCUMENTATION. Do not scale, except for Planning purposes only. Figure dimensions only are to be taken from this drawing. All dimensions are to be checked on site before any work is put in hand.