

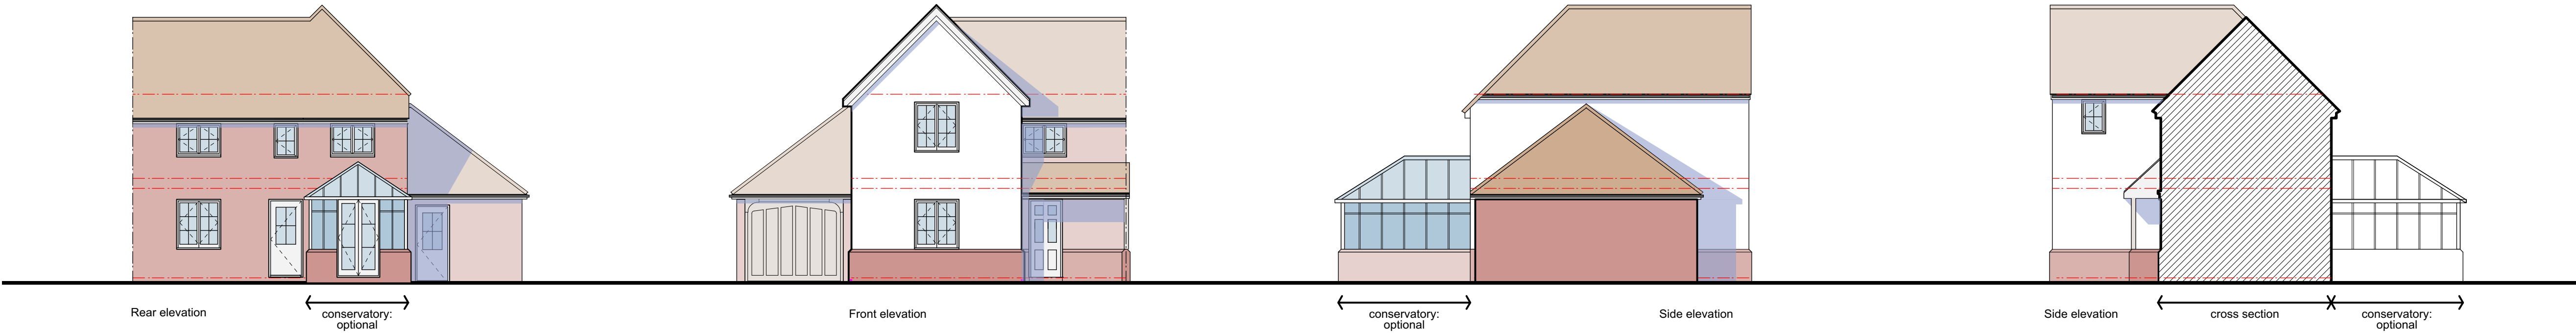



ELEVATIONS: 1/100
UNIT: 4

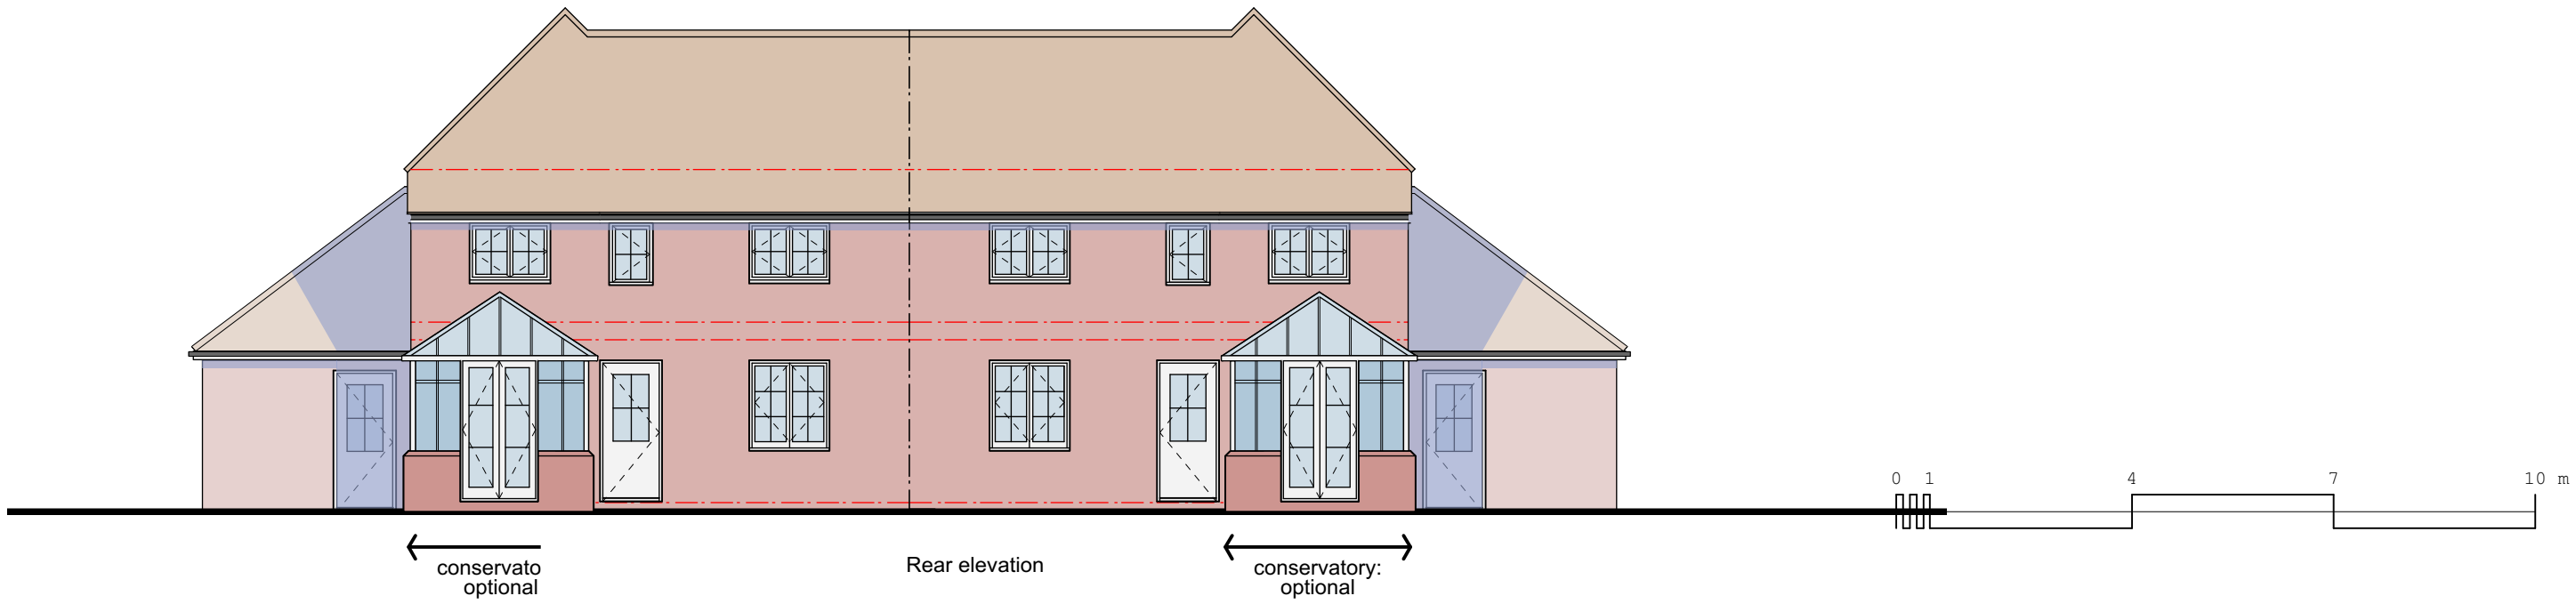


ELEVATIONS: combined
UNITS: 4 + 5

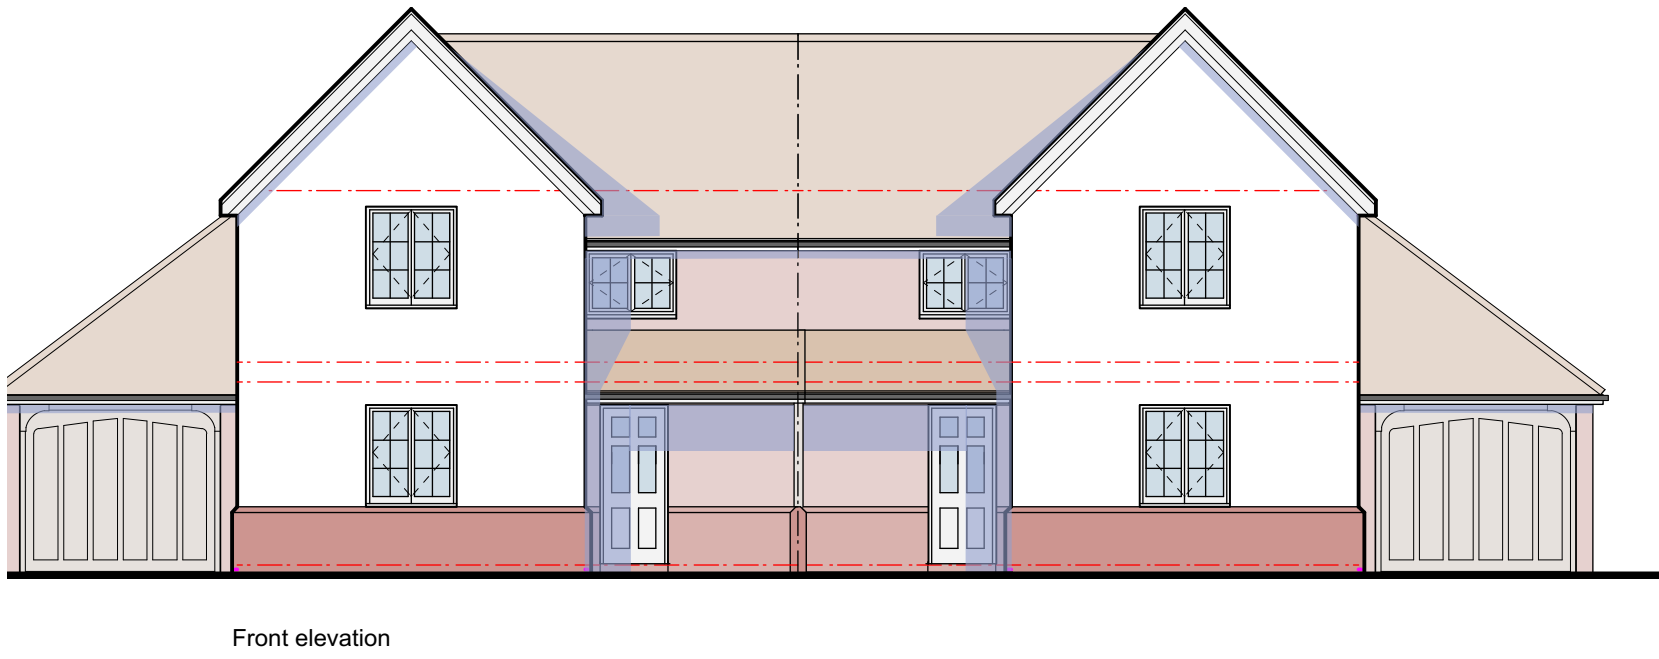

PLANS: 1/50
GROUND FLOOR

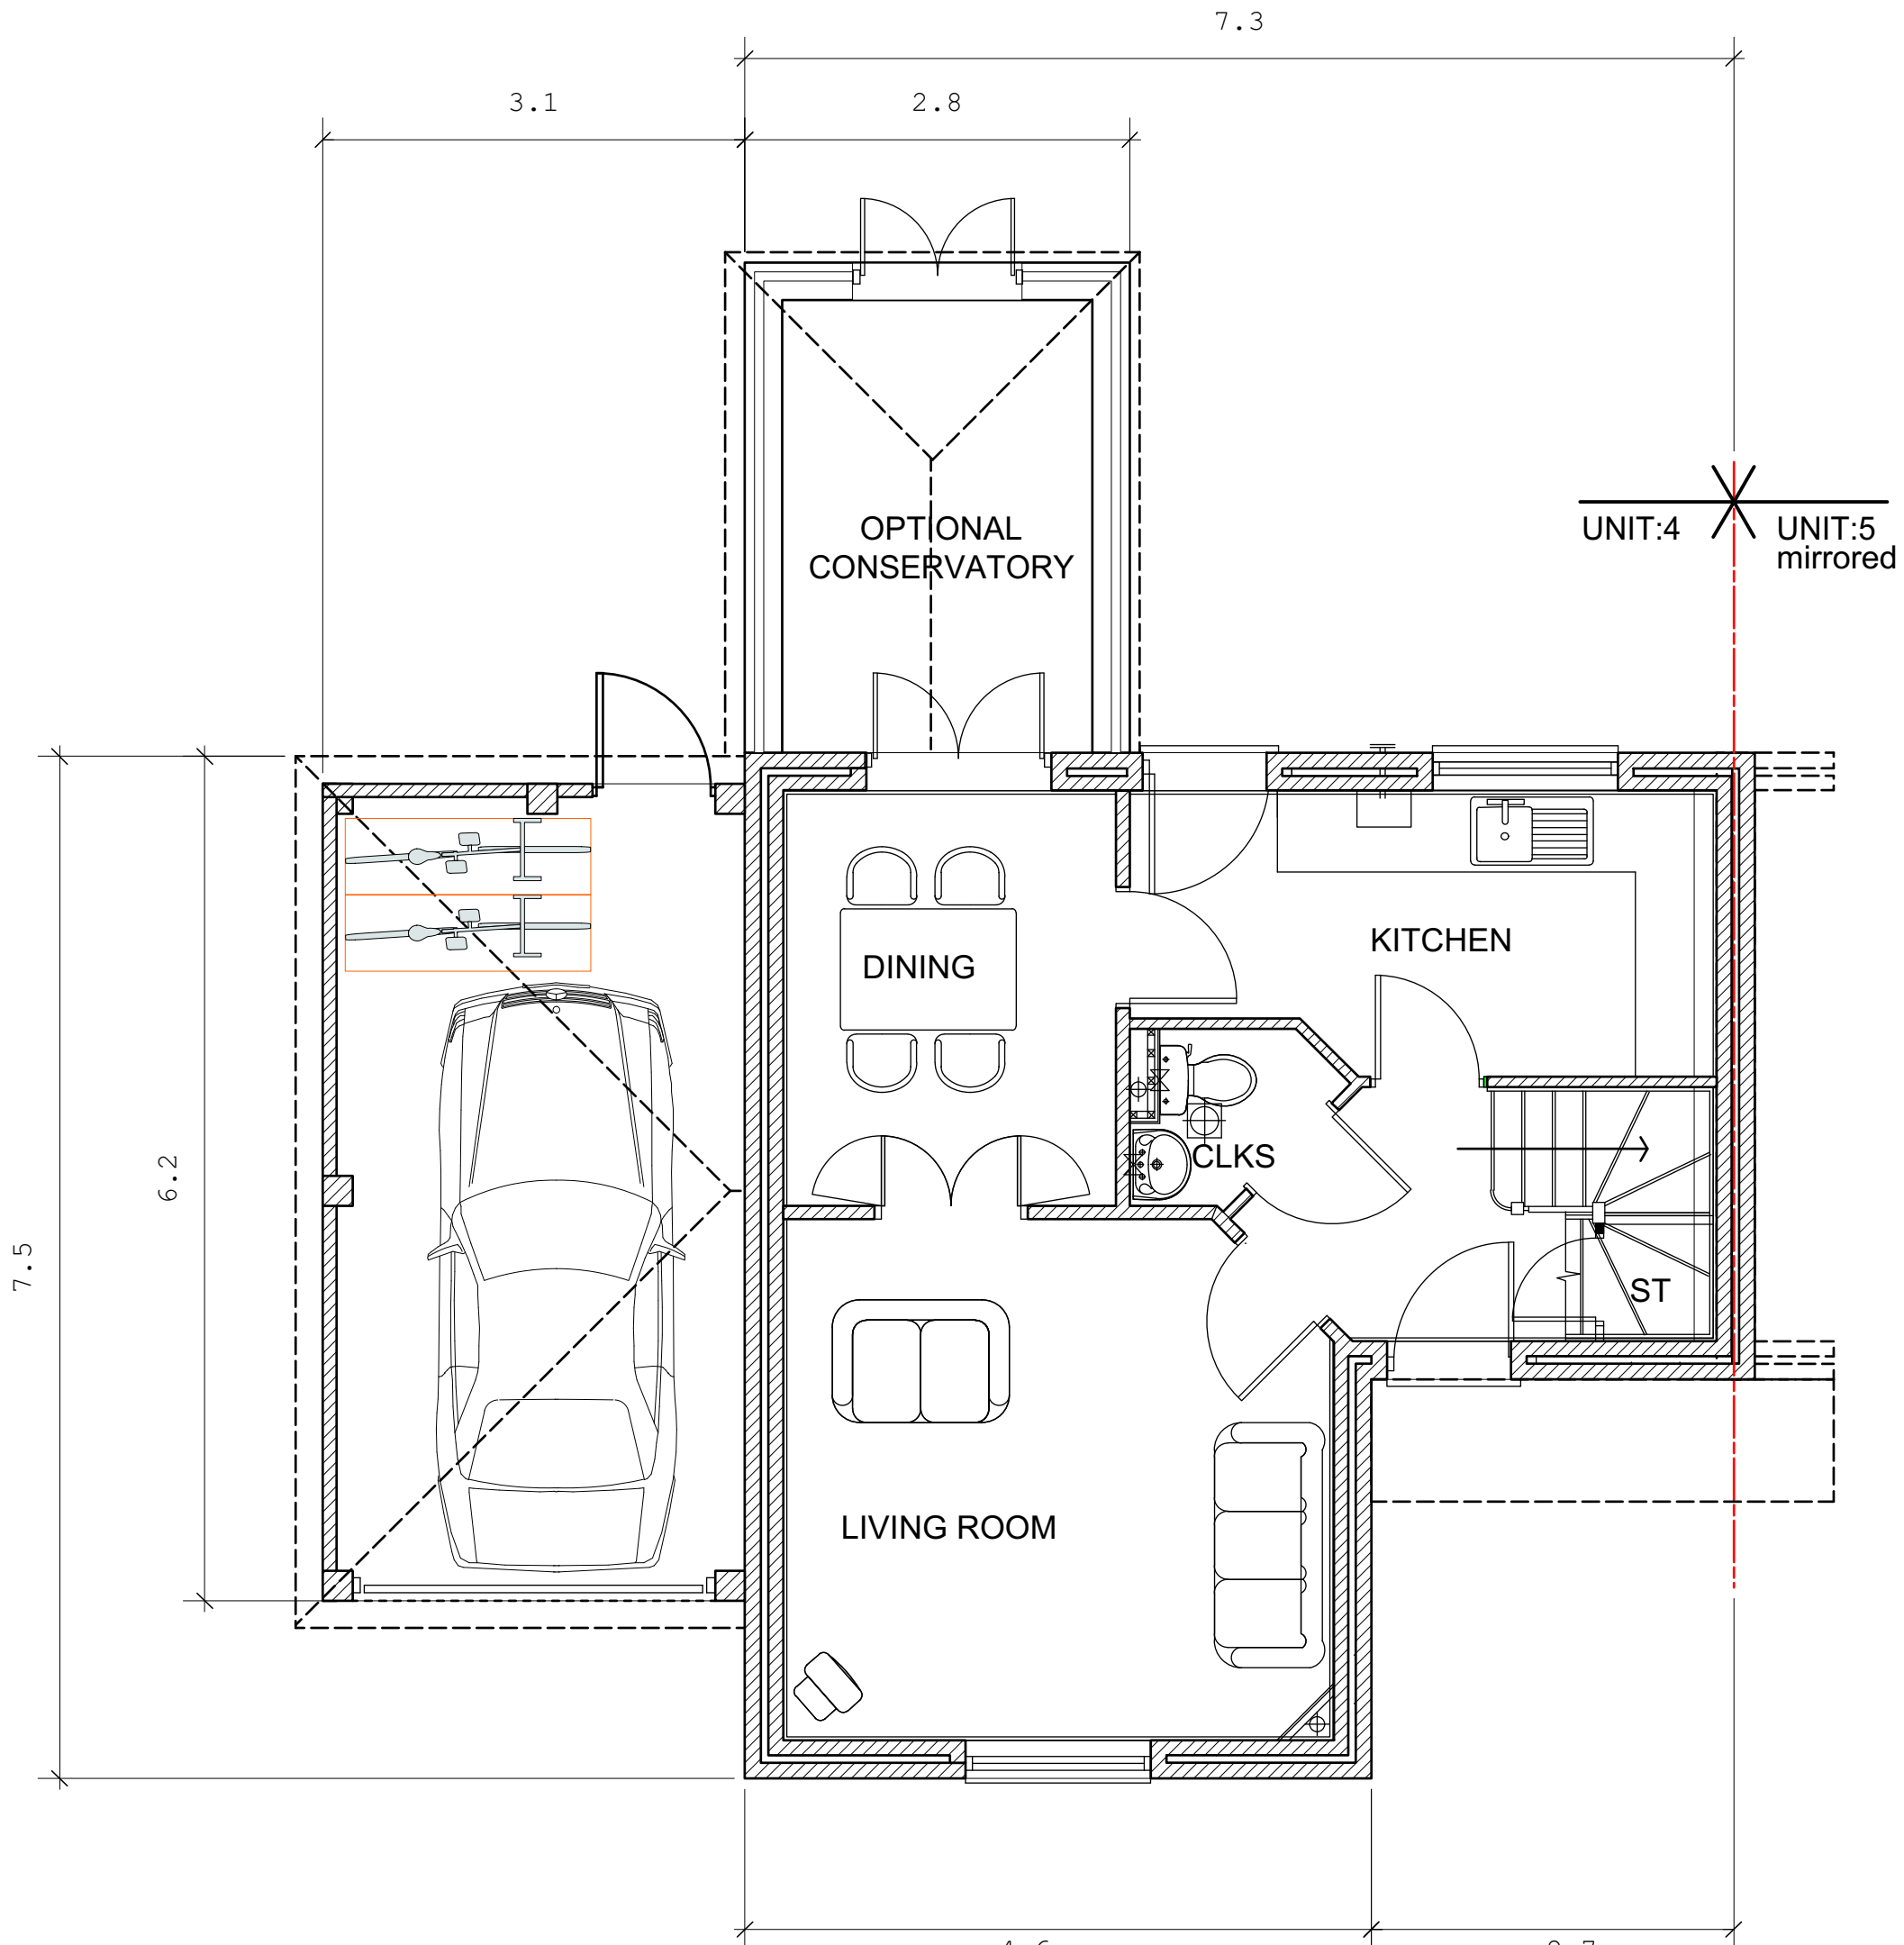

PLANS: 1/50
FIRST FLOOR

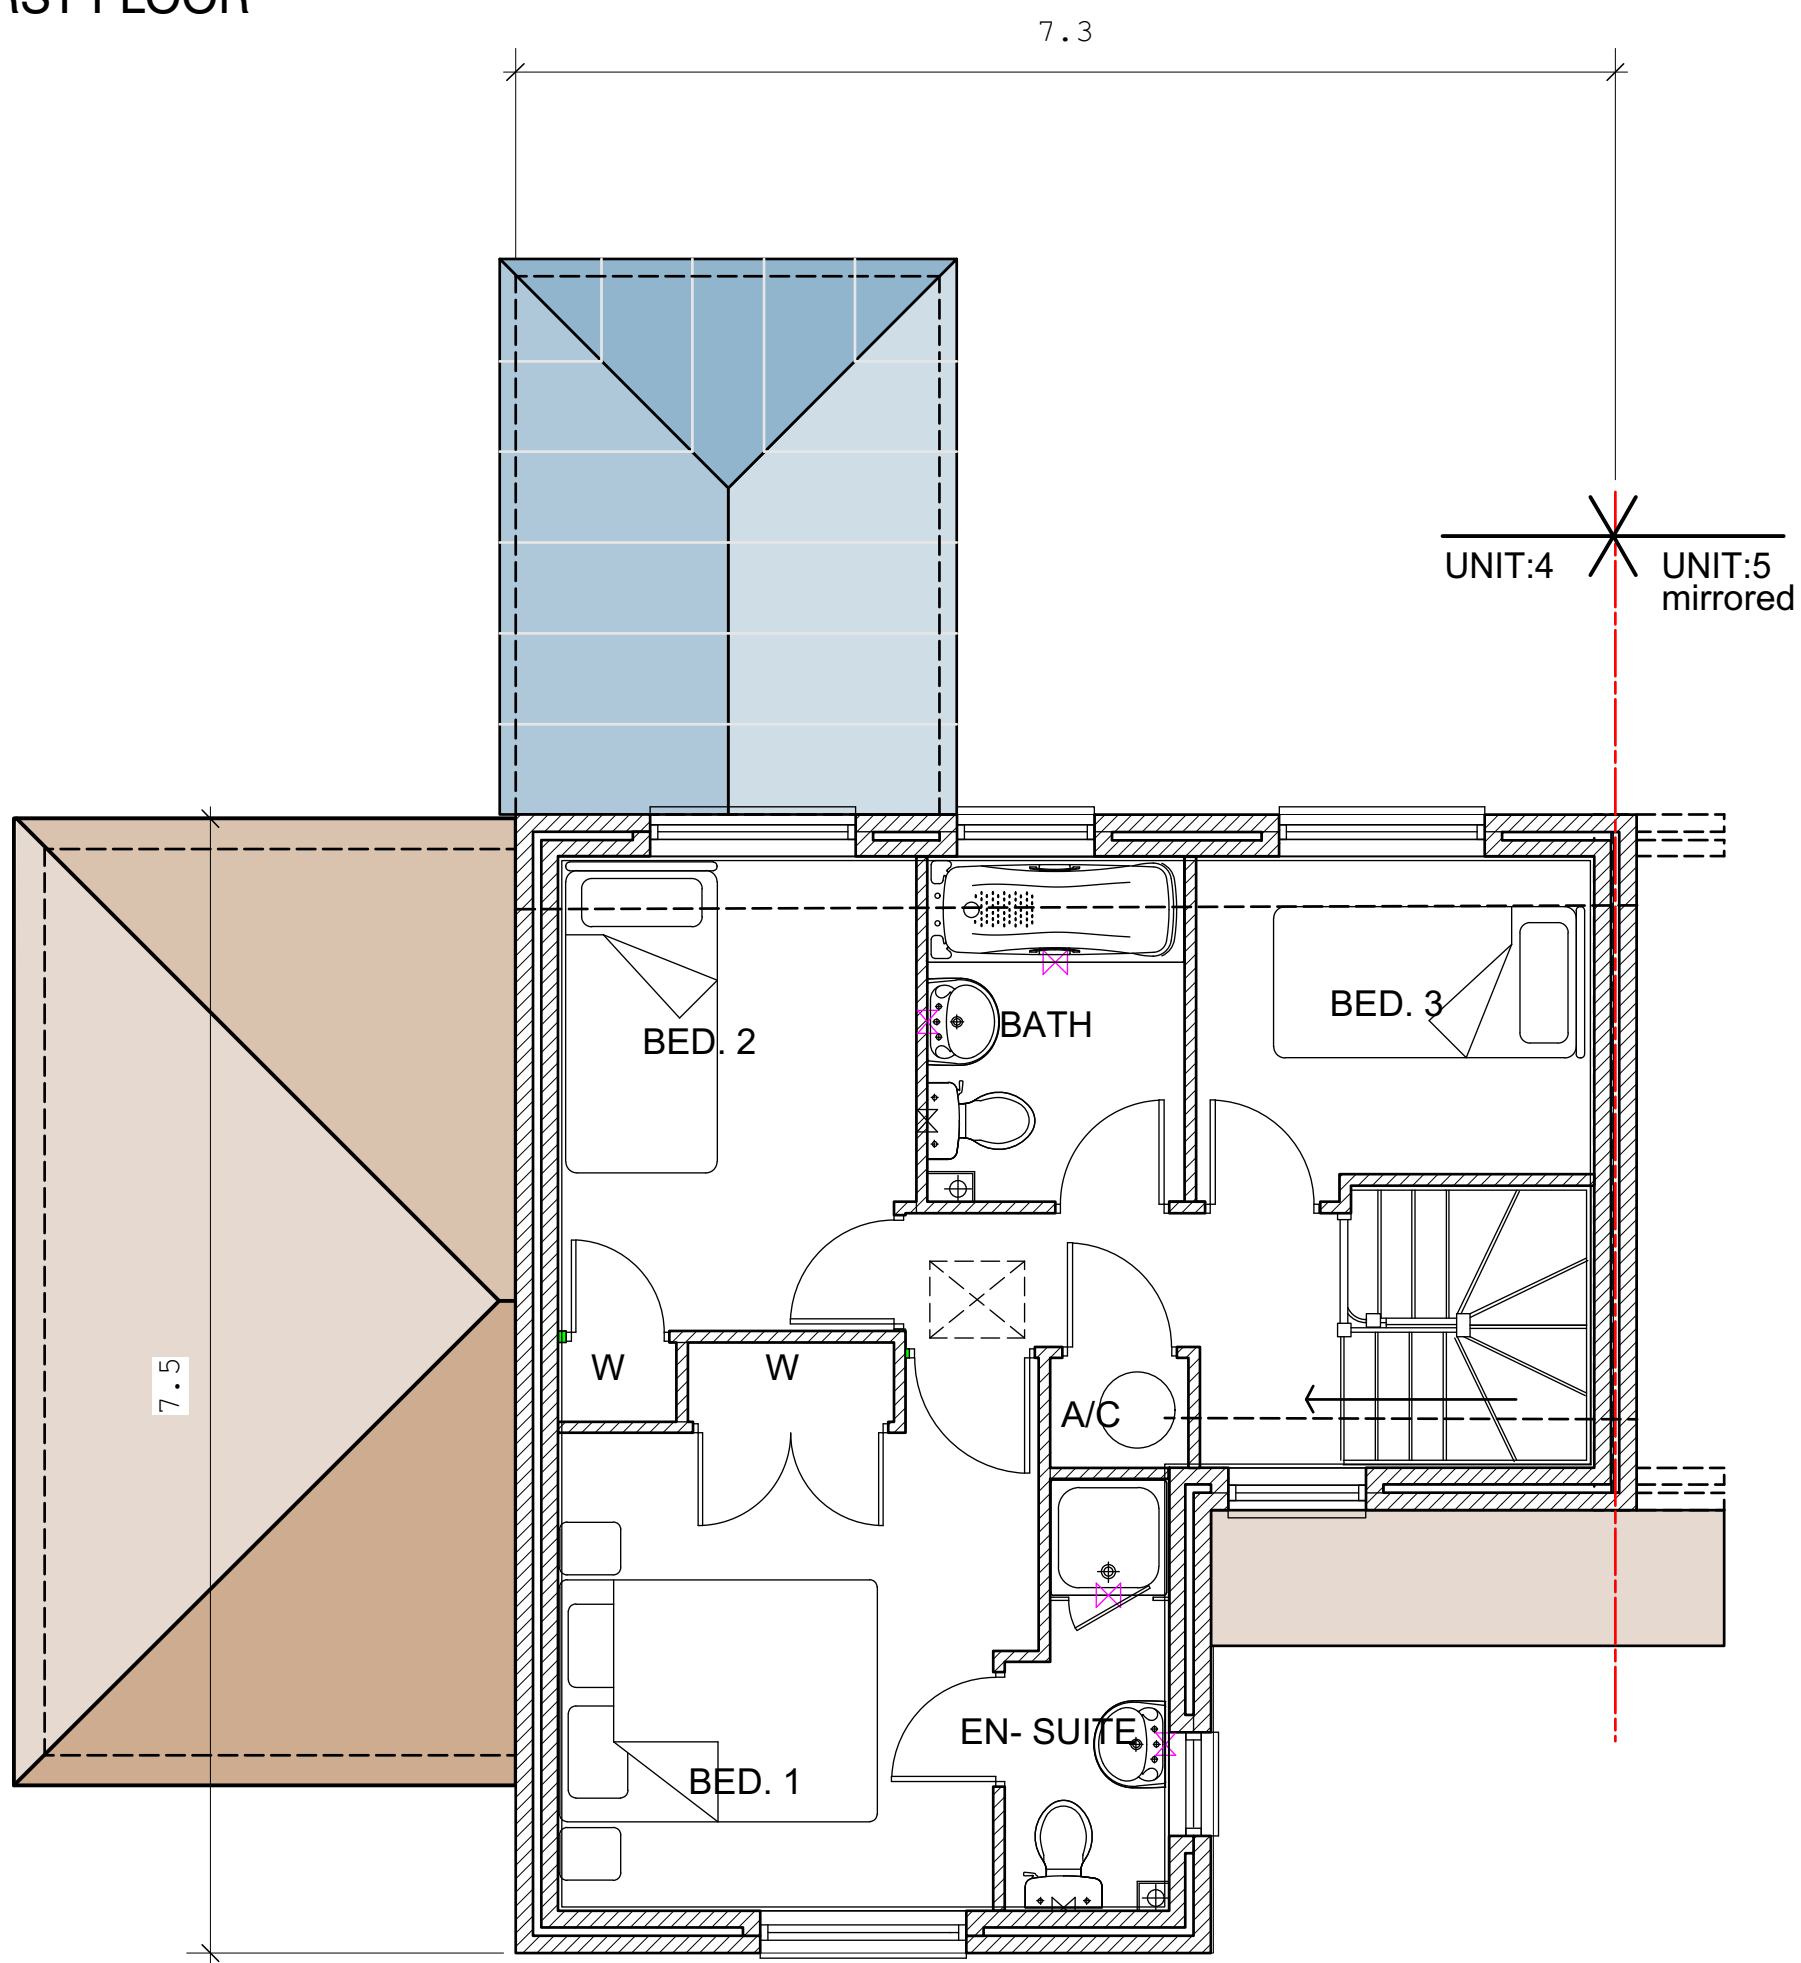

This drawing is protected under
The Copyright, Designs and Patents Act 1988
THIS DRAWING IS TO BE READ IN CONJUNCTION
WITH ALL OTHER PROJECT CONSULTANT +
SPECIALIST CONTRACTORS DOCUMENTATION
Do not scale, except for Planning purposes only.
Figured dimensions only are to be taken from this drawing. All
dimensions are to be checked on site before any work is put
in hand.

notes:

key:

MATERIALS SCHEDULE:
REFER TO NB018104/08: UNIT D

revisions:
FIRST ISSUE
a: 19.06.2018:

nb:architects+
UNIT FIVE level four south
new england house, new england street
Brighton, East Sussex, BN1 4GH
t: +44(0)1273 609603
mail@nbarchitecture.com



New Place, Arundel Road, Angmering, BN16 4ET

nb018104:07a

1/100+50
@A1

Mouse Developing Ltd.

planning application-01

unit C