

ELEVATIONS: 1/100
UNIT:1




This drawing is protected under
The Copyright, Designs and Patents Act 1988


THIS DRAWING IS TO BE READ IN CONJUNCTION
WITH ALL OTHER PROJECT, CONSULTANT +
SPECIALIST CONTRACTORS DOCUMENTATION
Do not scale, except for Planning purposes only.
Figured dimensions only are to be taken from this drawing. All
dimensions are to be checked on site before any work is put
in hand.

notes:


key:

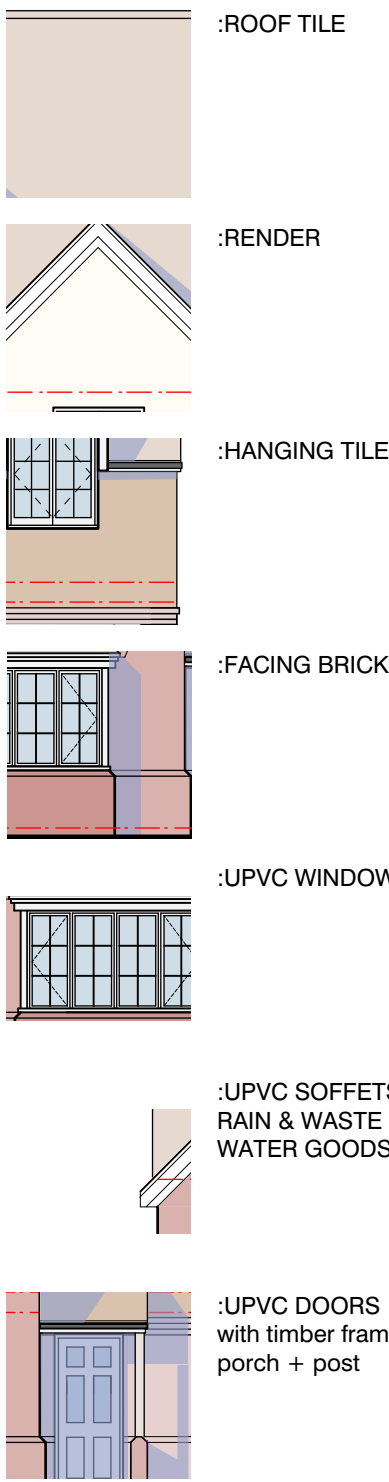


ELEVATIONS: 1/100
UNIT:6

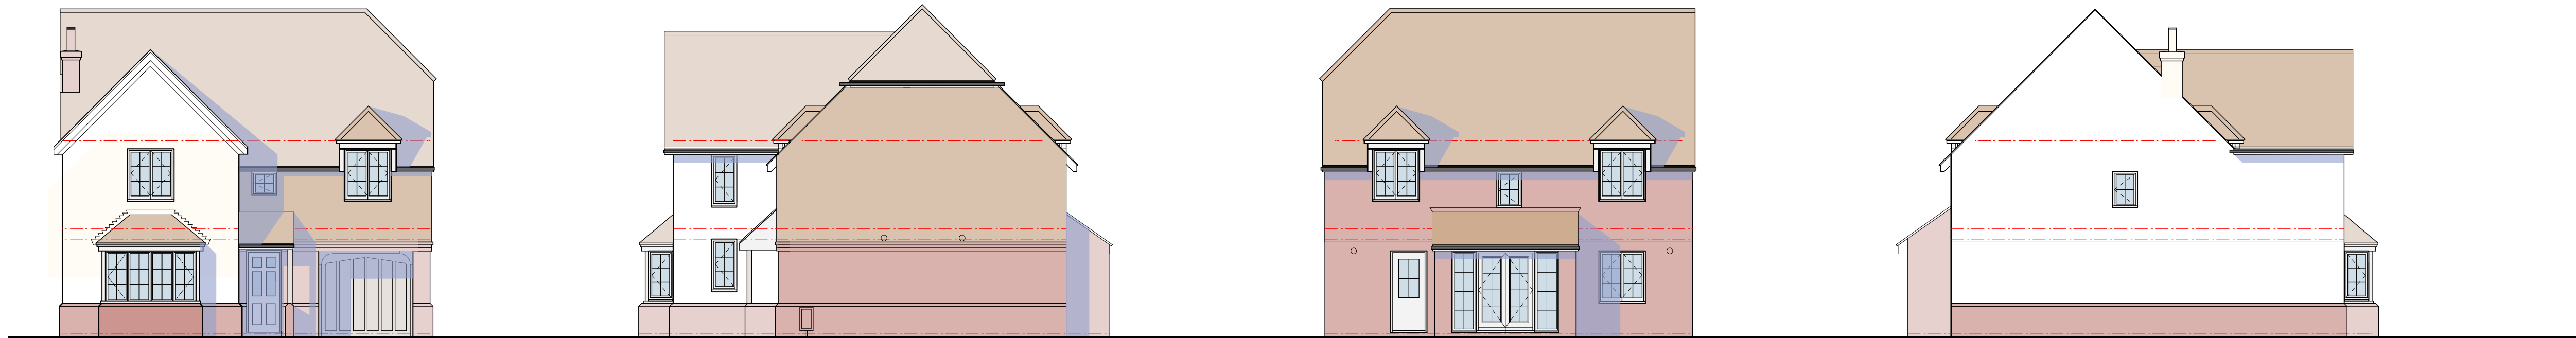

PLANS: 1/50
GROUND FLOOR

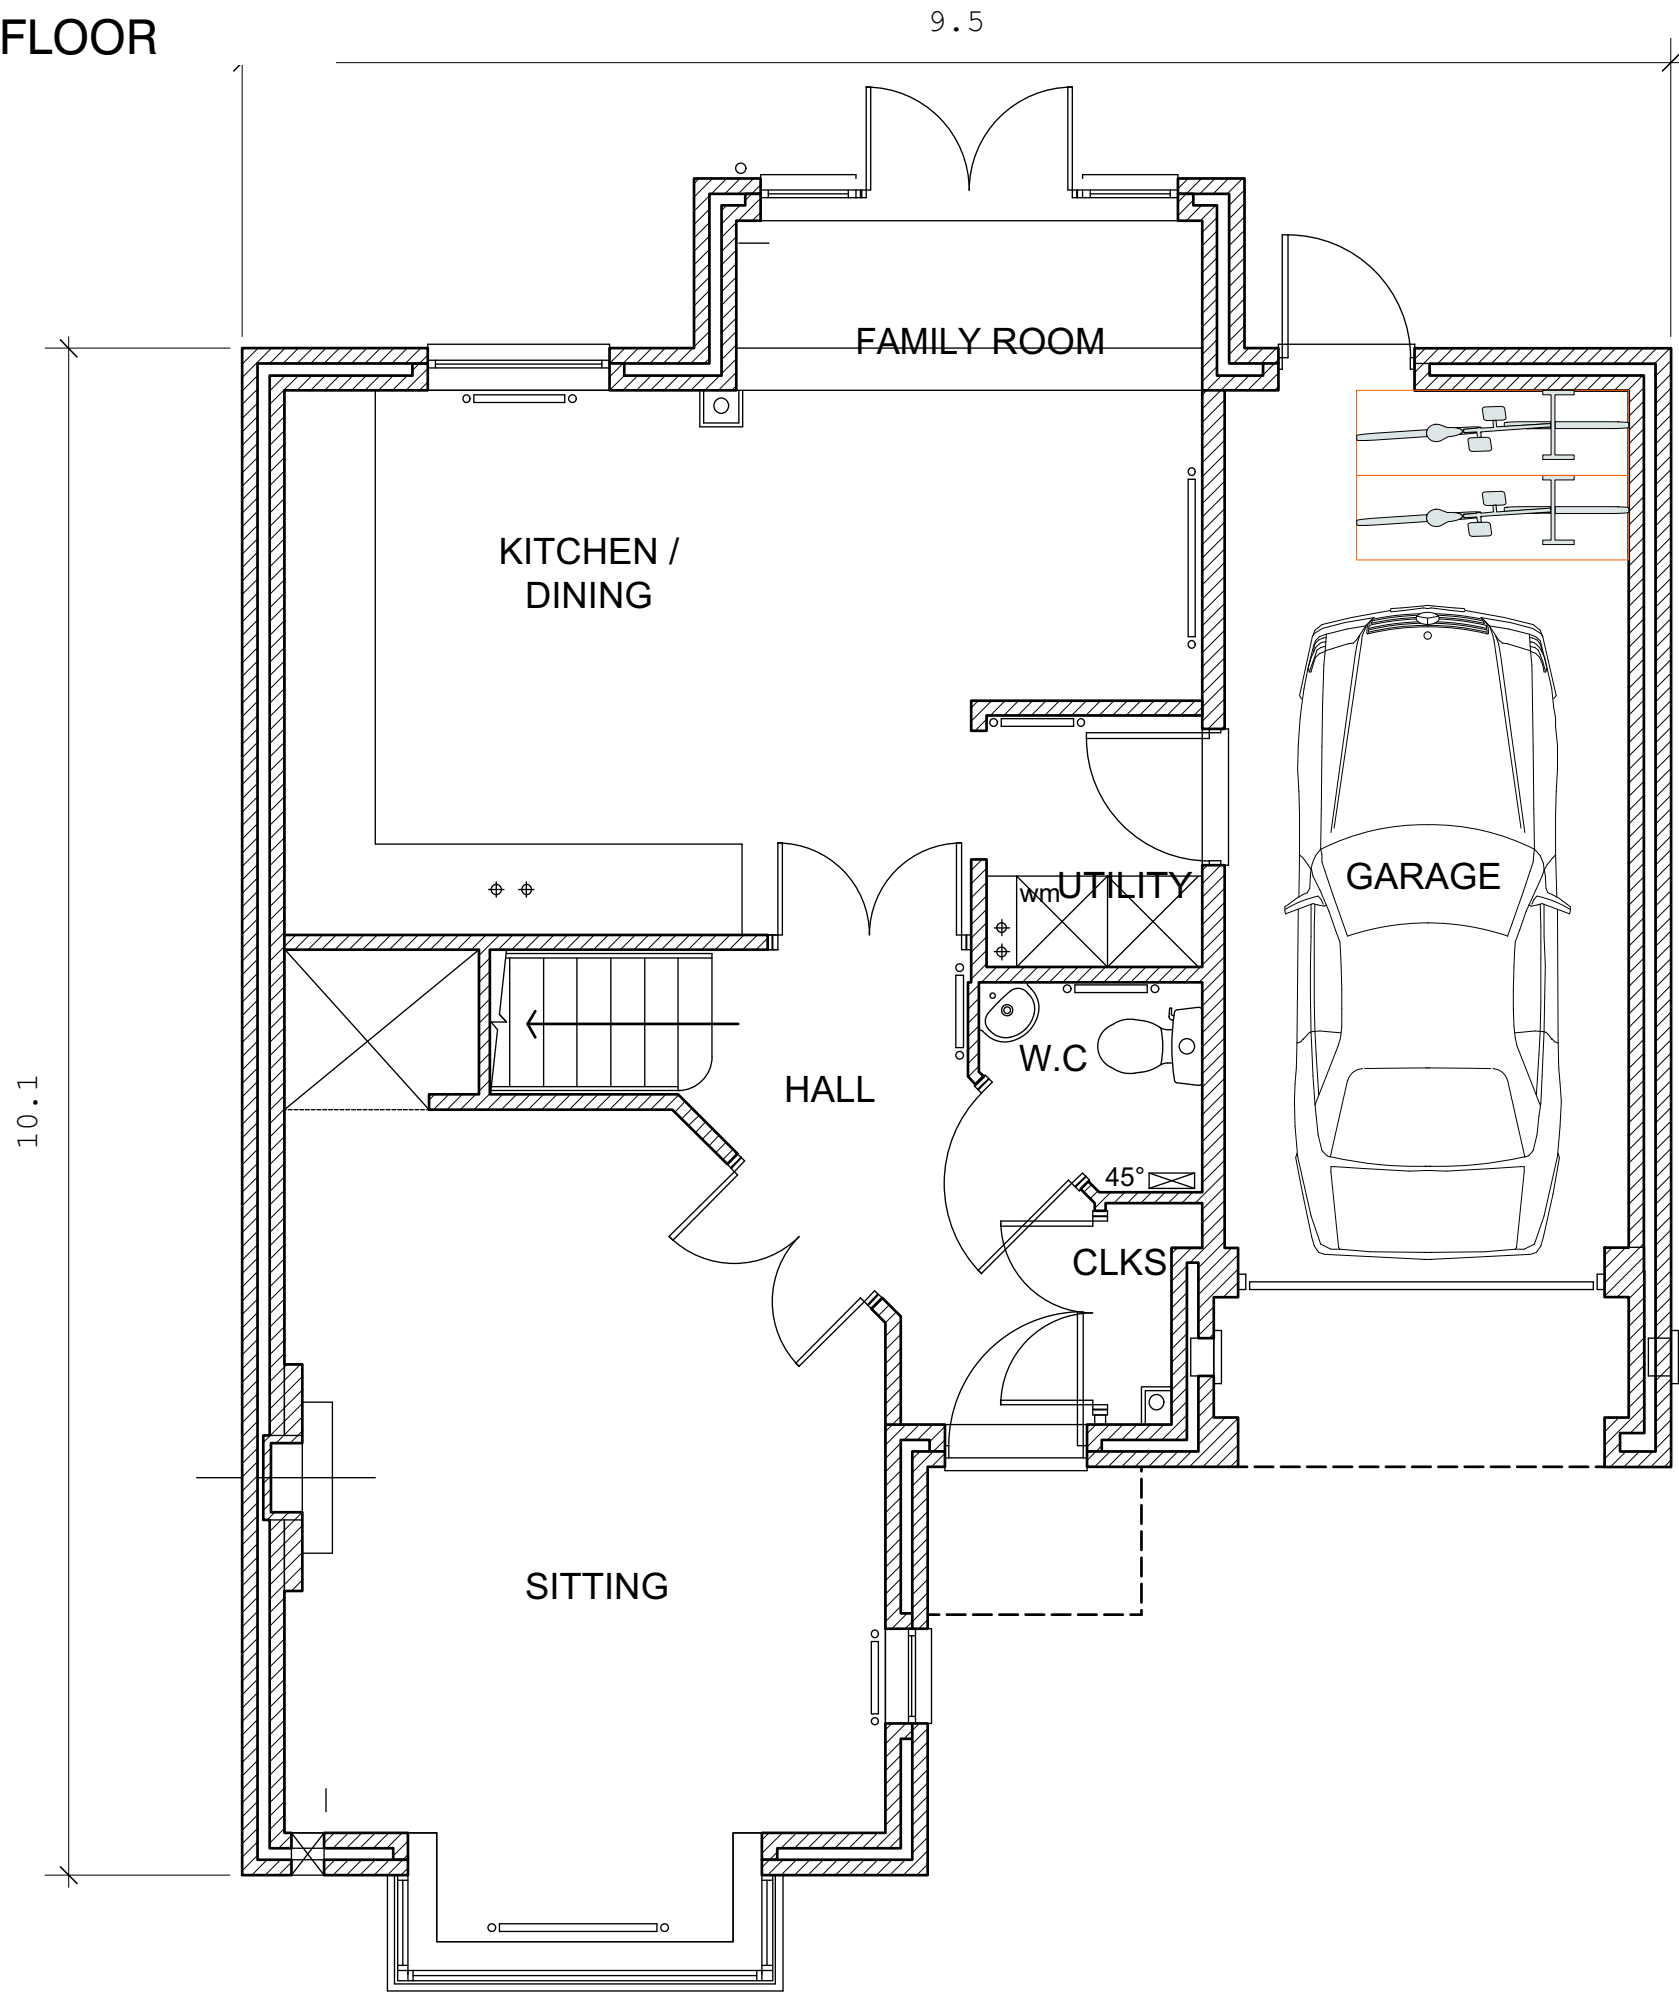

PLANS: 1/50
GROUND FLOOR

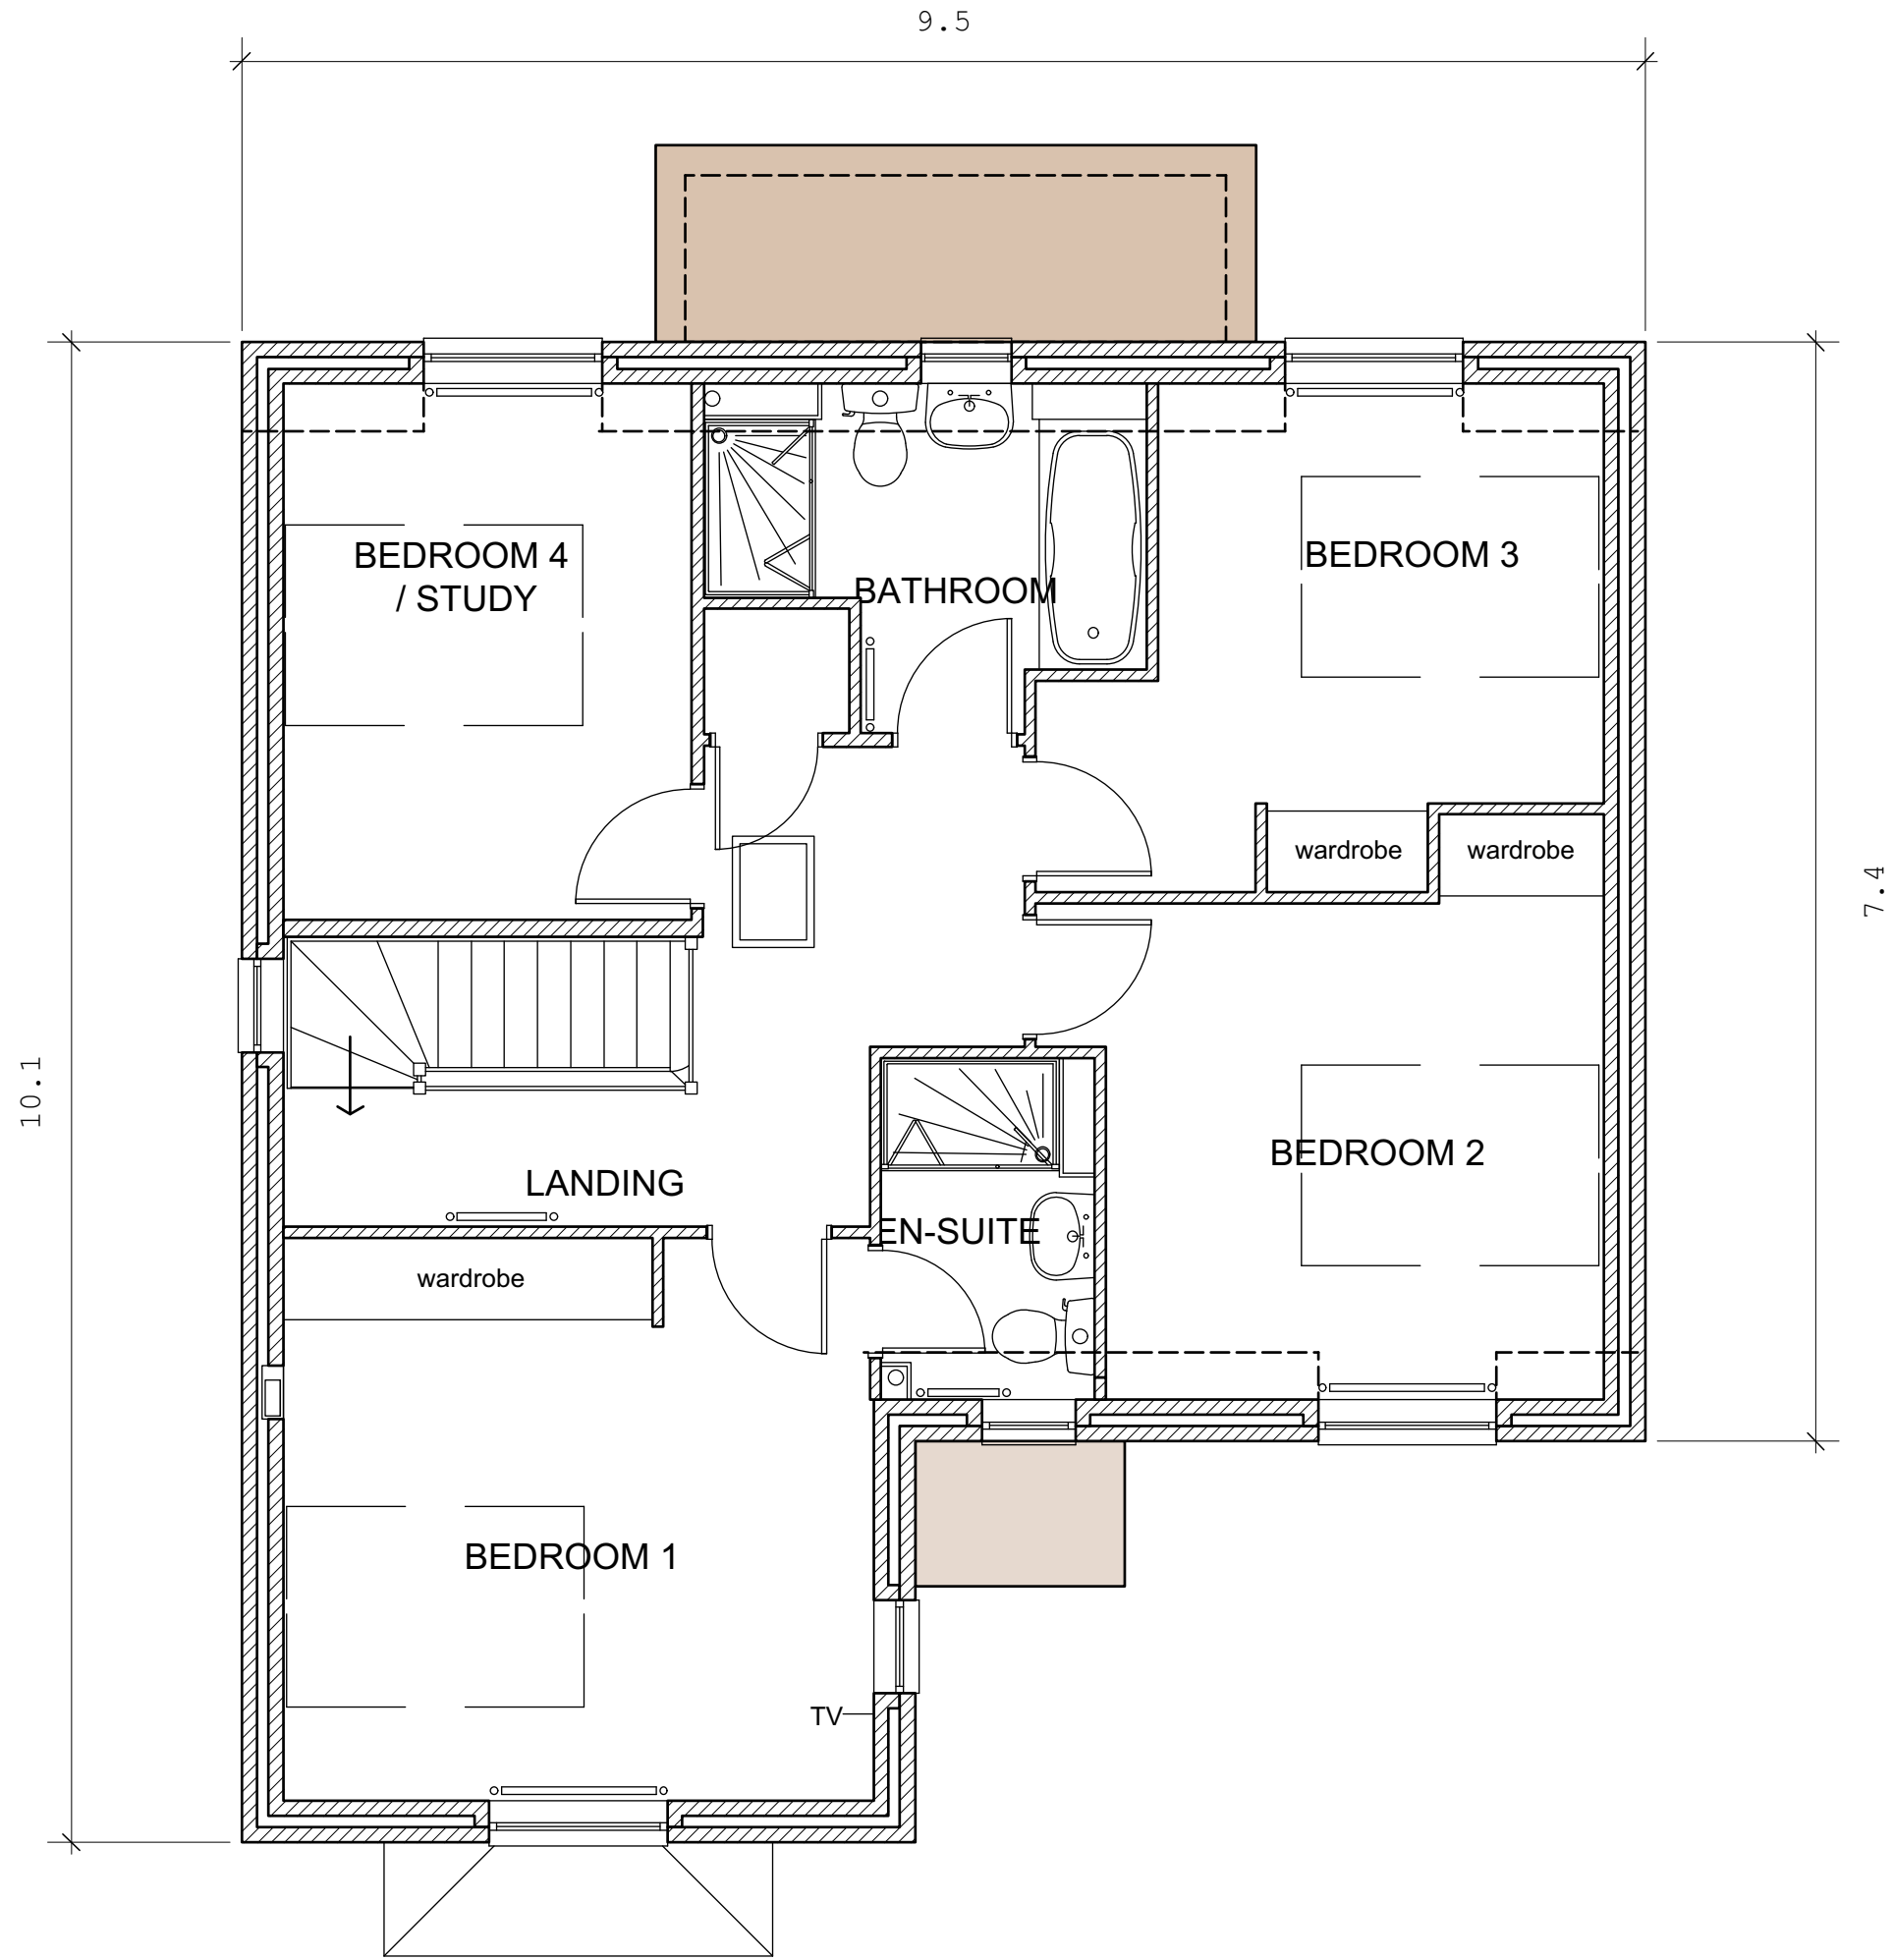

revisions:
FIRST ISSUE:
a: 19.06.2018

nb:architects+
UNIT FIVE level four south
new england house, new england street
Brighton, East Sussex, BN1 4GH
t: +44(0)1273 609602
m: nb@architecture.com



New Place, Arundel Road, Angmering, BN16 4ET

nb018104:08a

Mouse Developing Ltd.

planning application-01