



All external Manholes, Access Points, Junctions & Pipe are shown for guidance only and not part of the SDS program unless otherwise agreed.

Where existing trees are shown to be retained they should be subject to a full Arboricultural inspection for safety. All trees are to be planted so as to ensure they are a minimum of 5 metres from buildings and 3 metres from drainage and services, where applicable. A foundation is to be provided to accommodate the proposed tree planting, where applicable.

immediately to the engineer prior to commencement of works.

7. Positions of existing services/statutory undertakers as shown on drawings is to be checked by the Contractor prior to starting work.

VENTING REQUIREMENTS TO BE AGREED WITH MANUFACTURER PRIOR TO CONSTRUCTION

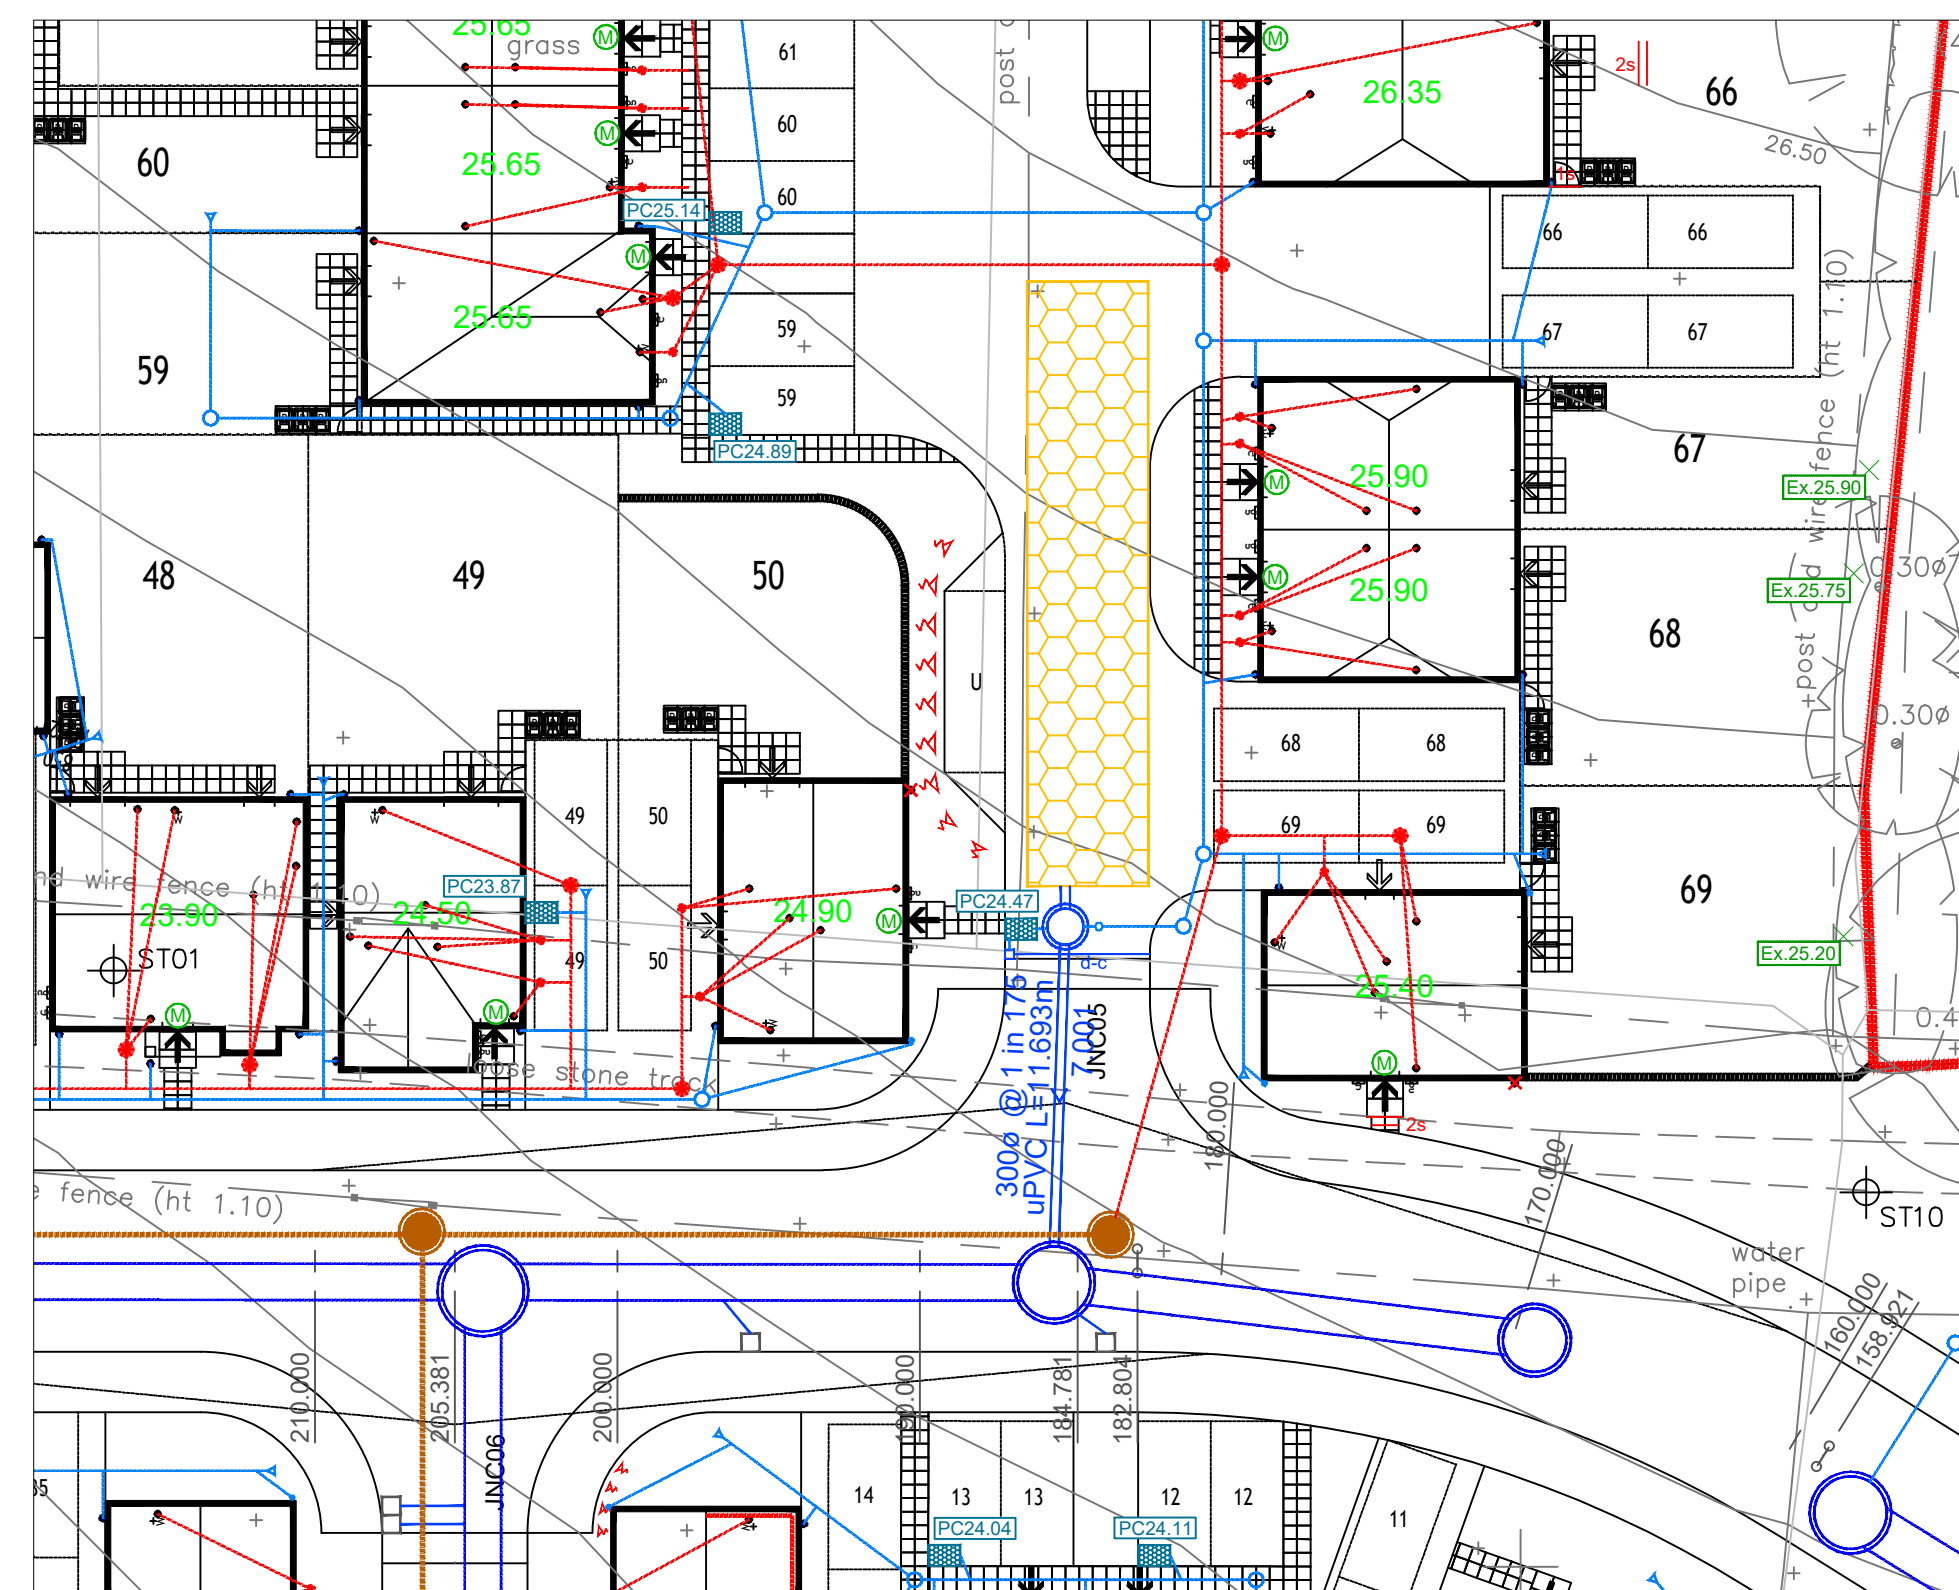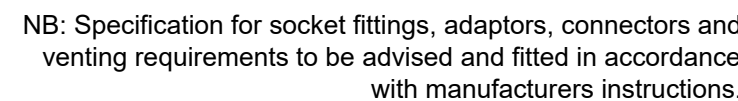

_____,

File	Drawing
------	---------