

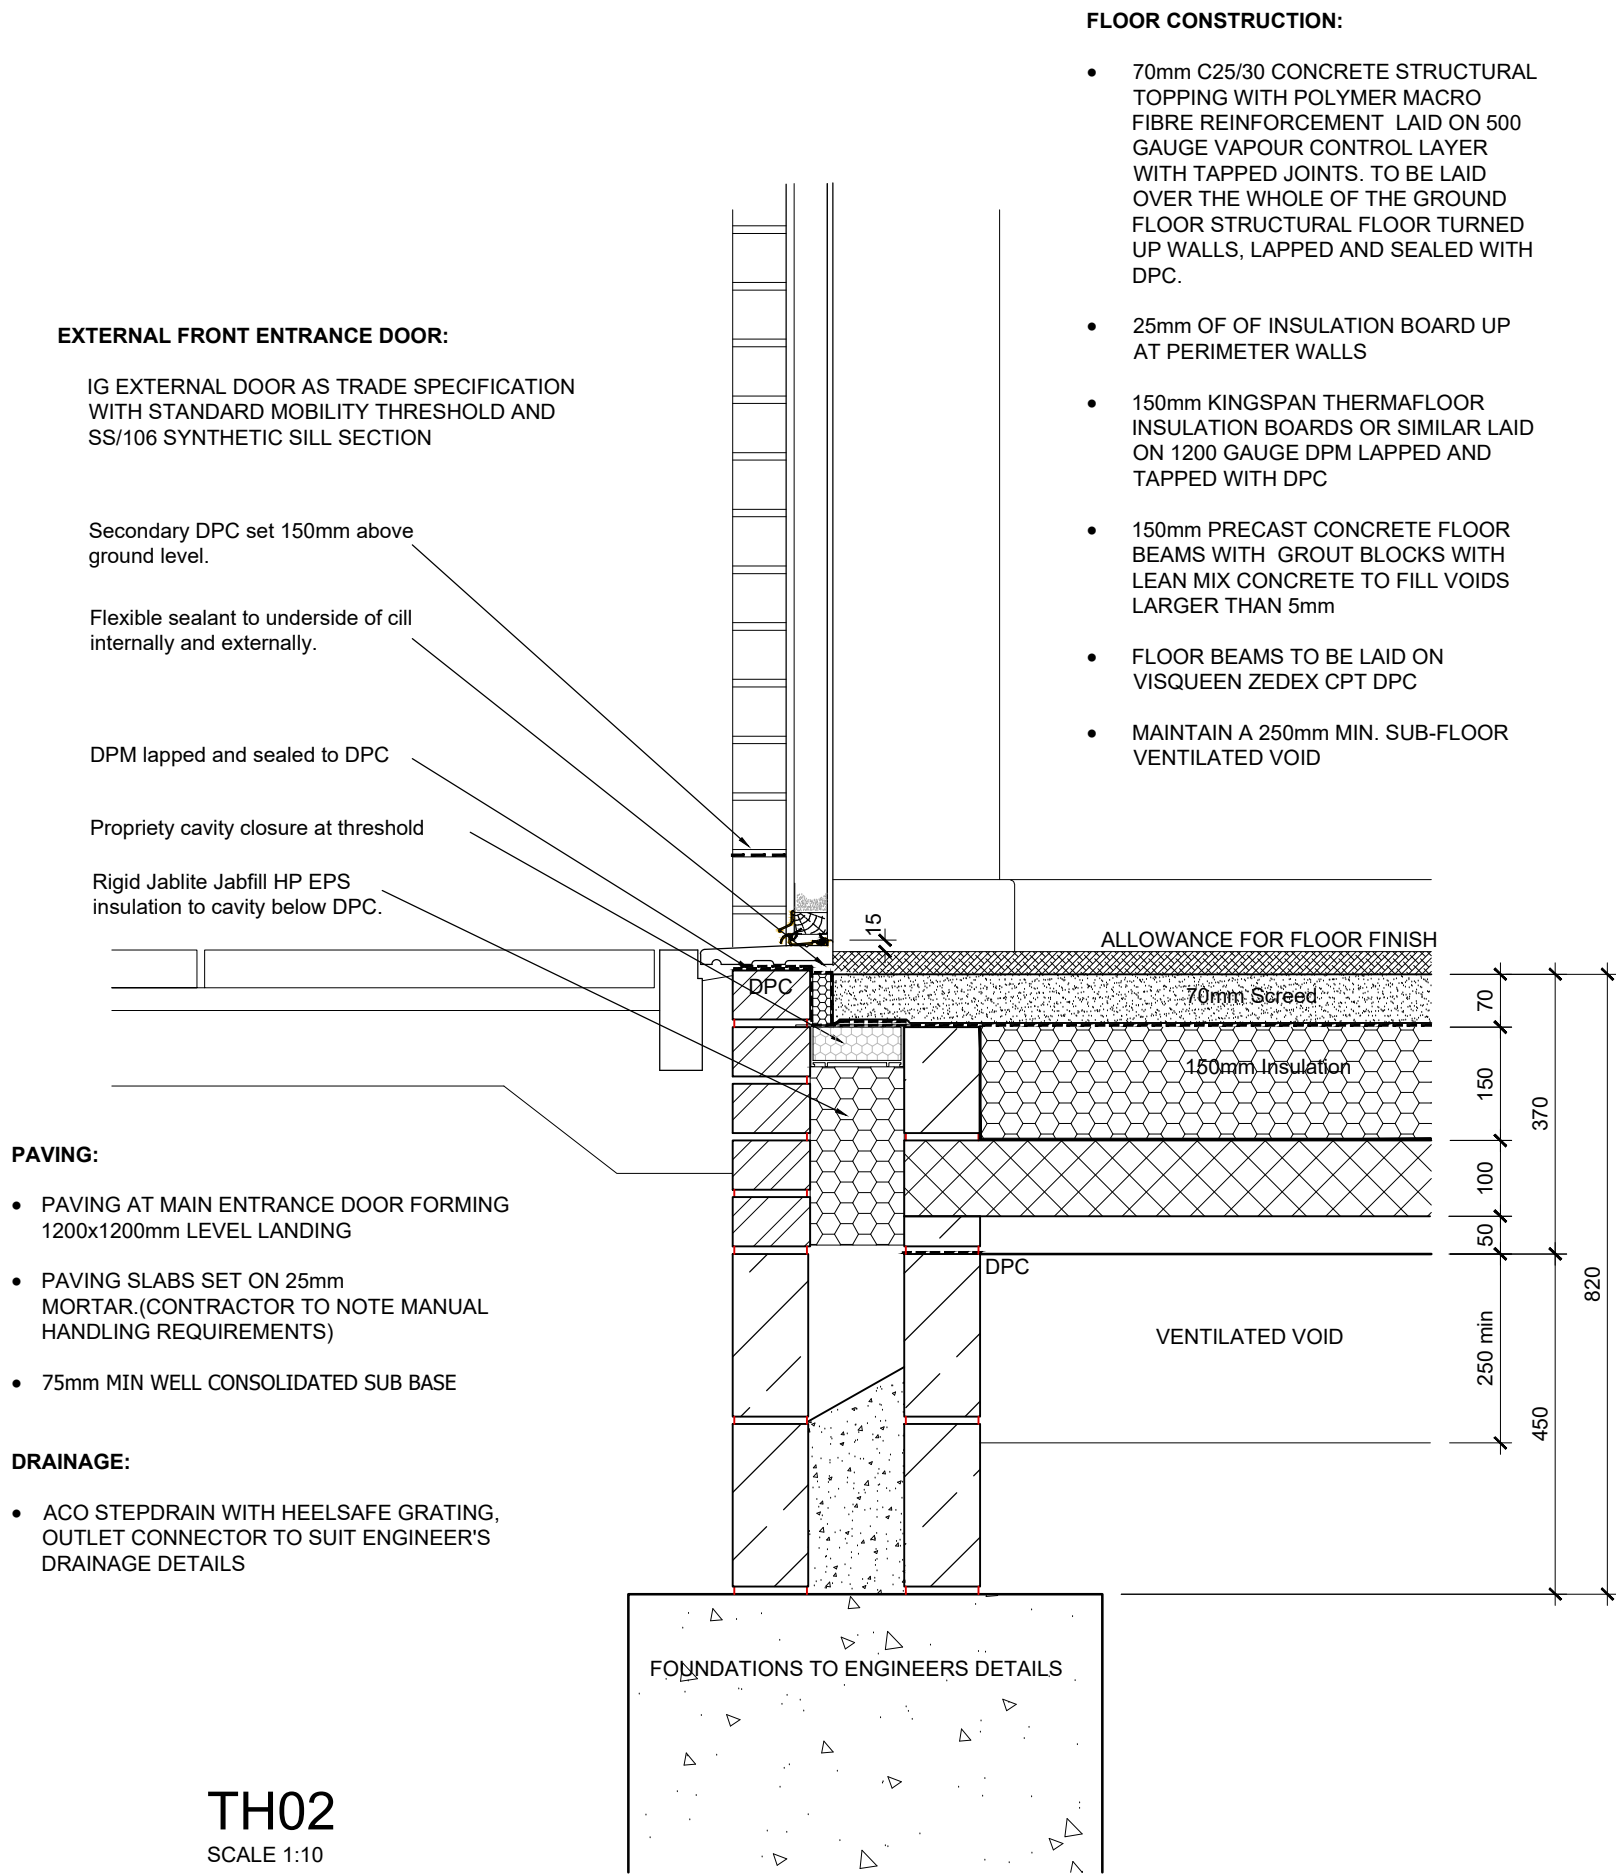


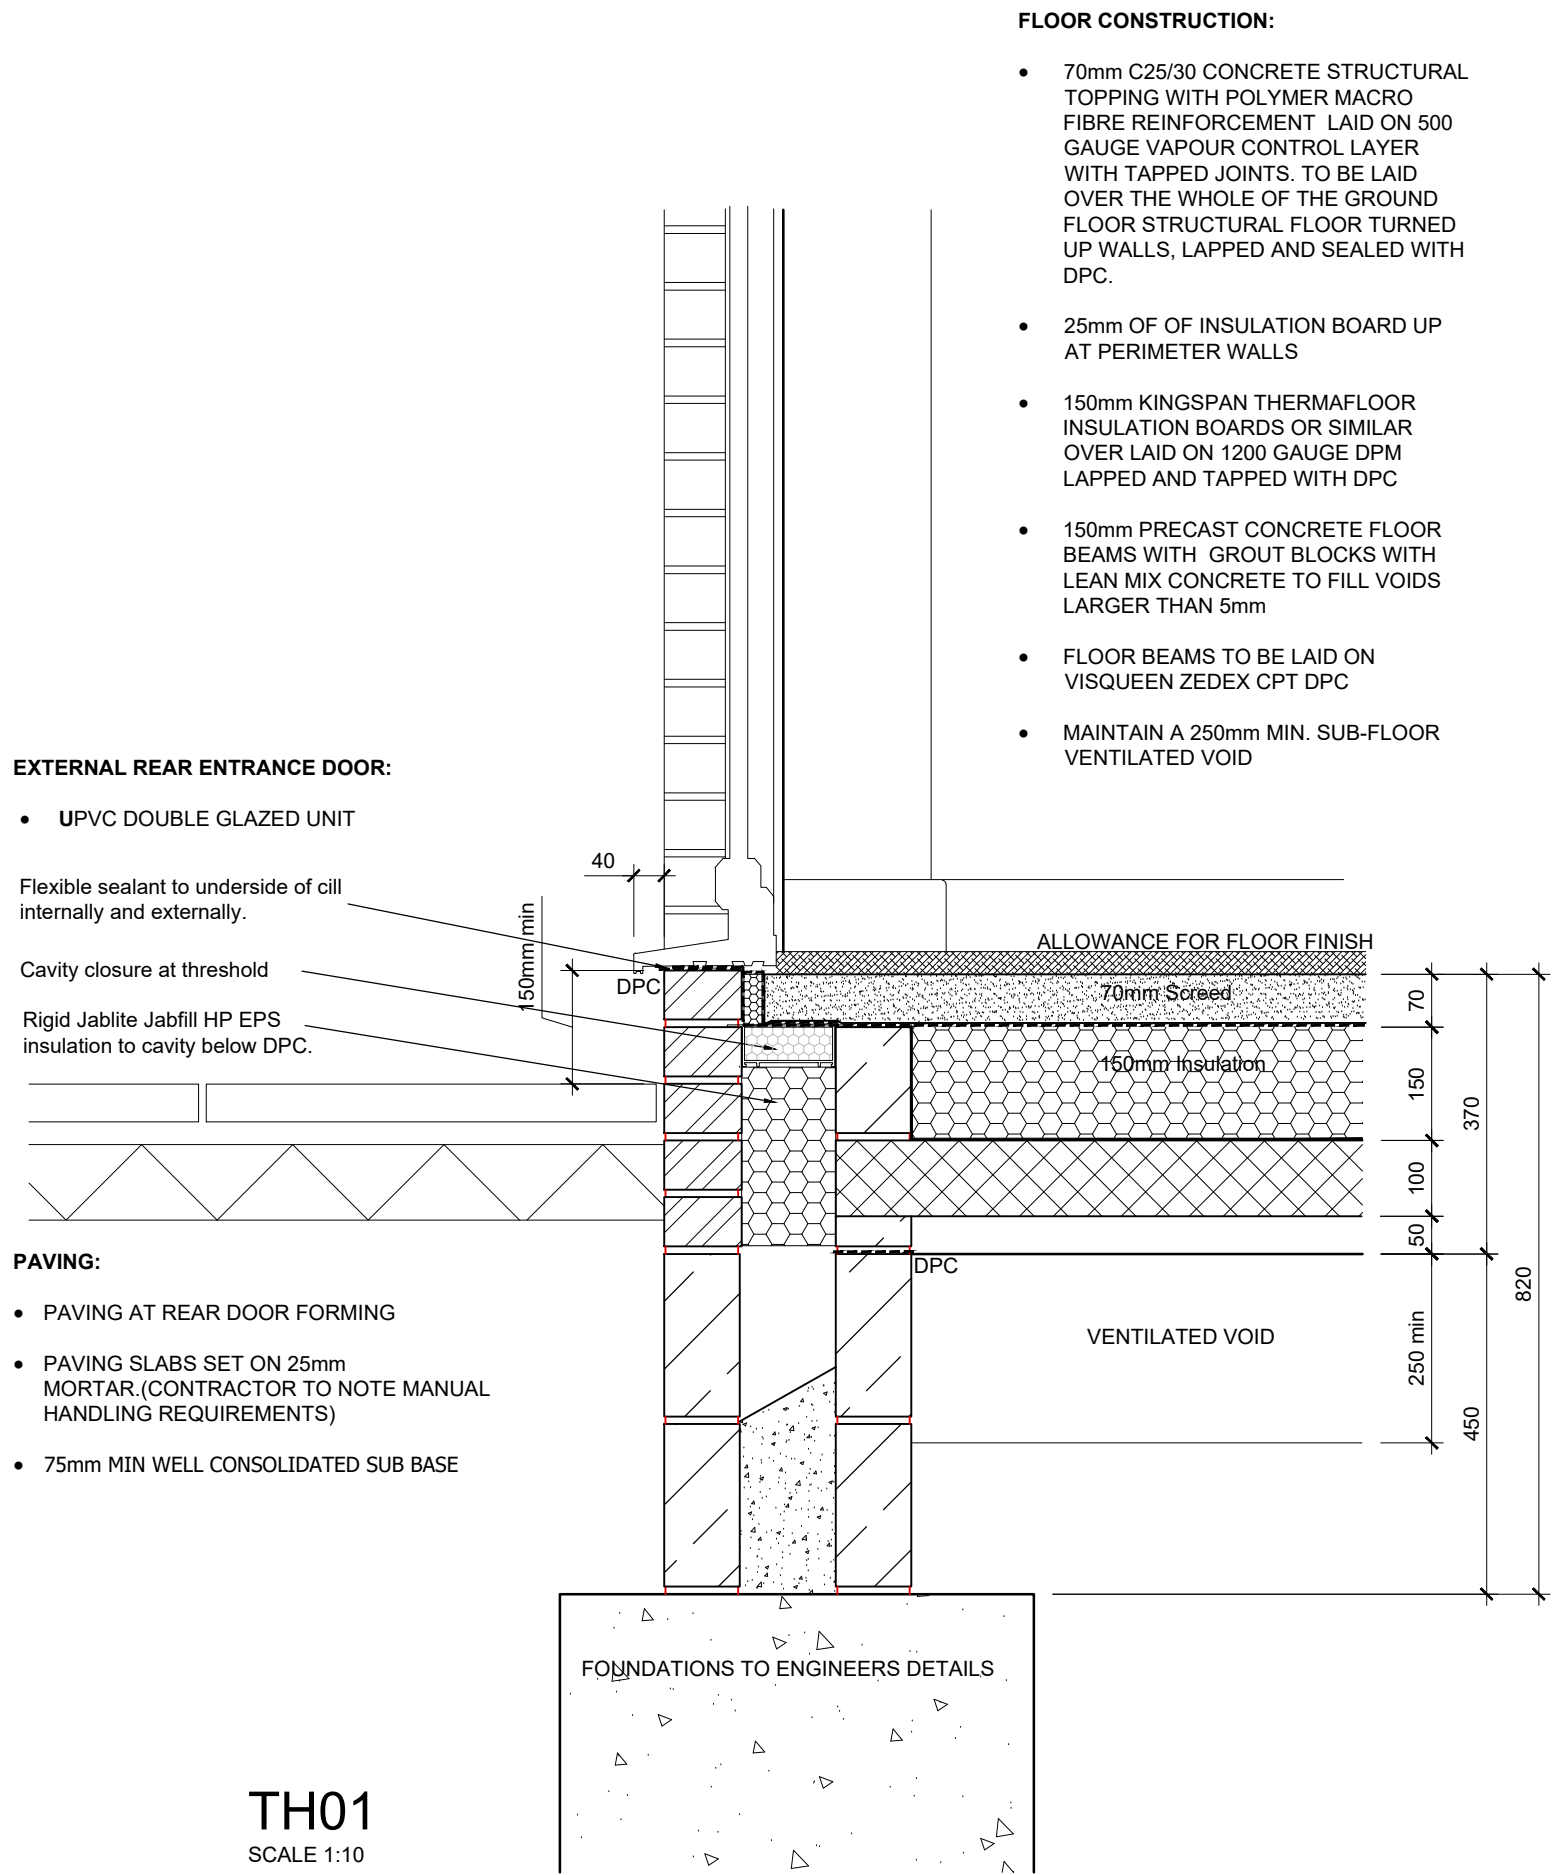

TYPICAL THRESHOLD AT REAR DOORS

TYPICAL LEVEL THRESHOLD AT FRONT ENTRANCE DOOR

NOTE: REFER TO INDIVIDUAL PLOTS TO DETERMINE APPROPRIATE DETAIL REQUIRED.

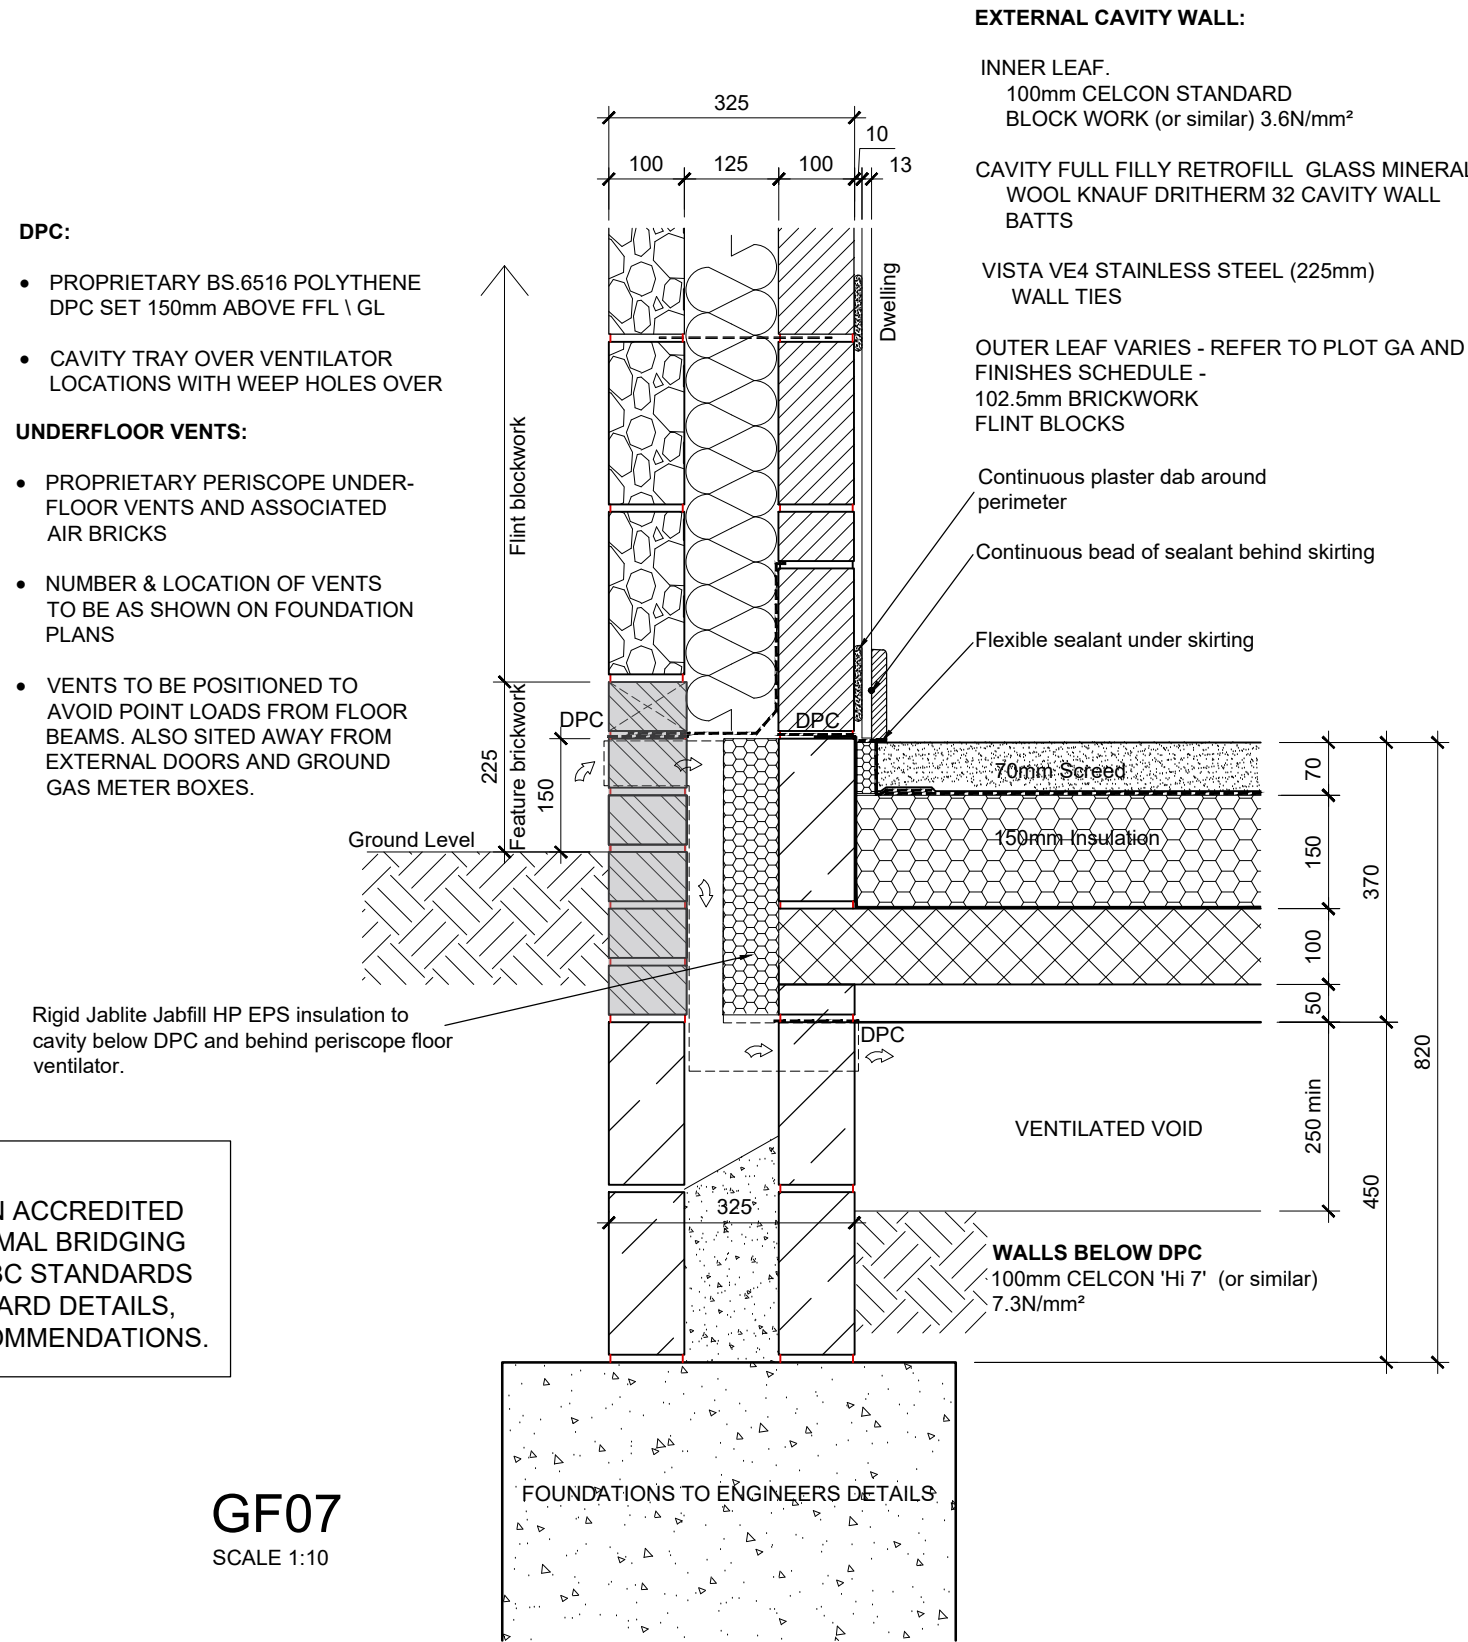

PERIMETER DETAIL THROUGH FLINT CAVITY WALL - HOUSE TYPE A

A 05.03.20 Updated in line with SAP specs. ns ns

Rev Date Revision Details Dr Ch

ECE Architecture
www.ecearchitecture.com

London: 76 Great Suffolk Street London, SE1 0BL
T 0207 928 2773 E london@ecearchitecture.com

Sussex: Brooklyn Chambers, 11 Goring Road Worthing, West Sussex, BN12 4AP
T 01903 248777 E sussex@ecearchitecture.com

Bristol: Westworks, Colston Tower Colston Street, Bristol, BS1 4XE
T 0117 214 1101 E bristol@ecewestworks.com

Client's Name
Roffey Homes

Job Title
Manor Nursery Angmering

Drawing Title
Door Details Sheet 2

Scale
1:10 @ A1 / 1:20 @ A3

Drawn Checked Date
SW ns 09.10.19

Job No Drawing No Rev
6345 -ECE-00-ZZ-DT-A-3104 A

Status
PRELIMINARY