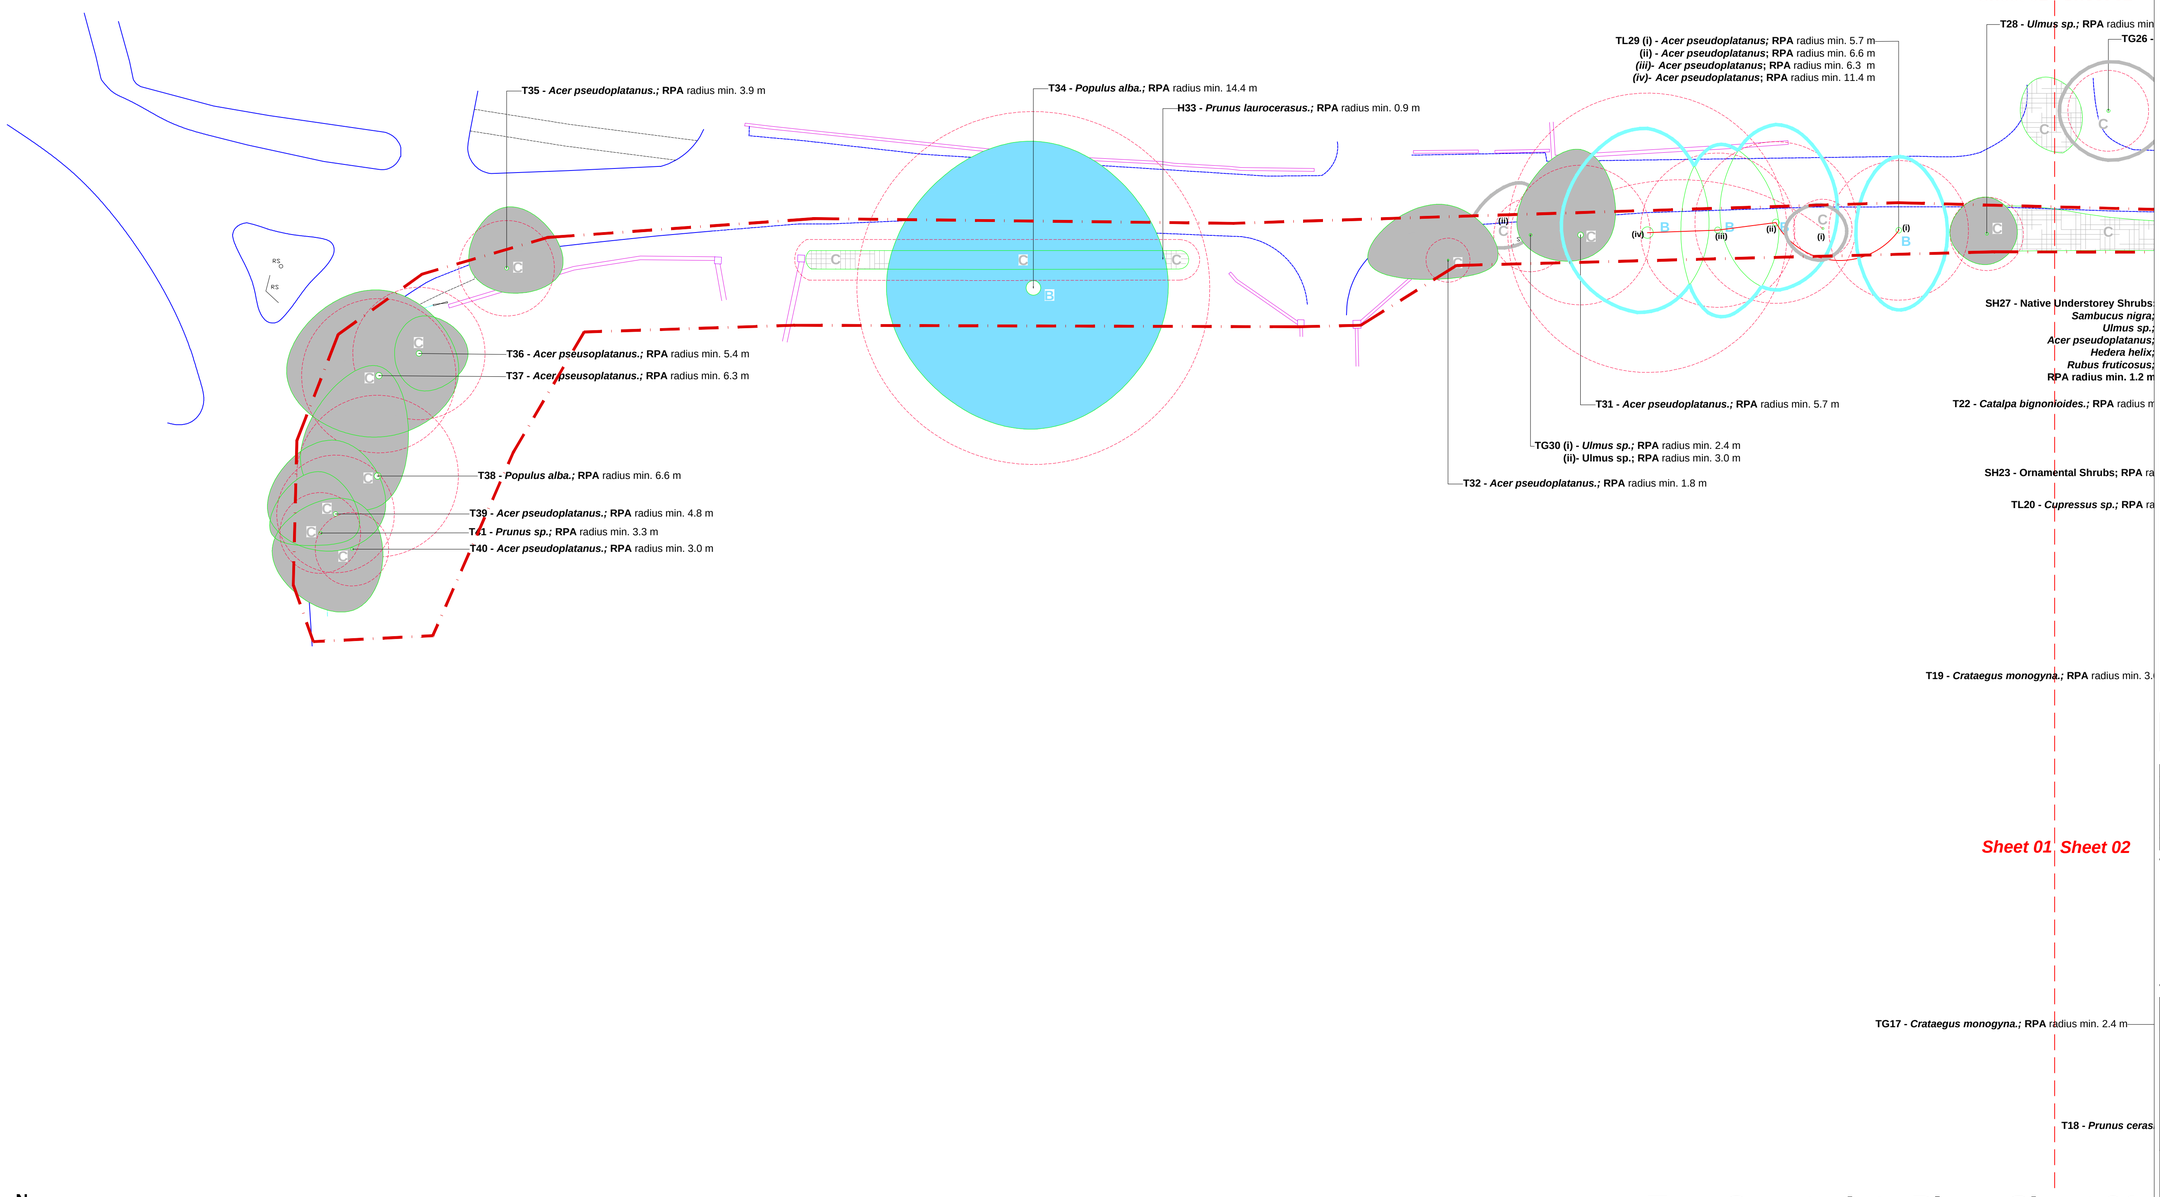

Tree Constraints Plan - Sheet 01
Manor Nursery, Angmering, West Sussex

Legend

- **Site Survey Boundary.**
- **Existing Walls/Fences.**
- **Tree/ Tree Group/ Tree Line/ Hedge Identification Label** (T03 - *Pinus sp.;*)
- **Tree Root Protection Areas** Tree Root Protection Areas calculated and specified in accordance with *BS 5837:2012 - 'Trees in Relation to Design, Demolition and Construction'.*
- **Road.**
- **Category B Trees** Trees of Moderate Quality and Value.
- **Category C Trees** Trees of Low Quality and Value.
- **Category C Shrubs and Hedges** Ornamental and Understorey Shrubs and Hedges of Low Quality and Value.

Notes:

1. Drawing to be viewed in colour *(Refer to LLD1226-ARB-SCH-01 - Existing Tree Schedule)*

PLANNING ISSUE

Rev	Description	Date	Initials
01	Planning Issue	13.03.18	GS
00	Draft Issue	26.10.17	LB

LIZARD
Landscape Design and Ecology
The Old Bank, 34 South Street, Tarring, Worthing, West Sussex, BN14 7LH
T: 01903 216033 E: lizard.landscape@btconnect.com W: lizardlandscapeecology.com

Project Title and Location
Manor Nursery, Angmering, West Sussex
Client
Roffey Homes Ltd
Drawing Title
Tree Constraints Plan
Sheet 01

Scale	Drawn	Date
1:250@A1	LB	26.10.2017
	Approved JJ	

Drawing No **LLD1277-ARB-DWG-001** *Revision* 01
CAD Filename *LLD1275/CAD/ARB*