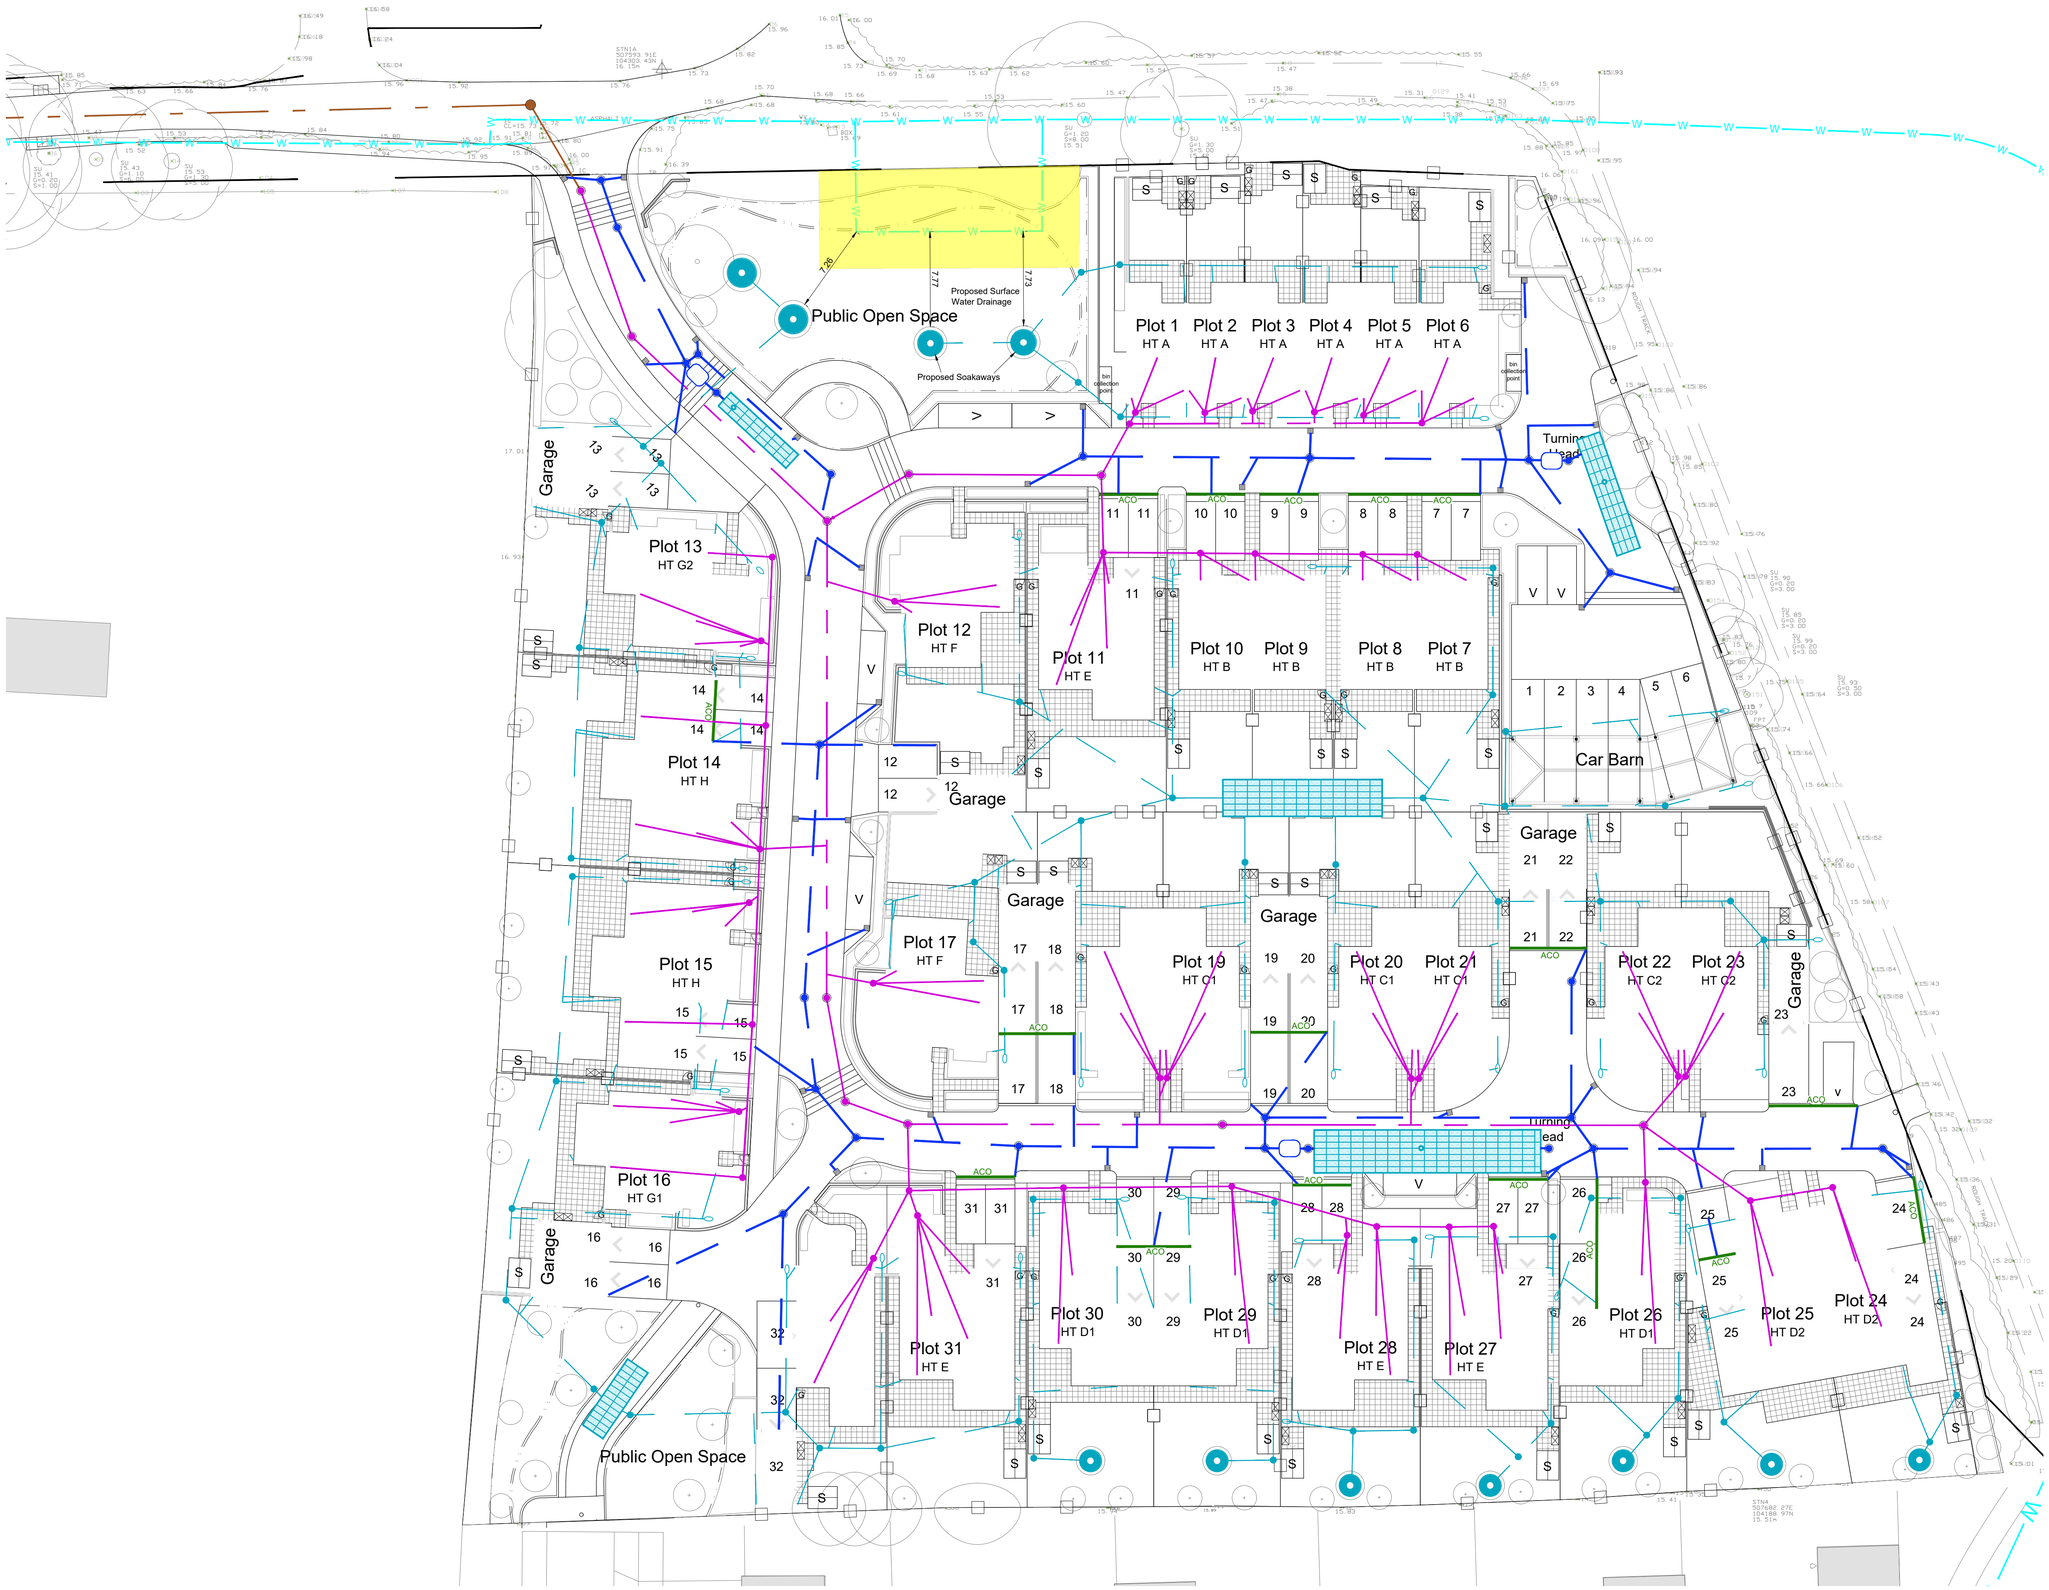

KEY:

— W — Southern Water Infrastructure

3m Easement

No development, excavation, mounding or tree planting to be carried out within 3m of the external edge of the public water main without Southern Water Consent

REV	DATE	INT	DESCRIPTION	CHK
A	05.08.20	PJR	Water main and Easement updated. Proposed Drainage added.	SAB

Issue Status: INFORMATION

11 Tungsten Building
George Street
Fishersgate
Sussex
BN41 1RA
Tel: 01273 424424
Fax:01273 424425
email: design@civil.co.uk

the civil engineering practice

CLIENT: Roffey Homes

PROJECT: Manor Nursery, Angmering

TITLE: Site Layout, Souther Water Asset Constraints

DRAWN	DATE	PROJECT NO.
N Shields	July 2019	22995
ENGINEER: S Burgess	CHECKED	DRG. No. 110 / REV. A
SCALE: 1:250 @ A1		