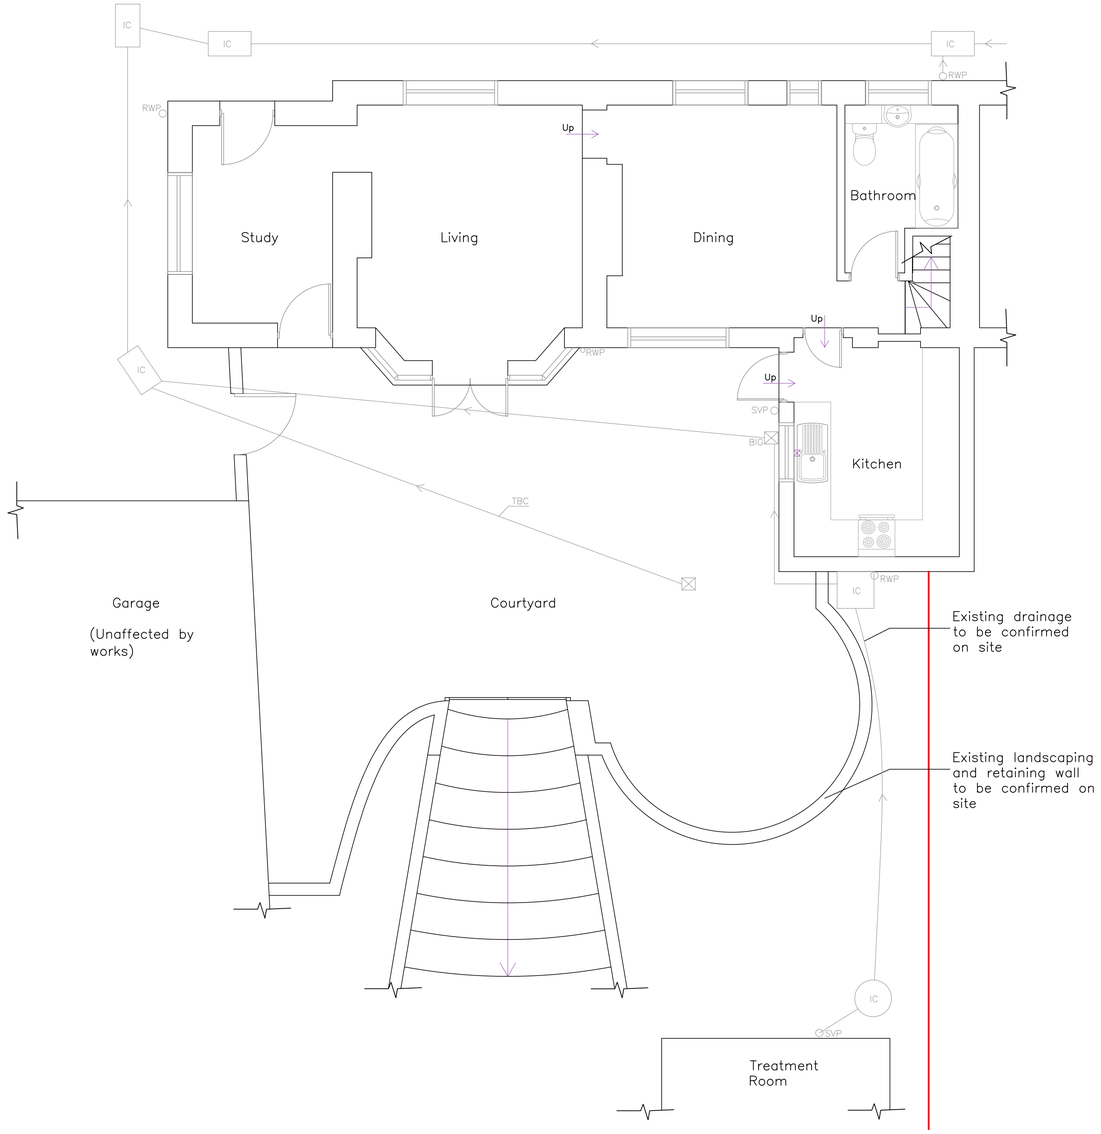

GROUND FLOOR PLAN

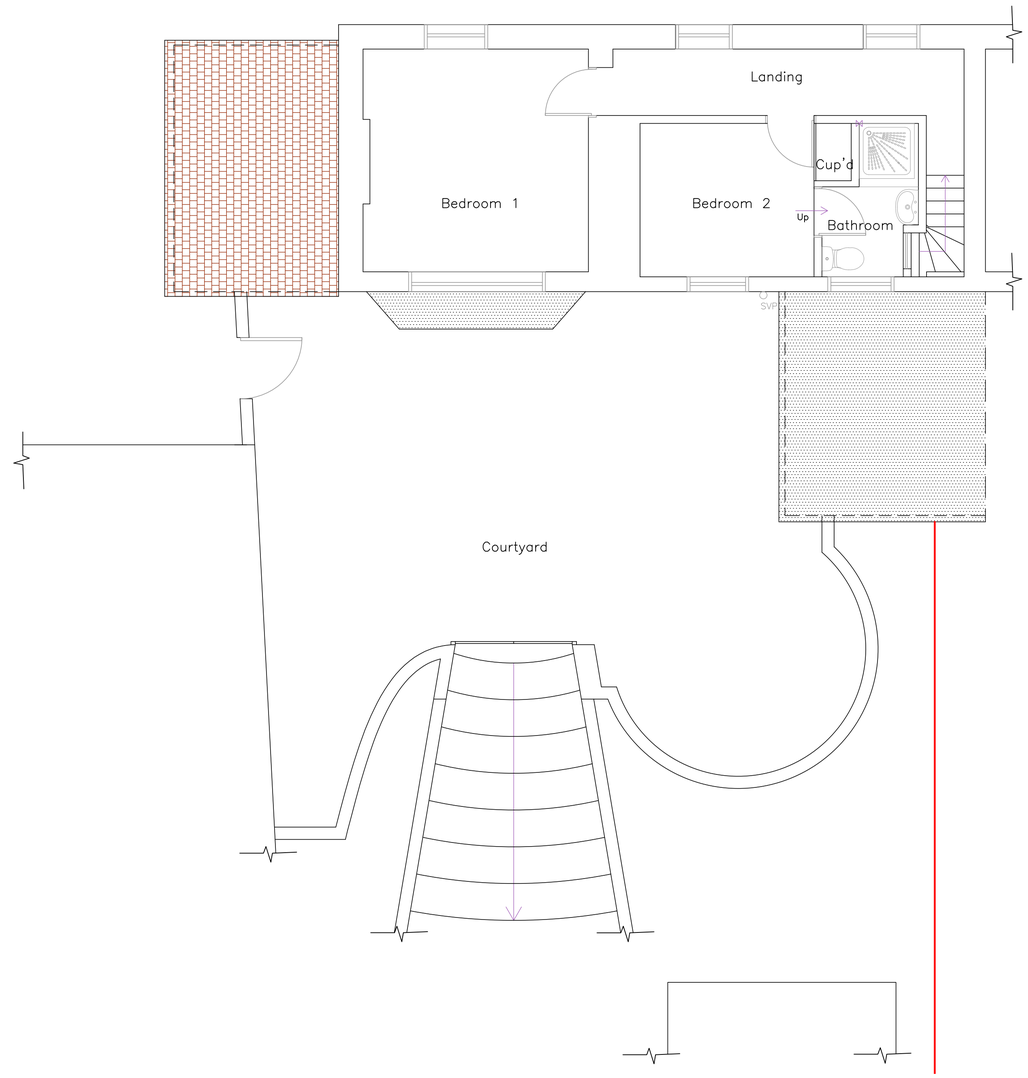

FIRST FLOOR PLAN

EXISTING FLOOR PLANS 1:50

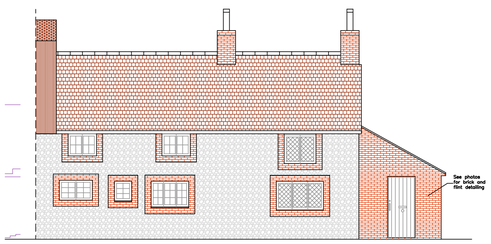

FRONT ELEVATION
WEST

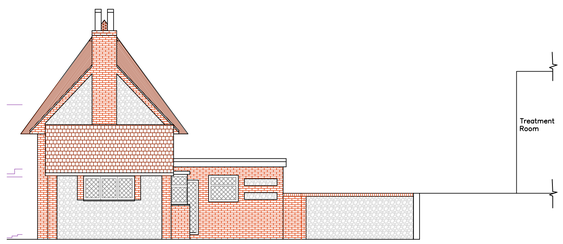

SIDE ELEVATION
SOUTH

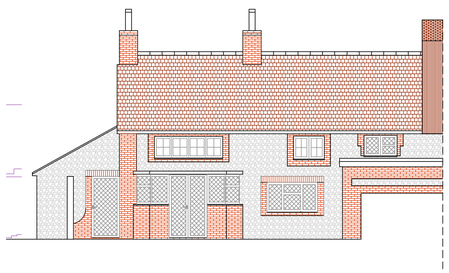

REAR ELEVATION
EAST

EXISTING ELEVATIONS 1:100

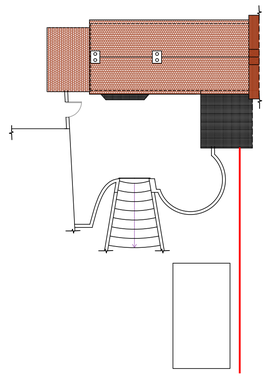

EXISTING ROOF PLAN 1:200

Scale bar 1:200

Scale bar 1:100

Scale bar 1:50

All dimensions to be checked on site prior to commencement of work, except for planning purposes.

This drawing is the copyright of
CALDOTEC LTD
and may not be copied, altered or reproduced in any way without written authority.

CALDOTEC LTD
11 THE PARADE
WILLOWHAYNE CRESCENT
EAST PRESTON
WEST SUSSEX
BN16 1NS
Telephone
01903 859176

EXISTING FLOOR PLANS, ELEVATIONS & ROOF PLAN
The Old Cottage
Station Road
Angmering West Sussex
BN16 4HY

CLIENT Mr & Mrs Hinds

Issue	Details	By	Date
R1	Amendments at client request	JM	04/07/2016

SCALE AS SHOWN on A1
DATE 04/07/16
DRAWING NUMBER 15264/01R1

ARUN DISTRICT COUNCIL A/89/17/L