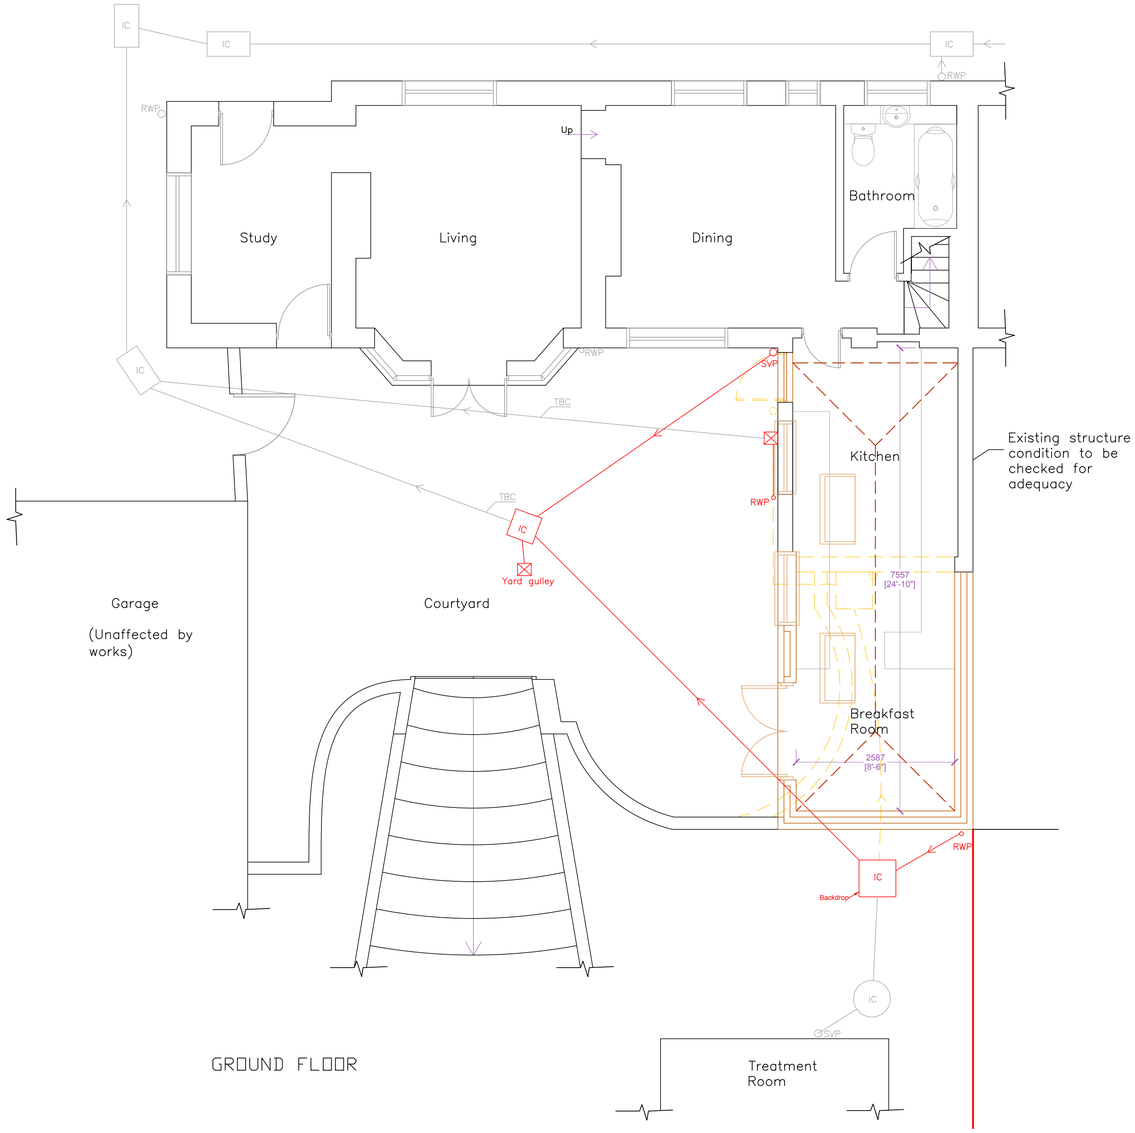

GROUND FLOOR

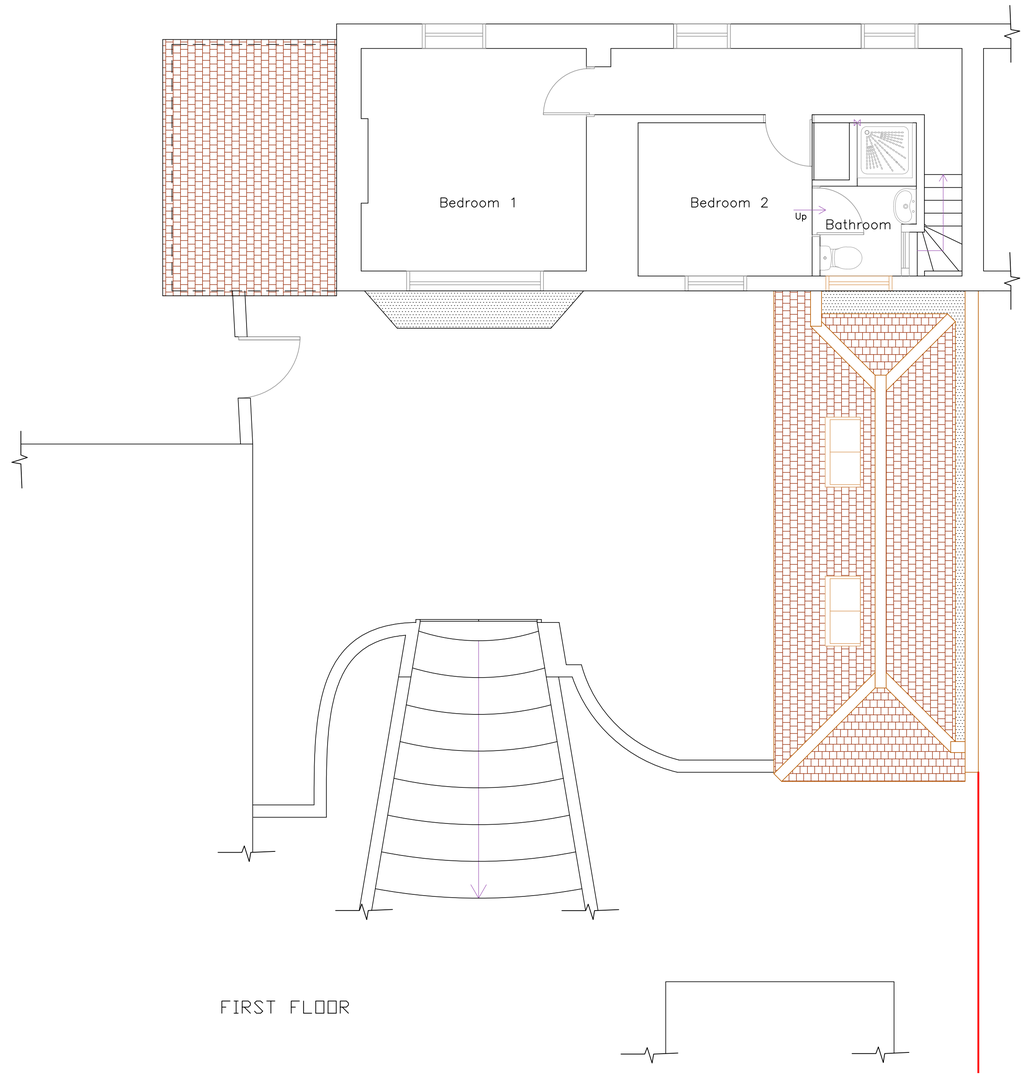

FIRST FLOOR

PROPOSED FLOOR PLANS 1:50

SIDE ELEVATION
SOUTH

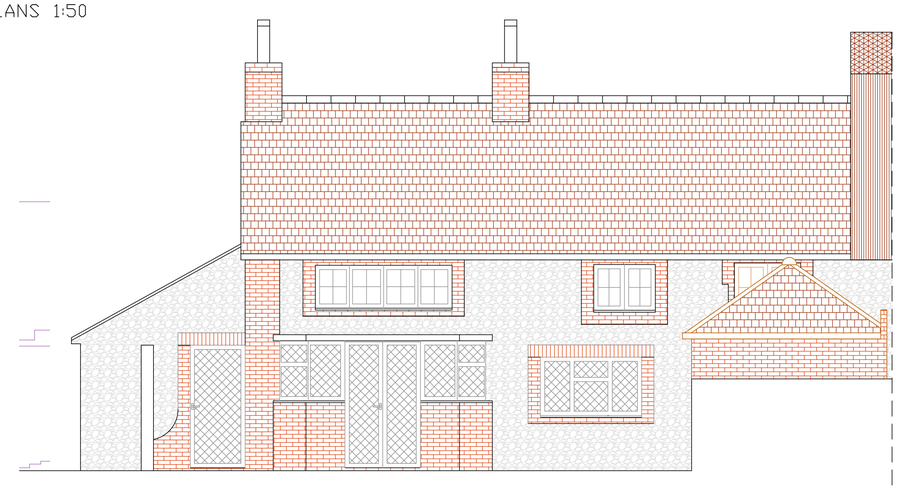

REAR ELEVATION
EAST

1 0 5 10
Scale bar 1:100

1 0 5 10
Scale bar 1:50

PROPOSED ELEVATION 1:50

All dimensions to be checked on site prior to commencement of work, except for planning purposes.

This drawing is the copyright of
CALDOTEC LTD
and may not be copied, altered or reproduced in any way without written authority.

CALDOTEC LTD
11 THE PARADE
WILLOWHAYNE CRESCENT
EAST PRESTON
WEST SUSSEX
BN16 1NS
Telephone
01903 859176

PROPOSED FLOOR PLANS, SIDE ELEVATION & ROOF PLAN
The Old Cottage
Station Road
Angmering West Sussex
BN16 4HY

CLIENT Mr & Mrs Hinds

Issue	Details	By	Date
R7	Client comments	RM	19/04/17
R6	Client comments	RM	18/04/17
R5	Amend. from Planning response	RM	07/04/17
R4	Client amendments	RM	10/03/17
R3	Client amendments	RM	06/03/17
R2	Client amendments	RM	18/07/16
R1	Amendments at client request	JM	04/07/16

SCALE AS SHOWN on A1
DATE 19/04/17
DRAWING NUMBER 15264/02R7