BLOCK 1:500

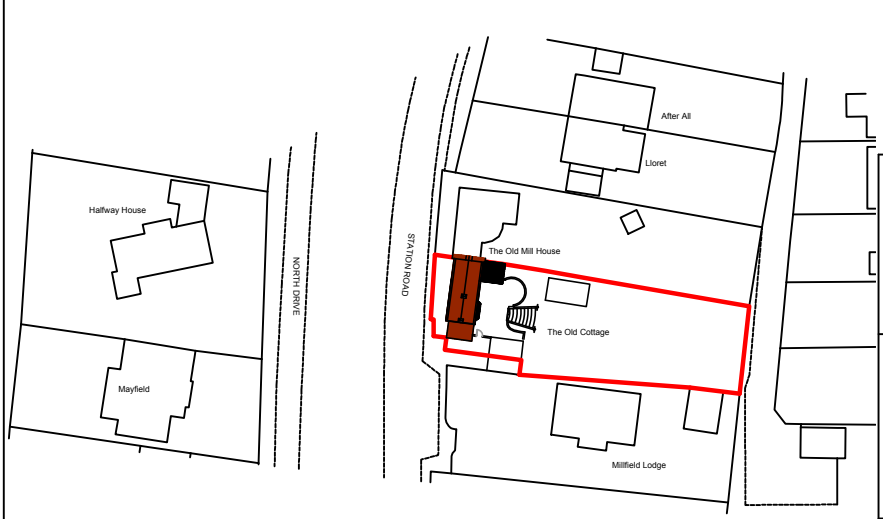

Ordnance Survey (c) Crown Copyright 2016. All rights reserved. Licence number 100022432

LOCATION 1:1250

5 0 10 20 30 40 50
Scale bar 1:1250

5 0 5 10 15 20 25
Scale bar 1:500

All dimensions to be checked on site prior to commencement of work, except for planning purposes.

This drawing is the copyright of
CALDOTEC LTD
and may not be copied, altered or reproduced in any way without written authority.

CALDOTEC LTD
11 THE PARADE
WILLOWHAYNE CRESCENT
EAST PRESTON
WEST SUSSEX
BN16 1NS
Telephone
01903 859176

LOCATION & BLOCK

The Old Cottage
Station Road
Angmering West Sussex
BN16 4HY

CLIENT Mr & Mrs Hinds

R4	Planning validation	RM	30/05/17
R3	Amendments at client request	RM	27/04/17
R2	Amendments at client request	RM	19/04/17
R1	Amendments at client request	JM	04/07/16
Issue	Details	By	Date

SCALE AS SHOWN on A4
DATE 30/05/17
DRAWING NUMBER 15264/01aR4