


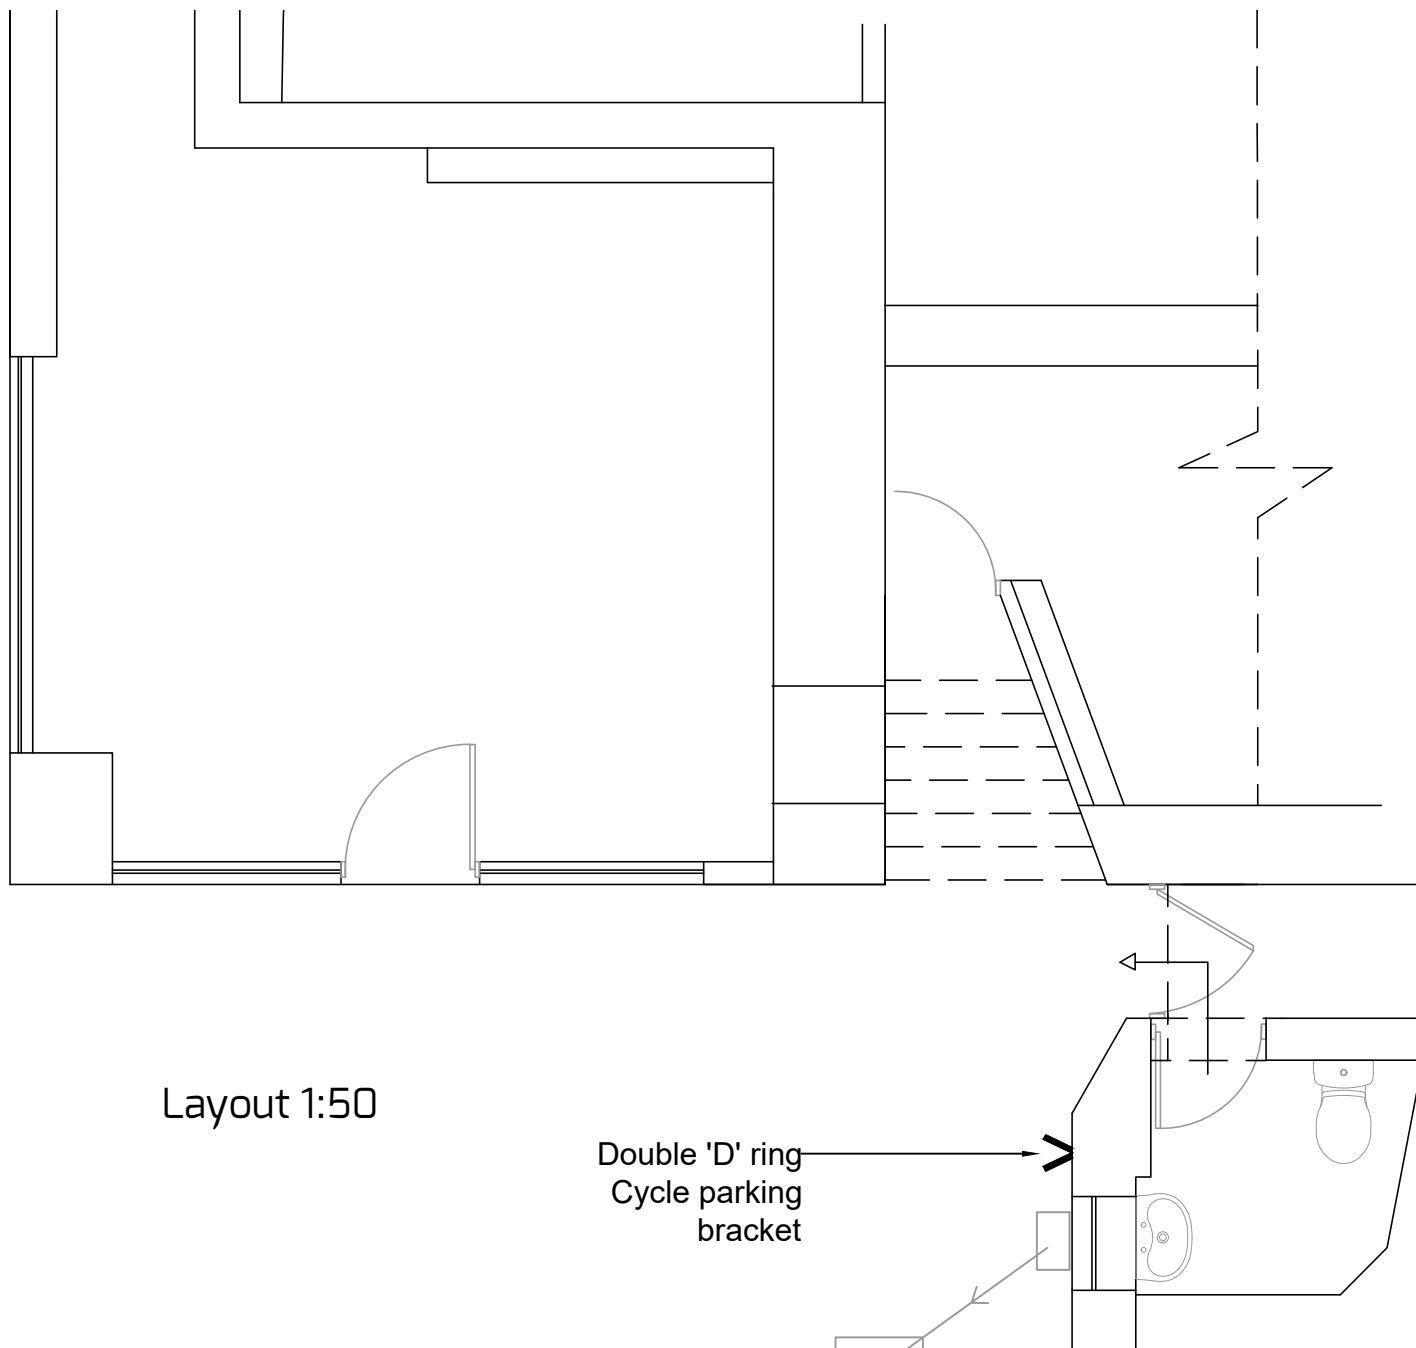

Picture of  
cycle bracket

Note: 1 x wall mounted cycle  
bracket to be fixed to the  
external wall of the  
premises. There are also 3  
similar parking brackets  
existing attached to the  
Council Offices. See Picture

|                                          |                                                                               |
|------------------------------------------|-------------------------------------------------------------------------------|
|                                          |                                                                               |
| Location of double cycle parking bracket |                                                                               |
| <b>Client</b>                            | 5 Beltunl                                                                     |
| <b>Site Address</b>                      | Red Lion Building / Woodies Newsagent<br>High Street<br>Angmering<br>BN16 4AE |
| <b>Printed</b>                           | As Shown on A4                                                                |
| <b>Date</b>                              | 29/05/20                                                                      |
| <b>Drawing Number</b>                    | SB 11                                                                         |



POSITION OF  
NEW CYCLE RACK

EXISTING CYCLE RACKS

PHOTO SHOWING EXISTING AND PROPOSED CYCLE RACKS