




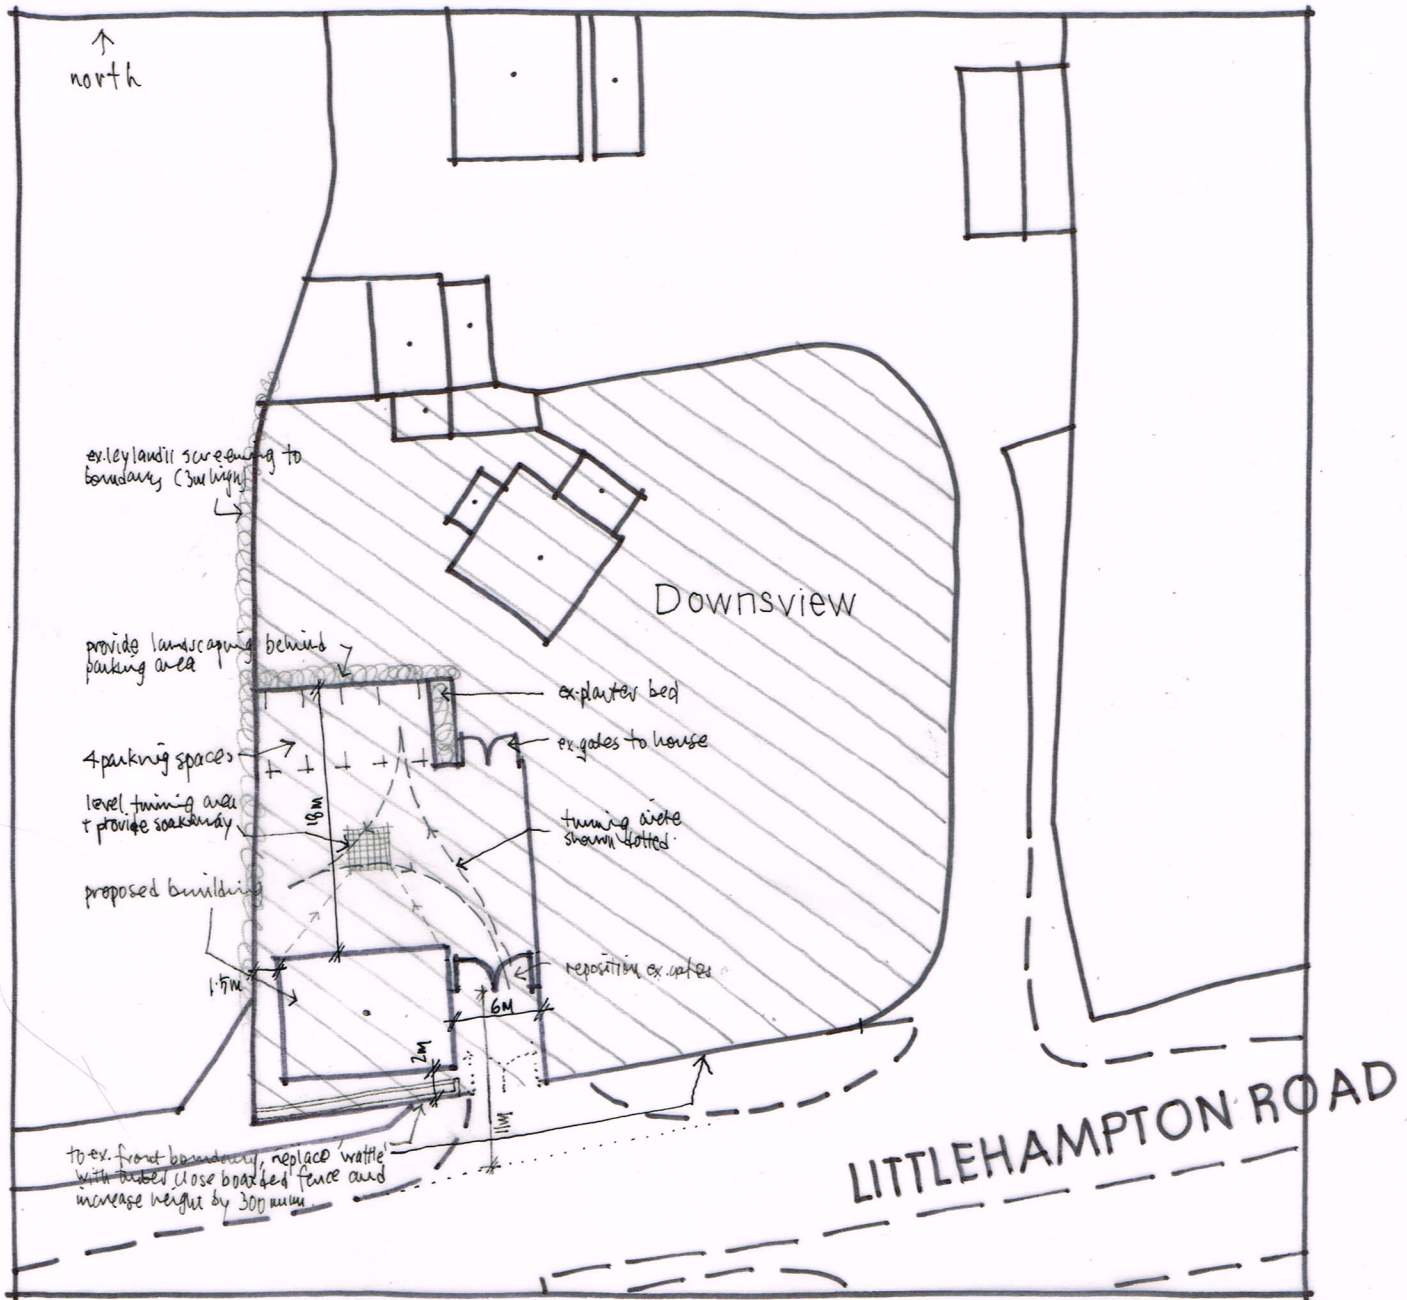

SITE PLAN 1:500@ A4

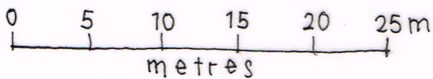

ROOF PLAN
1:200

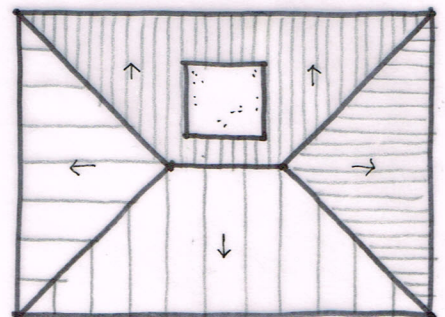

Wayne Gander MCIAT
Architectural Technologist
98 Durrington Lane
Worthing
West Sussex BN13 2RQ
Tel. 01903 694817

Revising A - note added regarding front boundary 17/7/14
+ dimensions added

'DOWNSVIEW', LITTLEHAMPTON ROAD, FERRING A