


Downsview, Littlehampton Road,

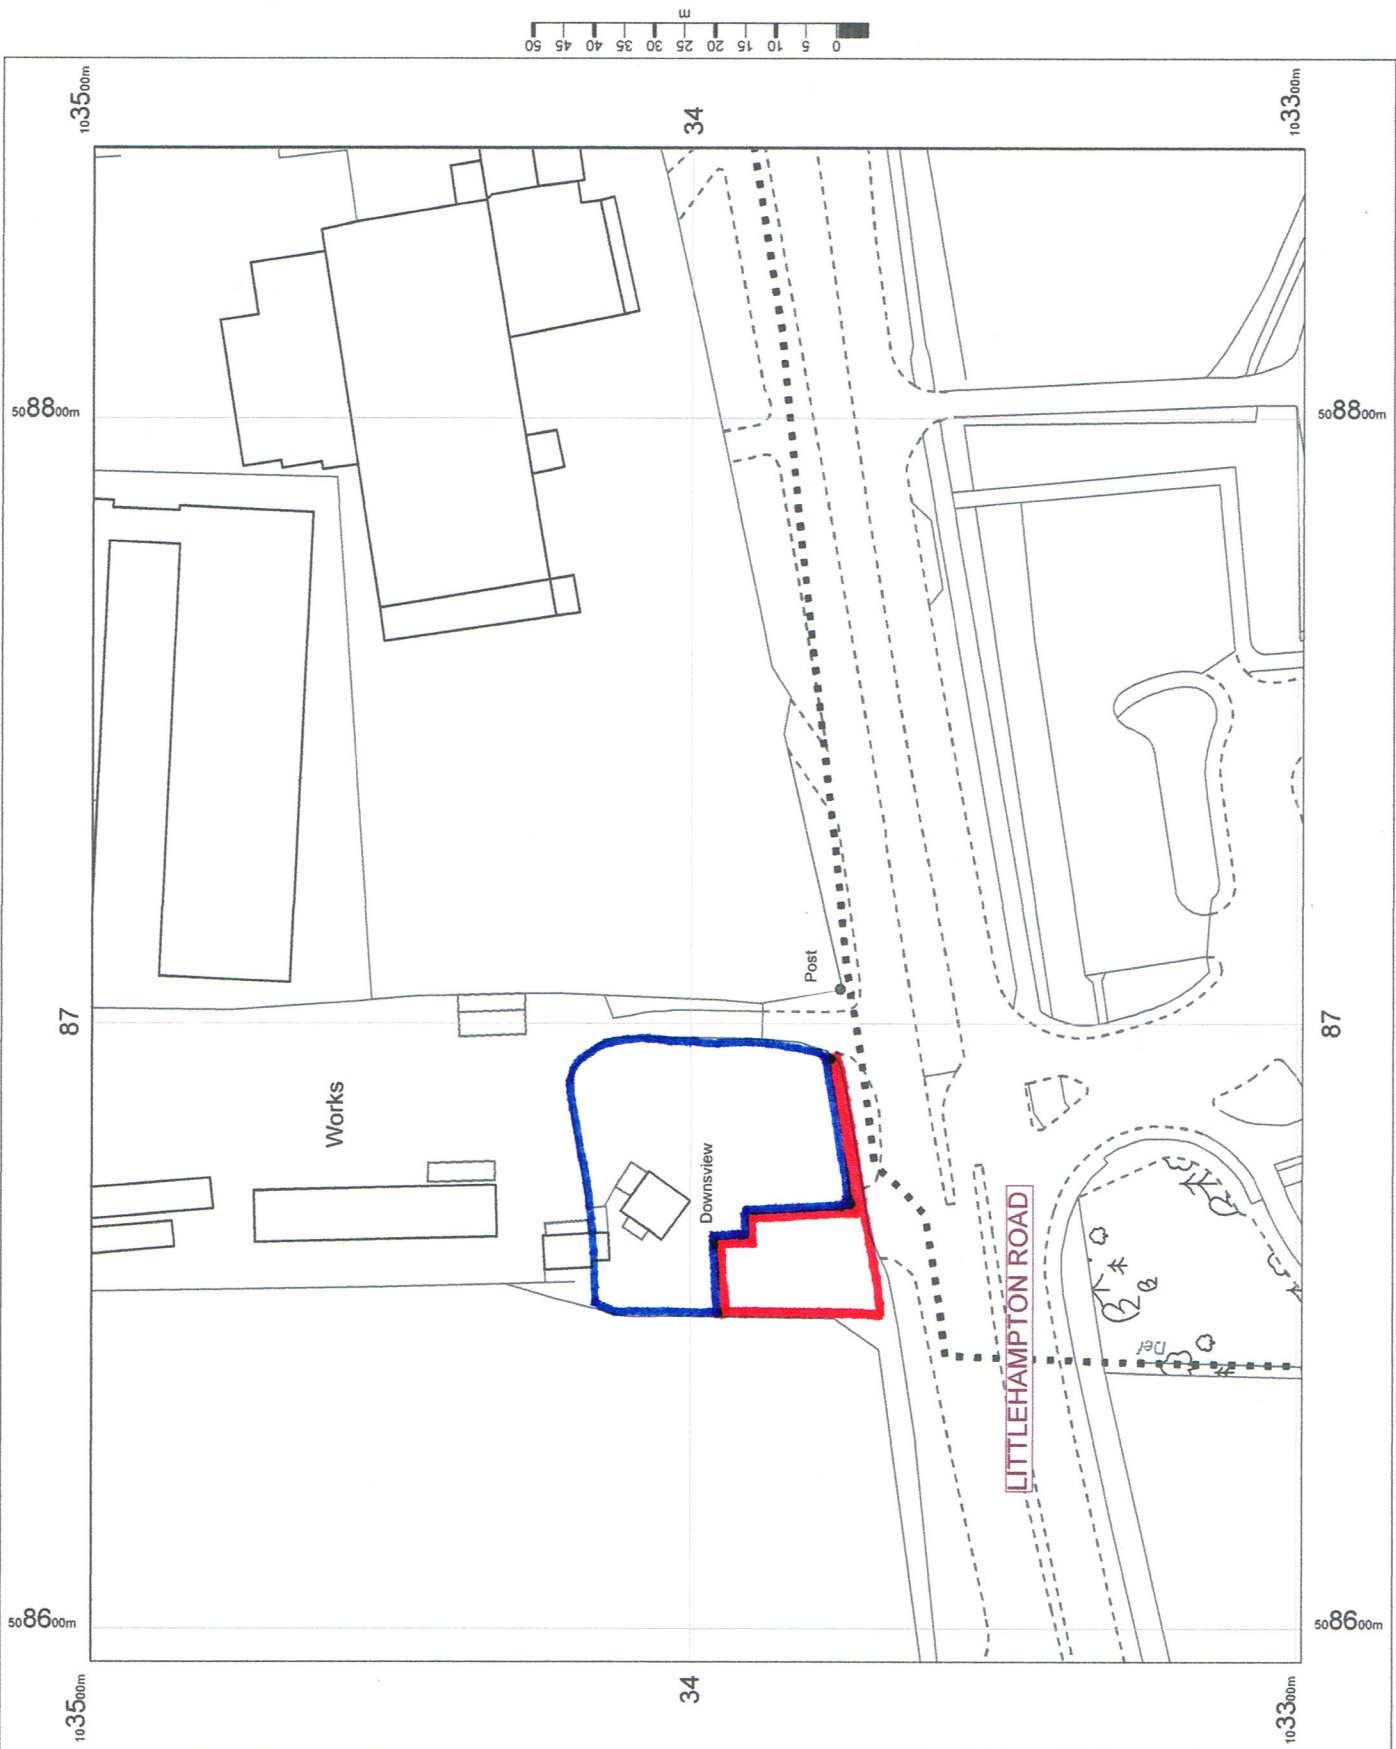

OS MasterMap 1250/2500/10000 scale
16 April 2014, ID: CM-00316993
www.centremapslive.co.uk

1:1250 scale print at A4, Centre:
508720 E, 103399 N

©Crown Copyright Ordnance
Survey. Licence no. 100019980

Mapping sourced from
OS Ordnance Survey

Wayne Gander MCIAT
Chartered Architectural Technologist

98 Durrington Lane
Worthing
West Sussex
BN13 2RQ
Tel. 01903 694817
wayne@wgander.freeserve.co.uk