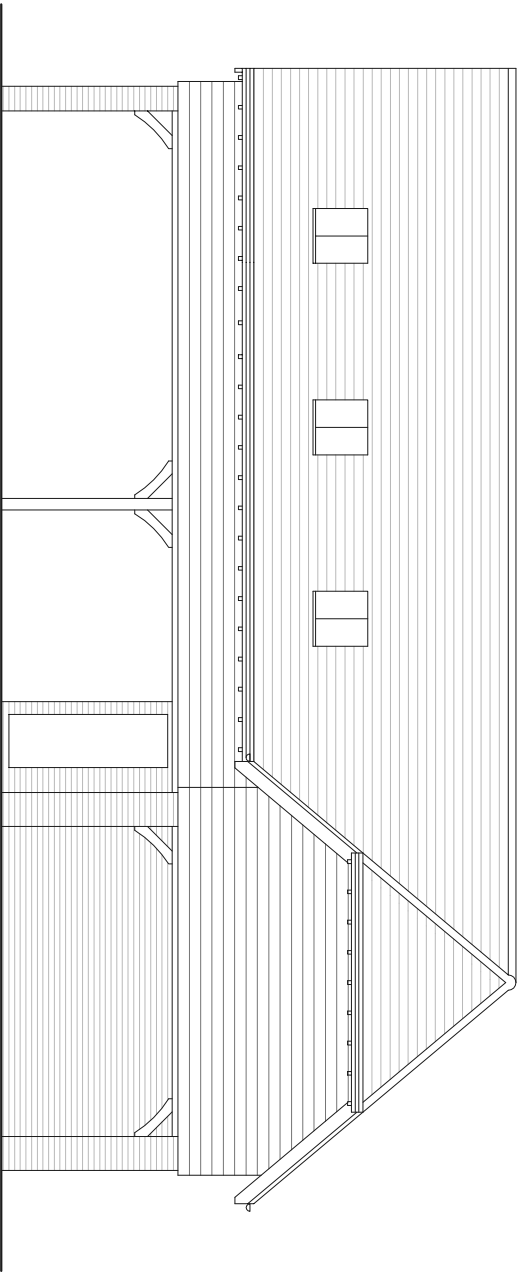
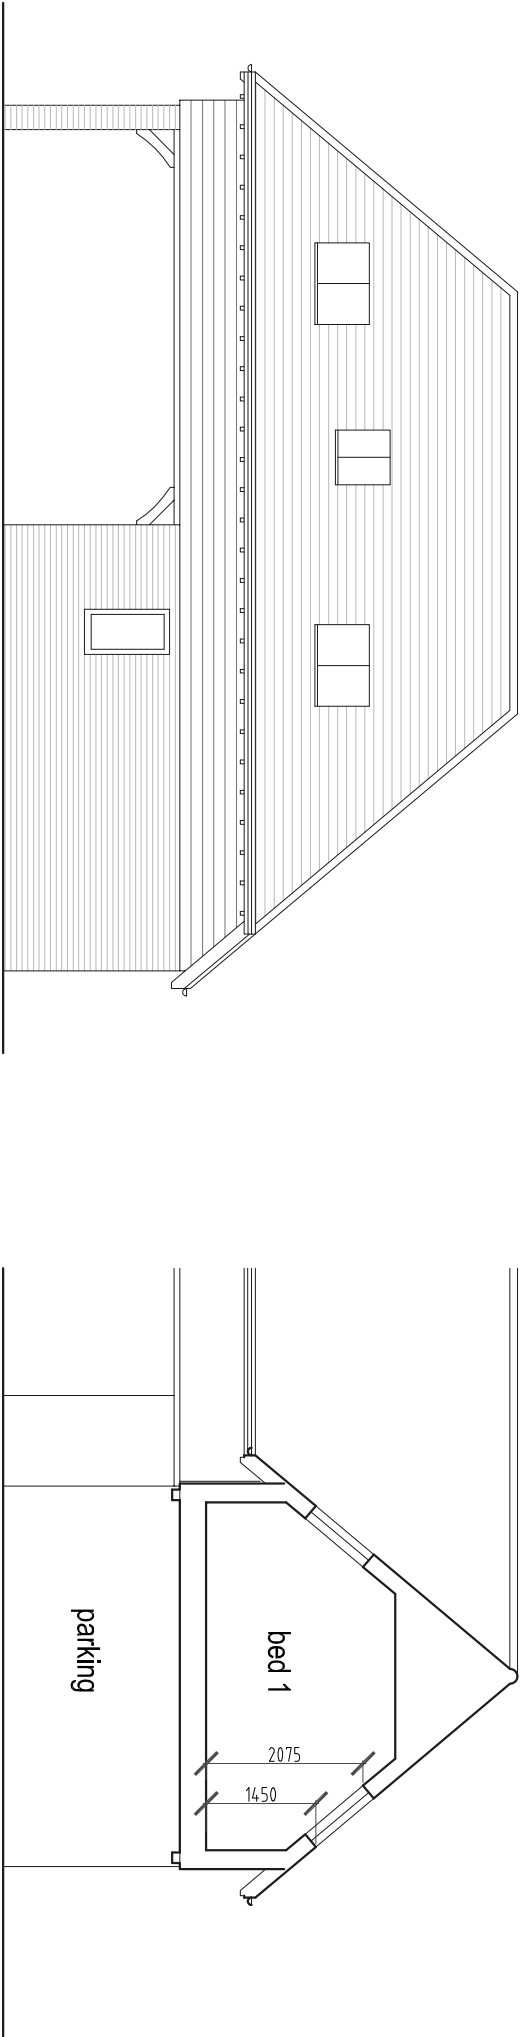
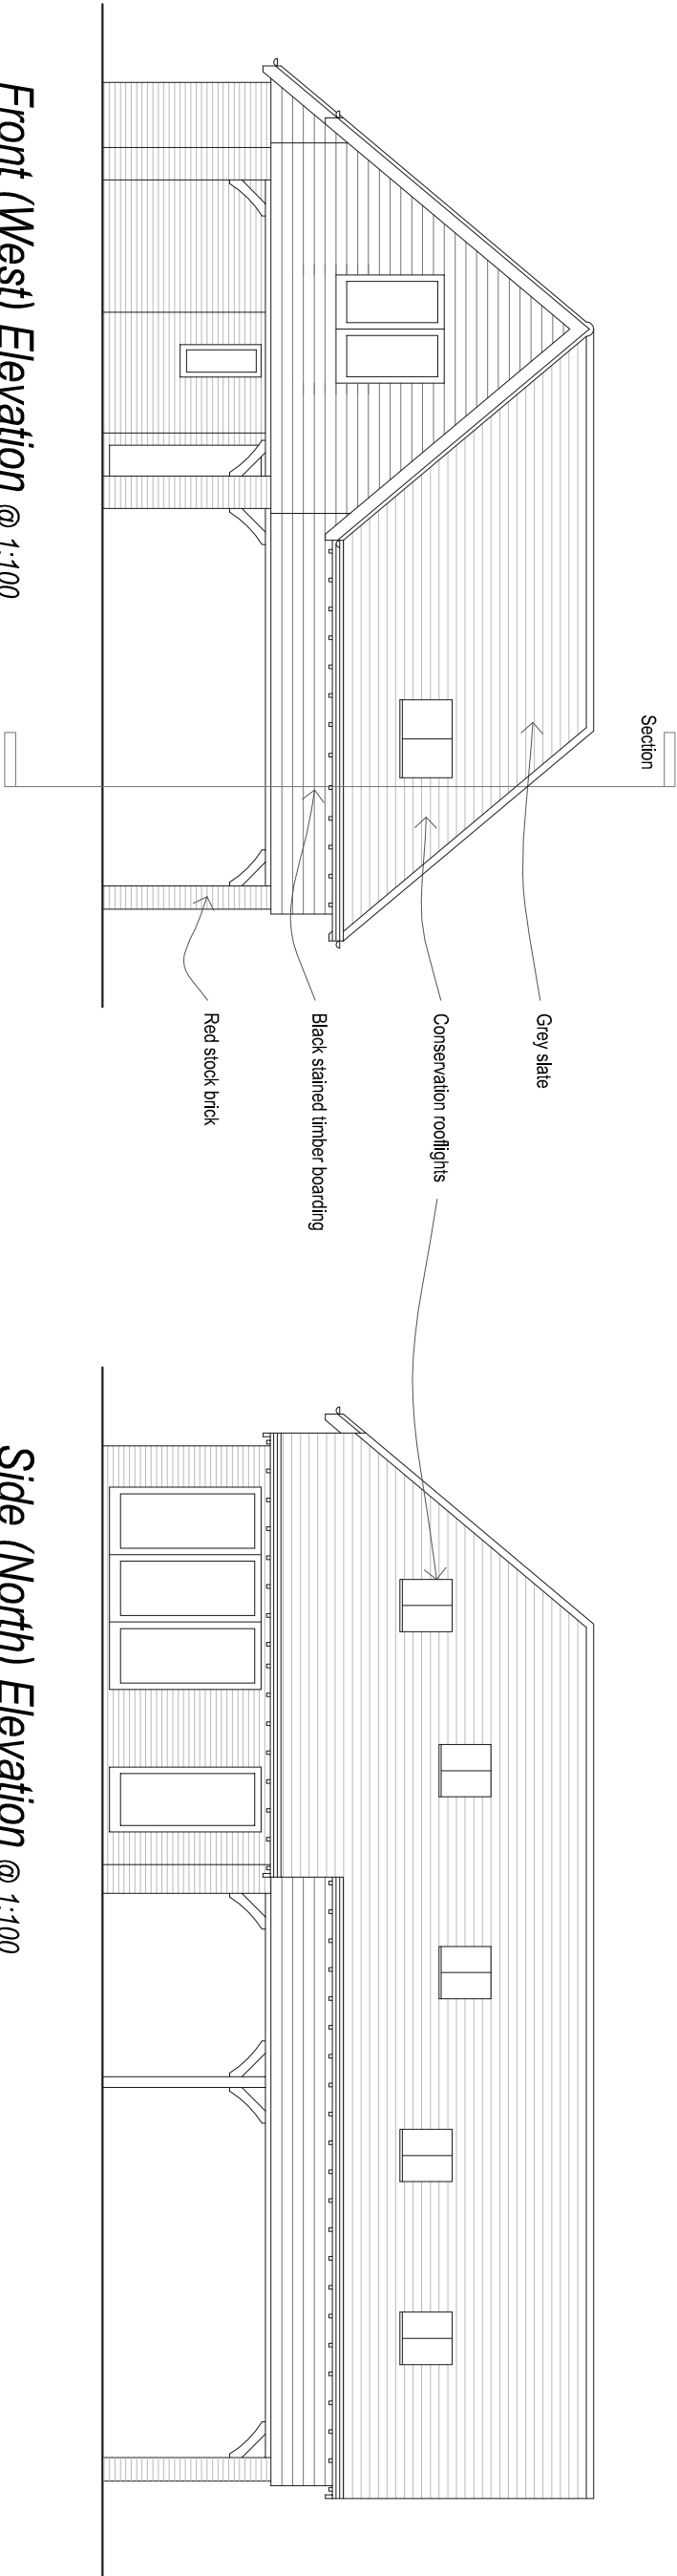


Rev	Description	Date
Job Reference New House The Cottrells Angmering, BN16 4AF		Client AM Homes Ltd
Drawing Title Elevations & Section		Drawing No ADCC962/14
Date 16.01.18	Scale 1:100	Dwg Size A3
		PLOT STYLE ADccgrey.spl
		Drawn AD
		Checked AD
All dimensions to be checked on site and do not scale from this drawing. This drawing should be approved by Local Authority Building Control or other appropriate checking authority prior to commencement of work. This drawing should not be reproduced without the prior consent of the author		
Architectural Services ADC Alistair Dodd Consulting		
72a Beaconsfield Road . Brighton . East Sussex . BN1 6DD Tel: 01273 669466 Email: info@adcbrighton.co.uk www.adcbrighton.com		