




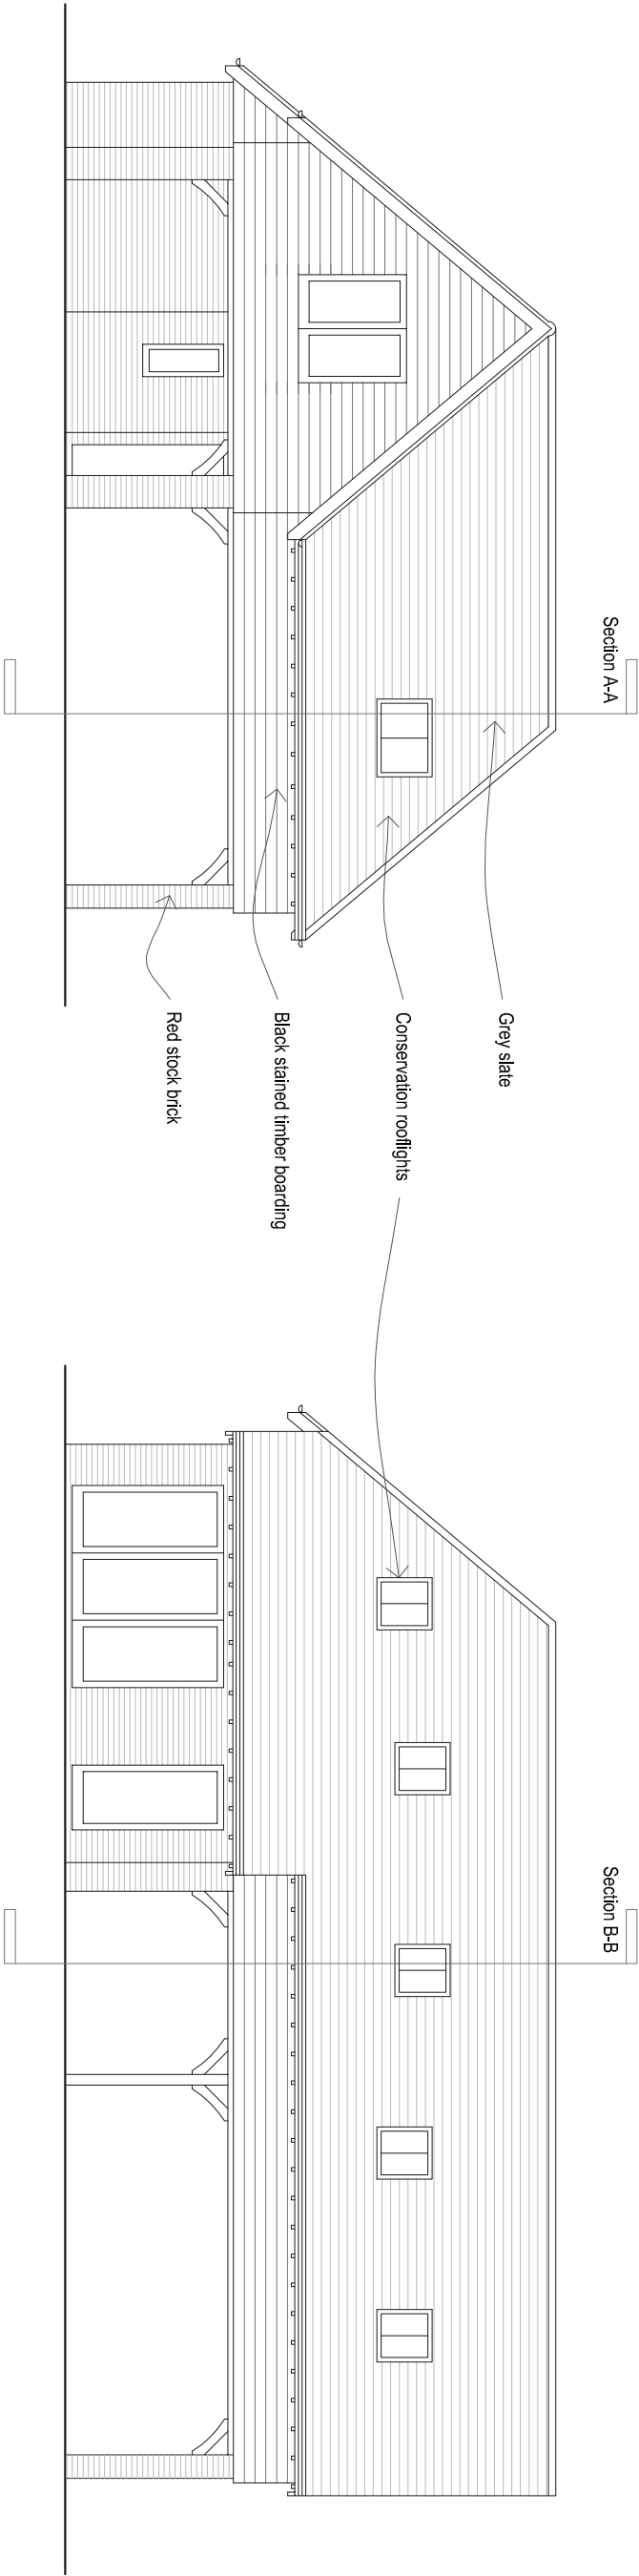

Front (West) Elevation @ 1:100

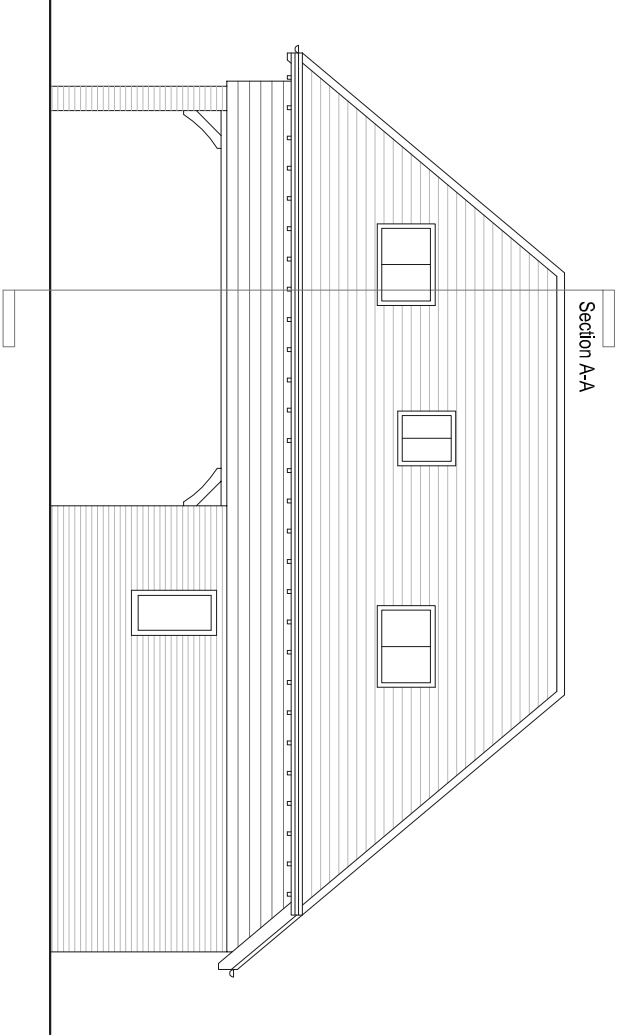


Rear (East) Elevation @ 1:100

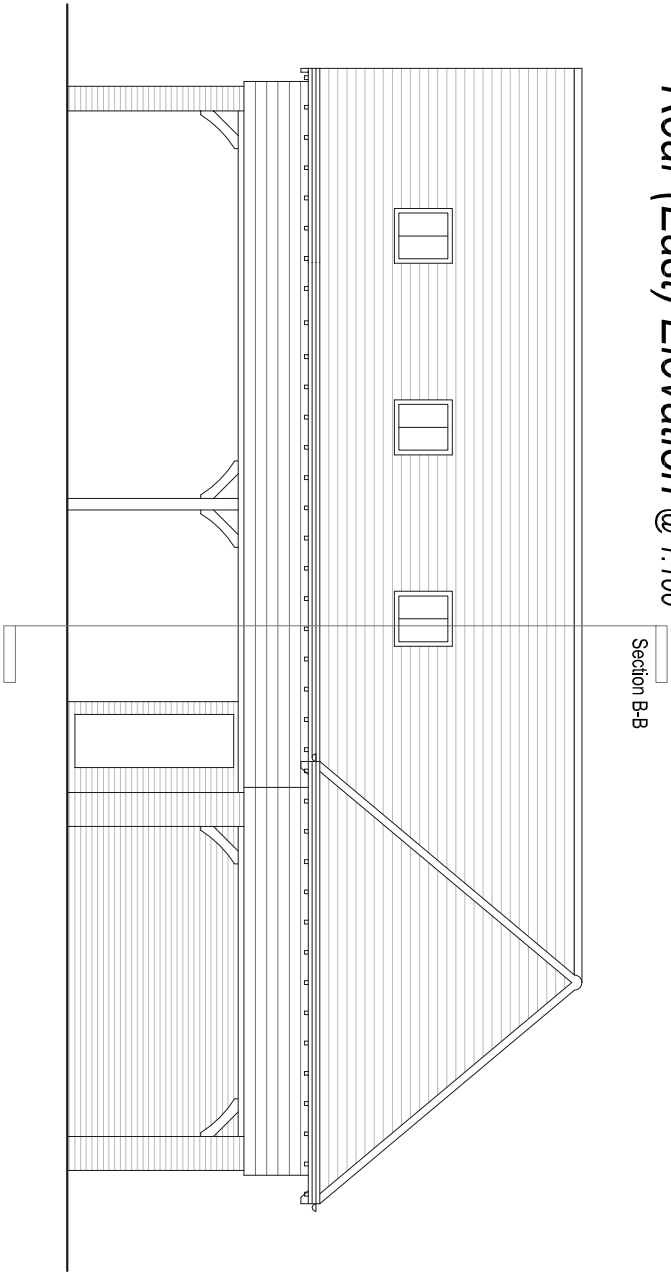


Side (South) Elevation @ 1:100

Side (North) Elevation @ 1:100

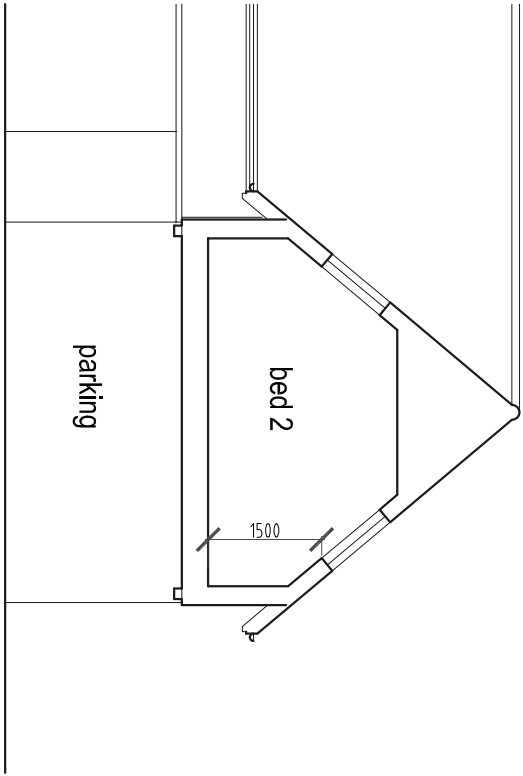

Section A-A @ 1:100

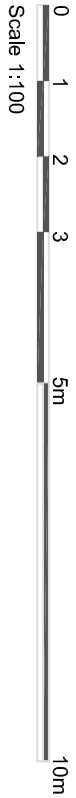

A		Rooflight heights corrected		12.04.18	
Rev	Description			Date	
Job Reference				Client	
New House The Cottrells Angmering, BN16 4AF				AM Homes Ltd	
Drawing Title		Drawing No		Rev	
Elevations & Section		ADC962/14		A	
Date	Scale	Dwg Size	Plot Style	Drawn	Checked
16.01.18	1:100	A3	ADcgreyscale	AD	AD
All dimensions to be checked on site and do not scale from this drawing. This drawing should be approved by Local Authority Building Control or other appropriate checking authority prior to commencement of work. This drawing should not be reproduced without the prior consent of the author					
ADC Alistair Dodd Consulting					
Architectural Services					
72a Beaconsfield Road . Brighton . East Sussex . BN1 6DD					
Tel: 01273 669466					
Email: info@adcbrighon.co.uk					
www.adcbrighon.com					

ARUN DISTRICT COUNCIL A/8/18/PL