

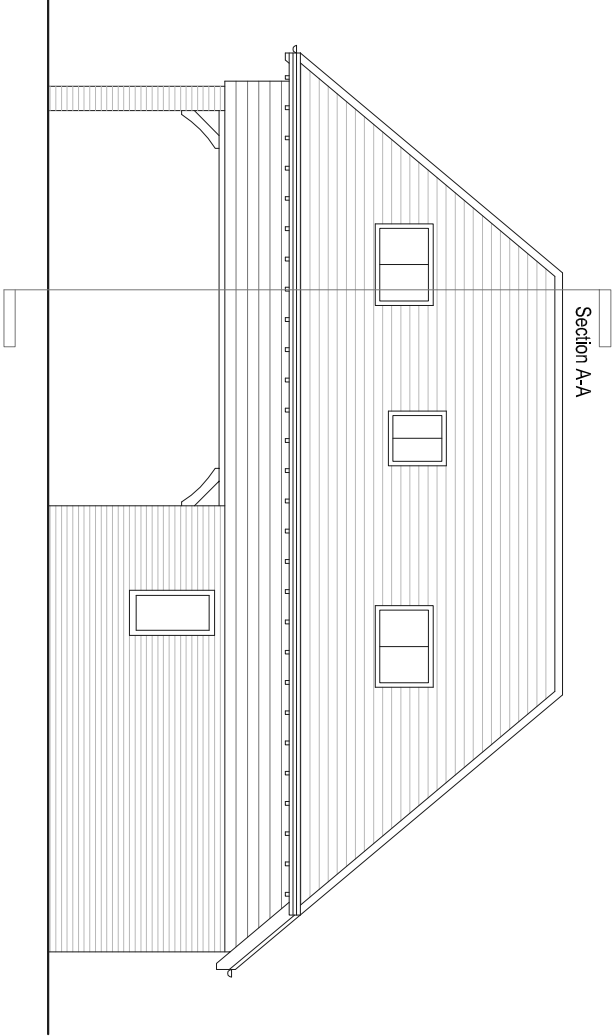


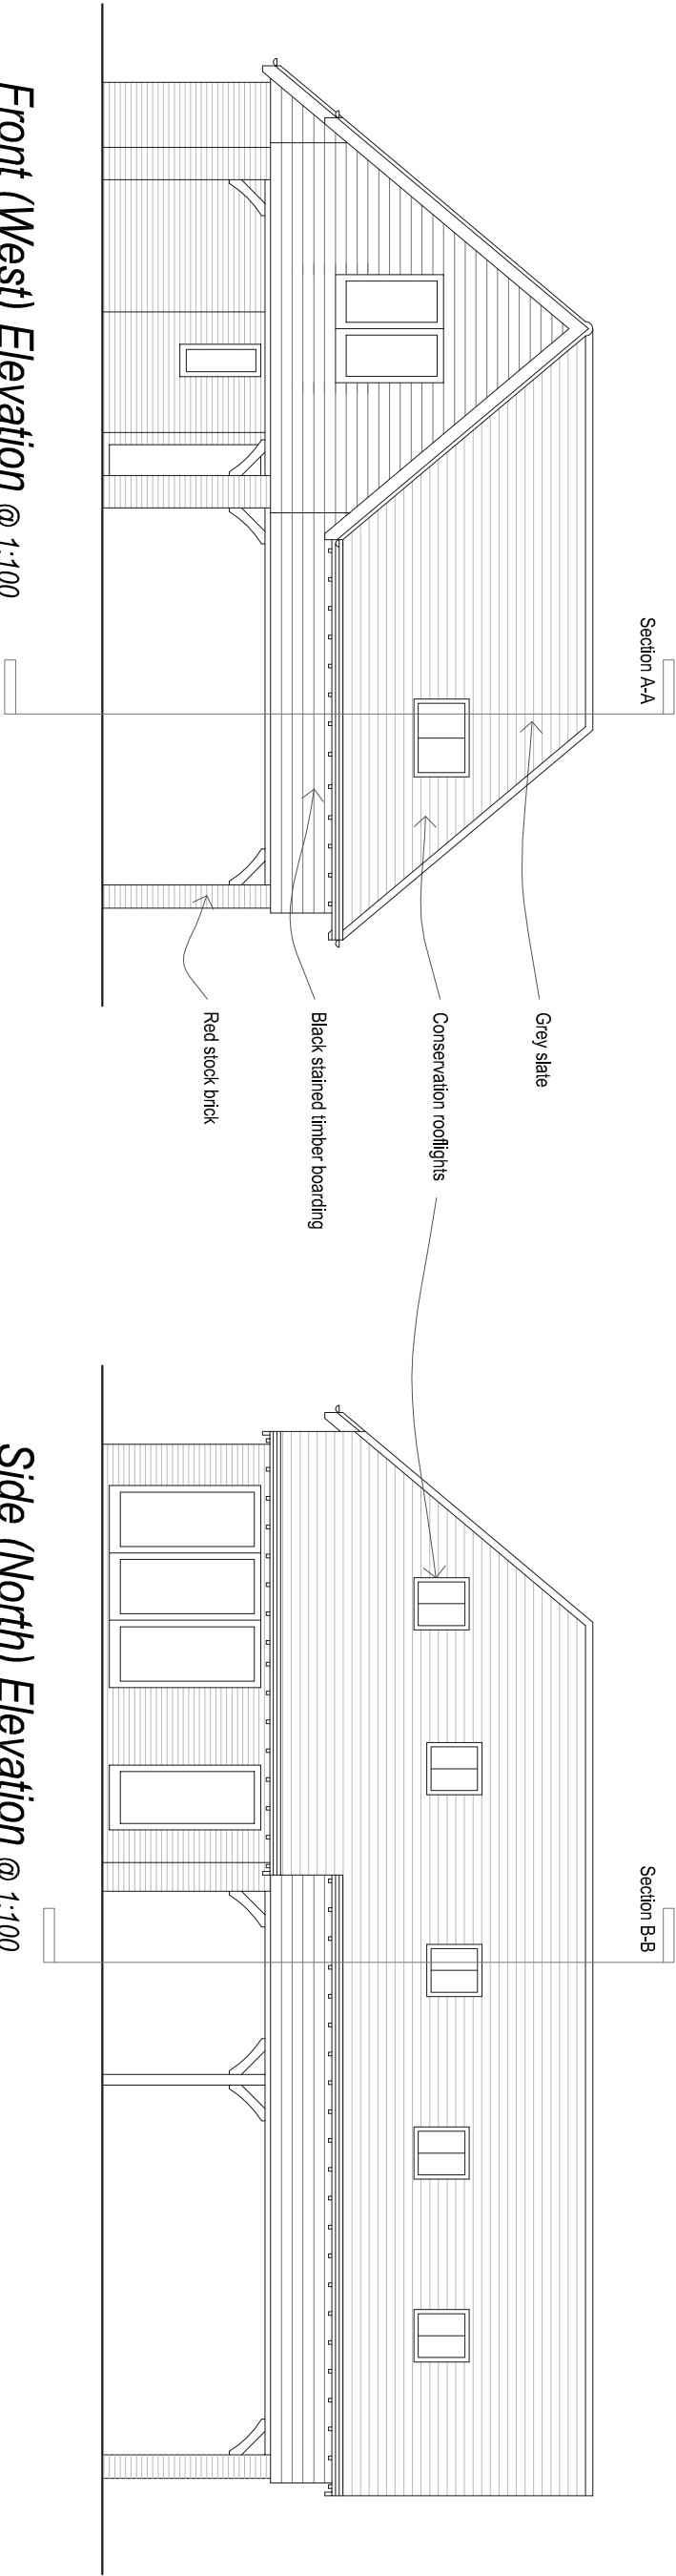


Rear (East) Elevation @ 1:100

Section B-B


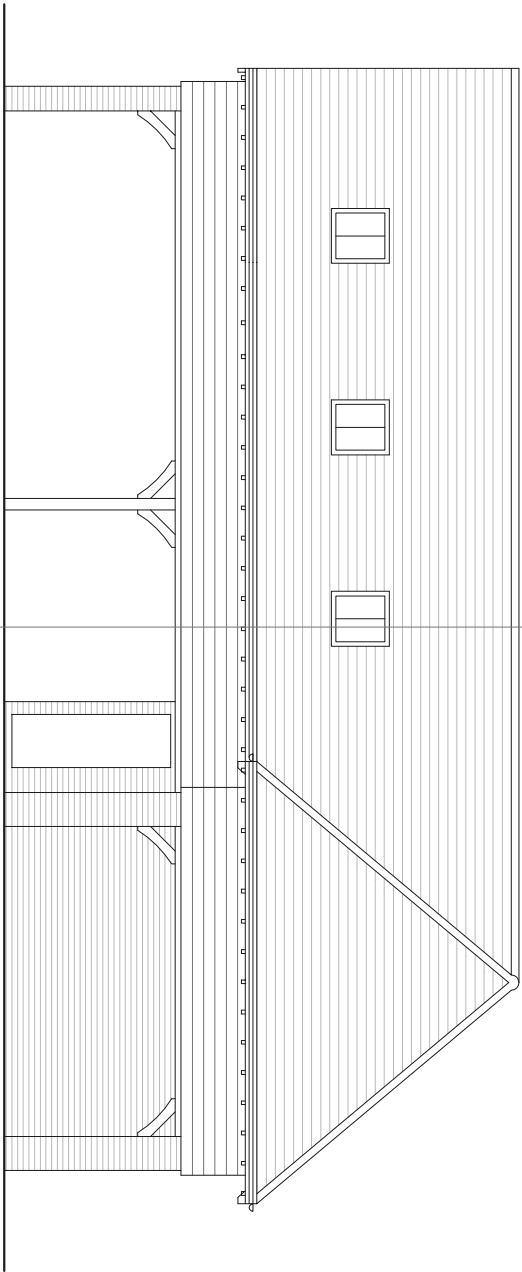


Side (South) Elevation @ 1:100

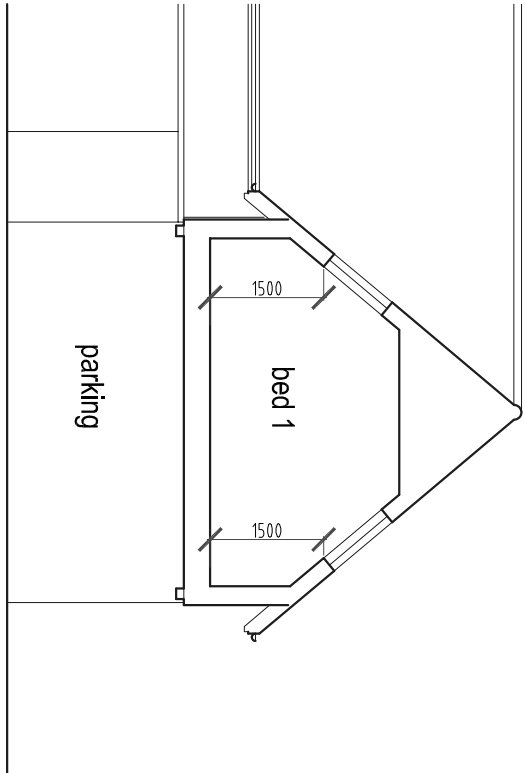

Section @ 1:100

Side (North) Elevation @ 1:100

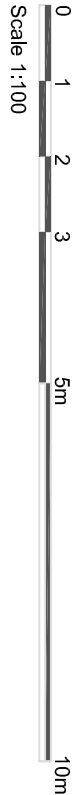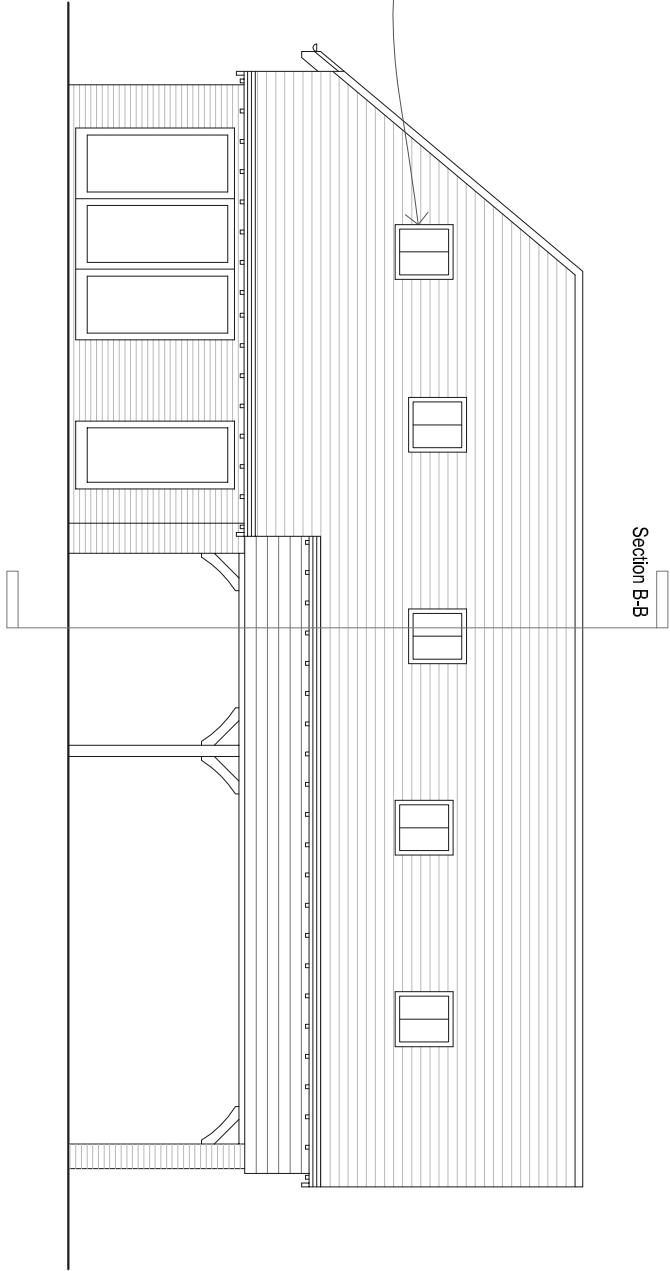

B		Dimension added		25.05.18	
Rev	Description			Date	
Job Reference New House The Cottrells Angmering, BN16 4AF				Client AM Homes Ltd	
Drawing Title Elevations & Section				Drawing No ADC962/14 B	
Date 16.01.18	Scale 1:100	Dwg Size A3	Plot Style ADGreyscale	Drawn AD	Checked AD
All dimensions to be checked on site and do not scale from this drawing. This drawing should be approved by Local Authority Building Control or other appropriate checking authority prior to commencement of work. This drawing should not be reproduced without the prior consent of the author.					
ADC Alistair Dodd Consulting					
Architectural Services					
72a Beaconsfield Road . Brighton . East Sussex . BN1 6DD Tel: 01273 669466 Email: info@adcbrighton.co.uk www.adcbrighton.com					

ARUN DISTRICT COUNCIL A/8/18/PL