


Proposed North Elevation

Proposed West Elevat

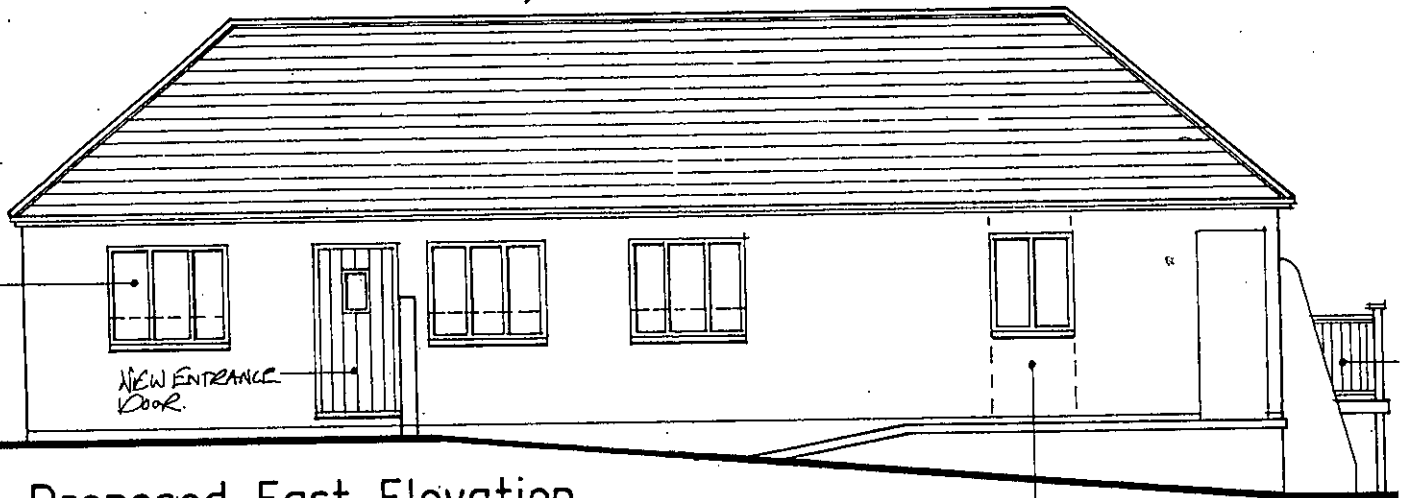

Proposed East Elevation

EXISTING FOND

PROPOSED BARN TO BE CONVICED

NEW GALLERY

AVENALS BARN

NEW ENTRANCE

PROPOSED HARDWOOD WINDOW TO REPLACE EX. DOOR. ABOVE AND BELOW WINDOW TO BE FLINTWORK TO MATCH

REINFORCED SCREED
75mm CELOTEX INSULATION.

AVENALS COTTAGE

AVENALS FARM

SITE PLAN 1:500

Scales:

1. This dra
2. Floor pl
3. Do not

an
atterb

Address of

Drawing tit

Date:

Scales:

TAIL 1:10