


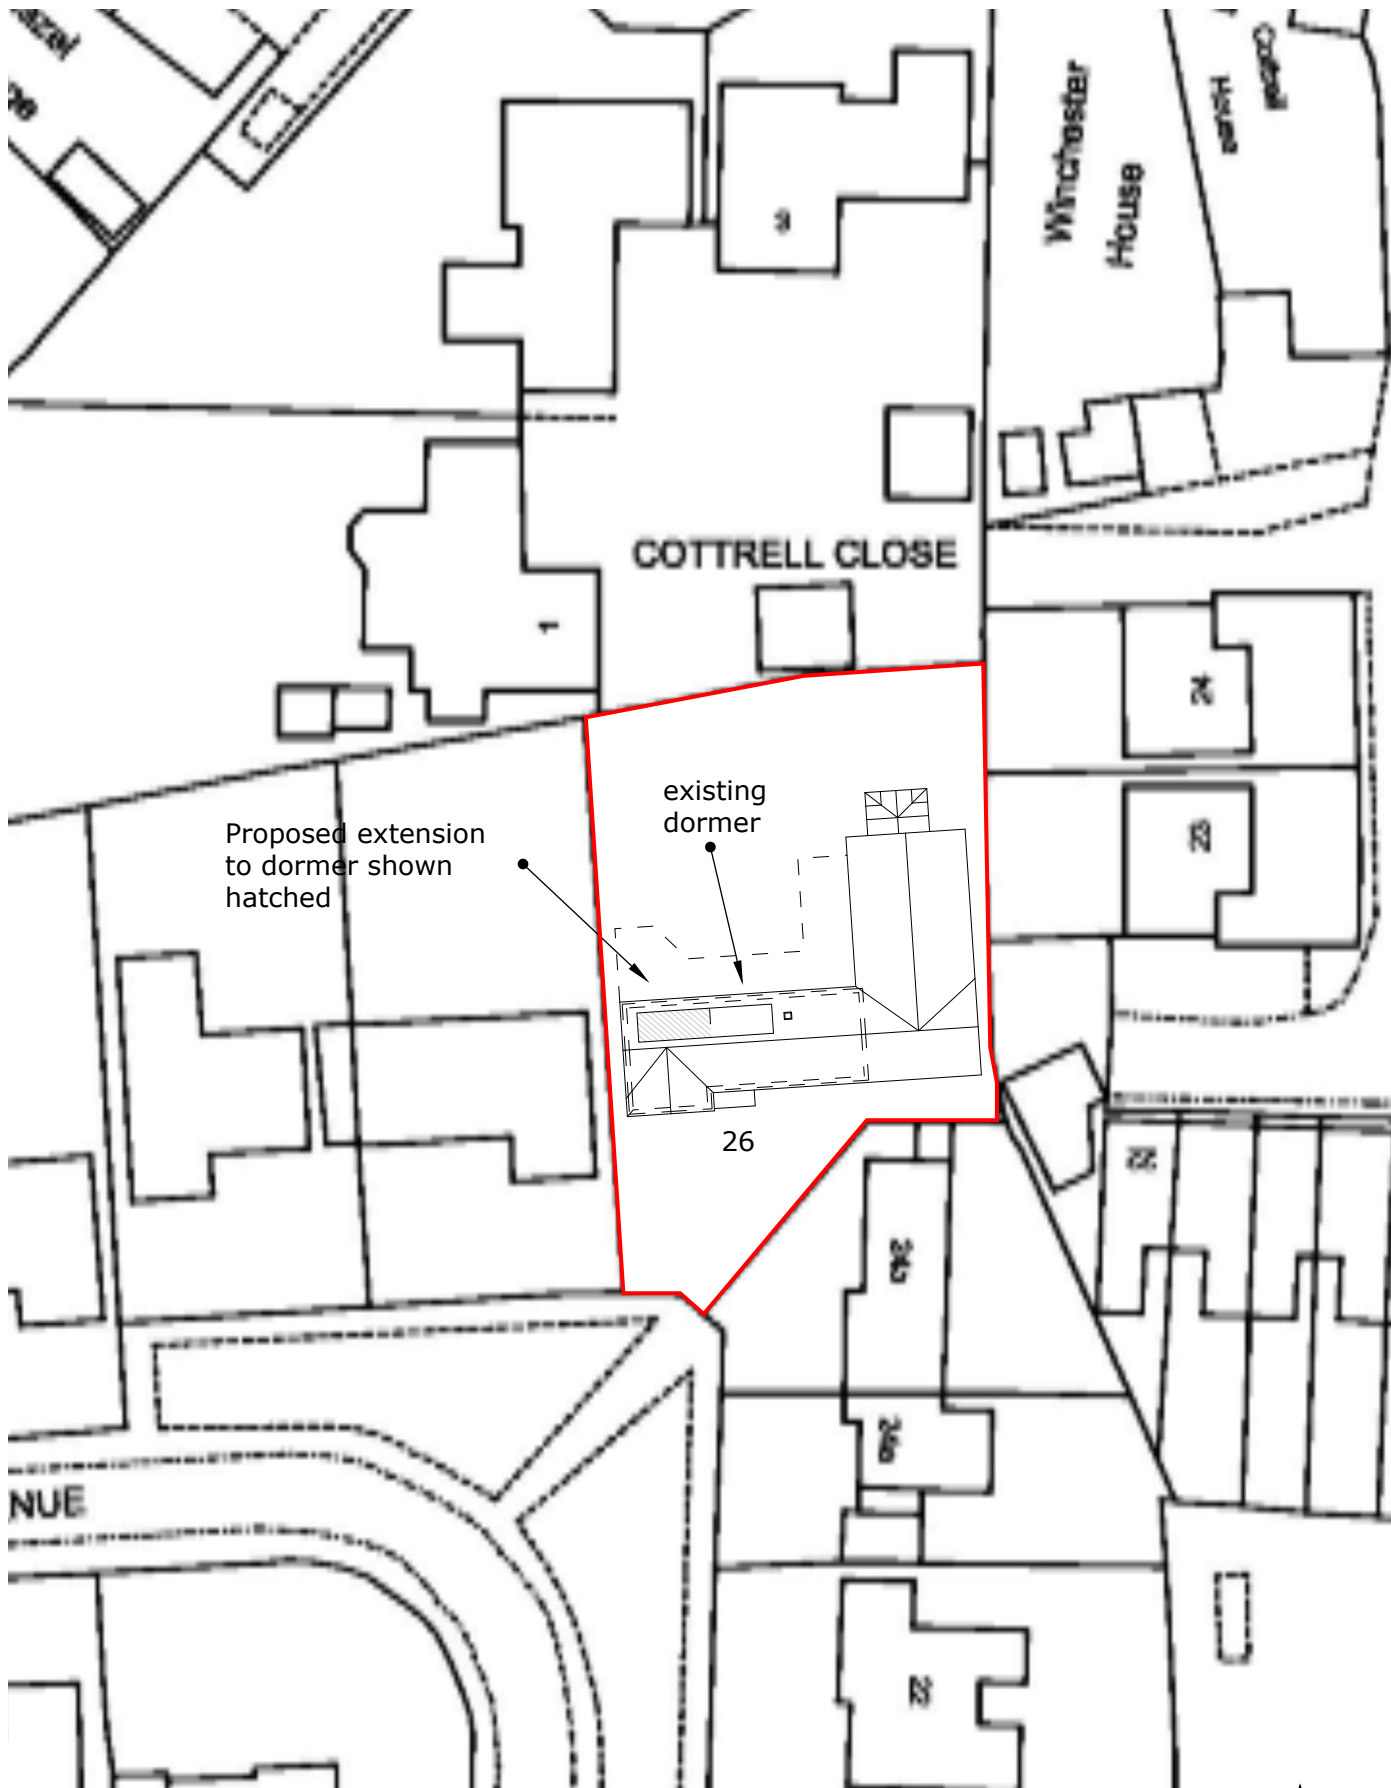

# **BLOCK PLAN 1:50 @ A4**

26 MILL ROAD AVENUE  
ANGMERING  
BN16 4HS

05/05/2021

DRWG No: DS/BROWN/03

ARUN DISTRICT COUNCIL AC/0/21/CLP



**NORTH**

