


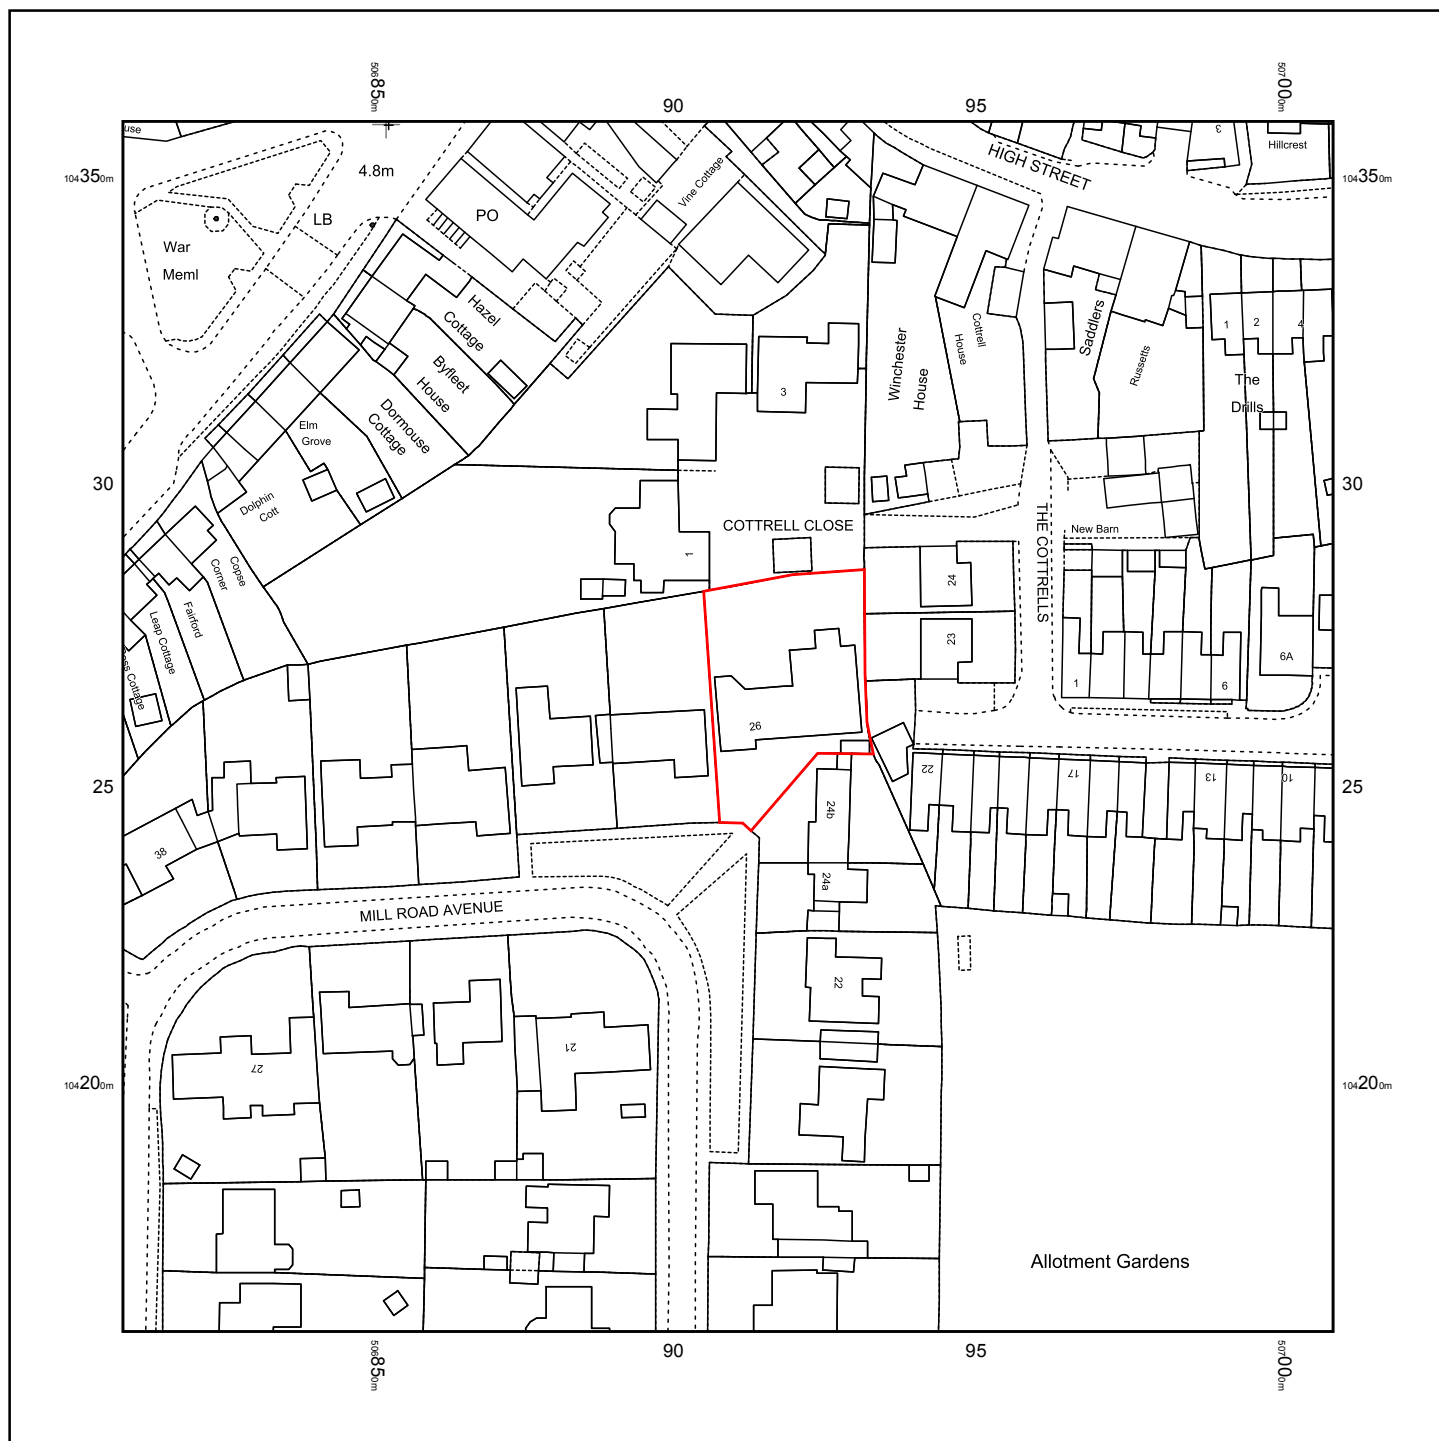

North

0m 1cm = 12.5m 62.5m

Scale 1:1250 @ a4 PAPER SIZE



© Crown copyright and database rights 2021 Ordnance Survey 100048957. The representation of road, track or path is no evidence of a boundary or right of way. The representation of features as lines is no evidence of a property boundary.

Supplied by: www.ukmapcentre.com
 Serial No: 212488
 Centre Coordinates: 506909, 104260
 Production Date: 05/05/2021 11:35:13

LOCATION PLAN

26 Mill Road Avenue
 Angmering
 West Sussex
 BN16 4HS

05/05/2021

DRWG No. DS/BROWN/02

Brown