



C:\Users\jhu\OneDrive\SurfSite - Leamg_2003033 [1]\Drawings\S278\05 - Bus Link\S278\05 - Bus Link\S278\05 - Bus Link Typical Section Detail.dwg

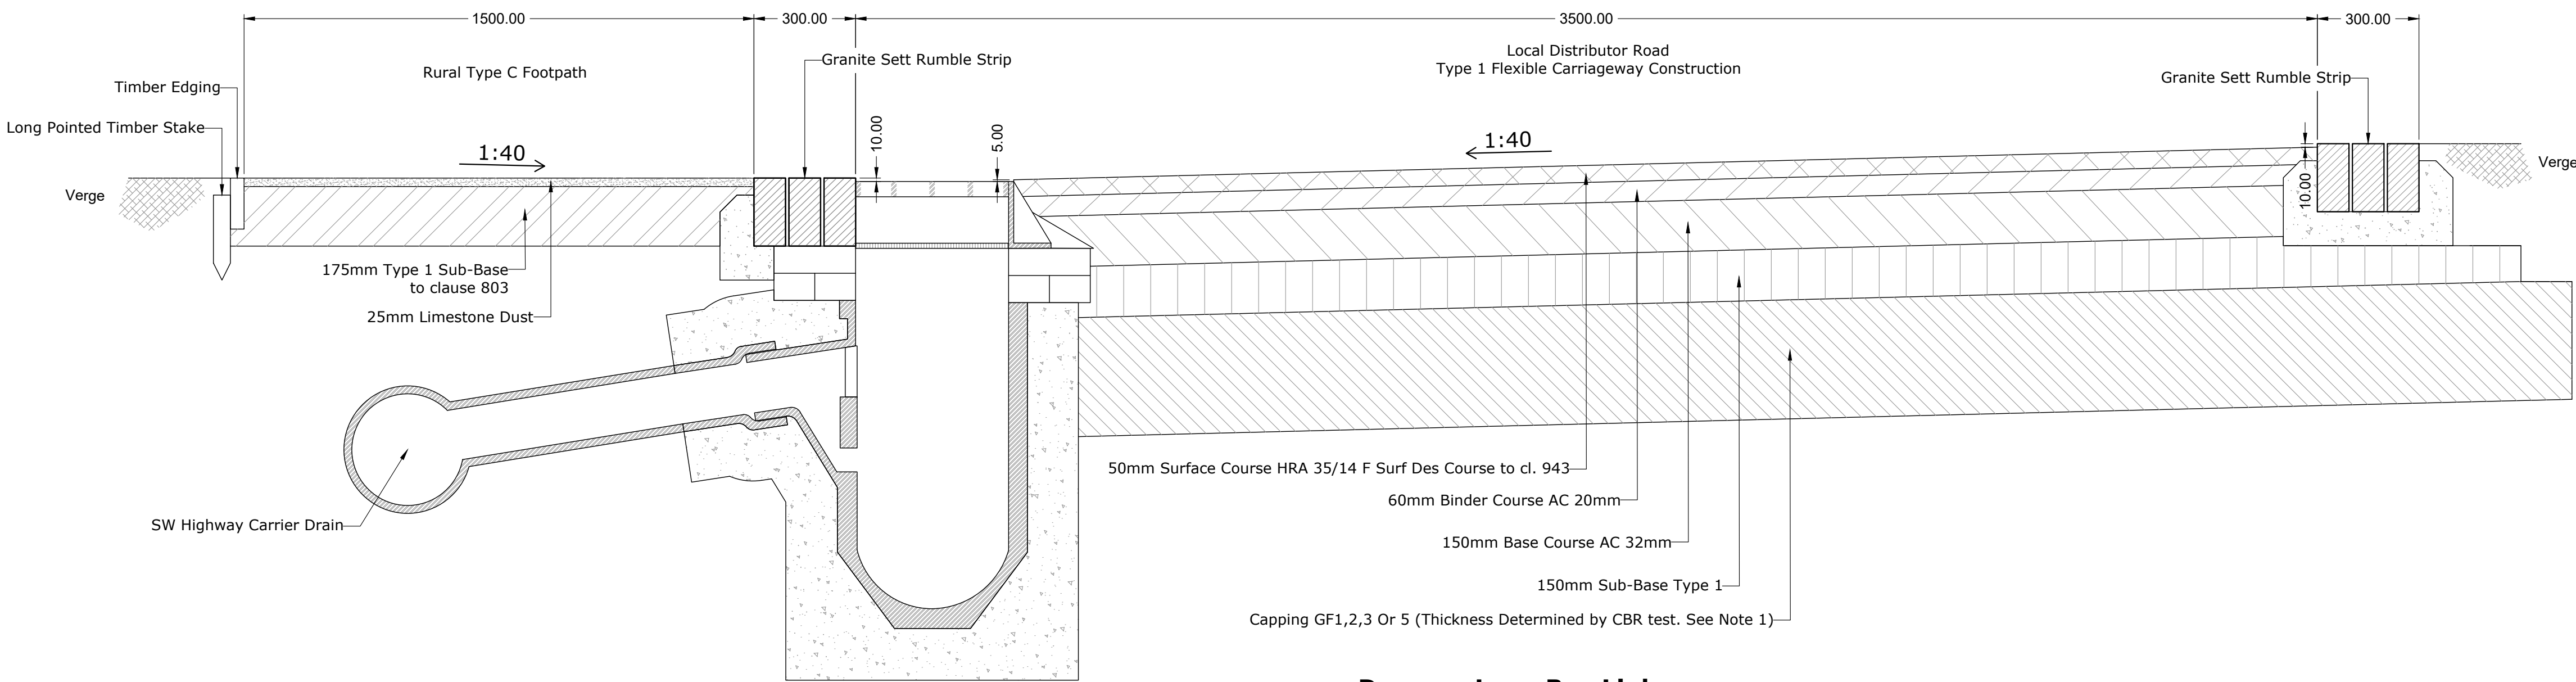

**Dappers Lane Bus Link
Typical Section**

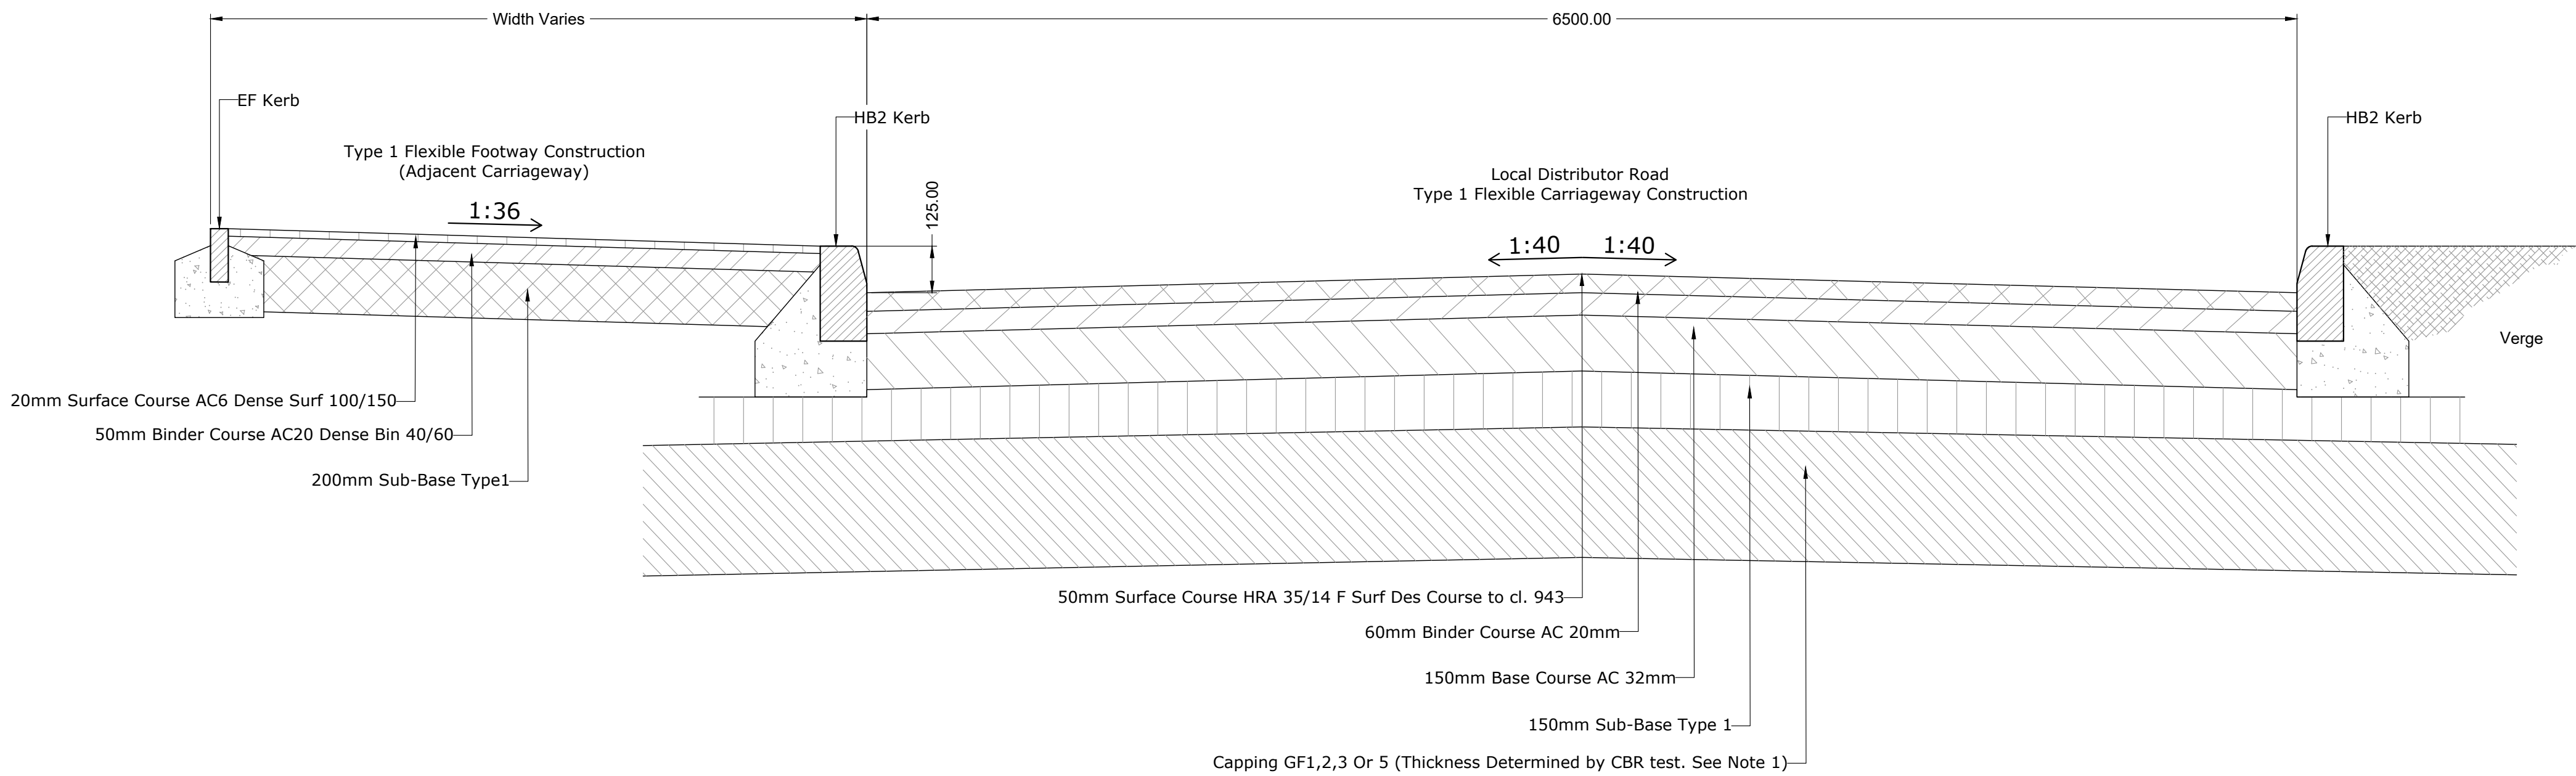

**Bus Link Along Spine Road
Typical Section**

Notes:

1. Carriageway Construction on Bus Link to be in accordance with WSCC Standard Detail Carriageway Flexible Specification Drawing No S278/38/21
2. Footpath Construction on Bus Link to be in accordance with WSCC Standard Detail Rural Footpath Drawing No S278/38/06
3. Gully Construction on Bus Link to be in accordance with WSCC Standard Detail Gully A - Pre-Cast Concrete Drawing No S278/38/11
4. Rumble Strip Construction on Bus Link to be in accordance with WSCC Standard Detail Street Furniture - Rumble Strips Drawing No S278/38/15
5. Rural Type C Footway Construction on Bus Link to be in accordance with WSCC Standard Detail Footway/Footpath (Rural) Type 5 Specification Drawing No S278/38/06
6. Type 1 Flexible Footway Construction on Bus Link to be in accordance with WSCC Standard Detail Footway/Cycleway Type 1&2 Specification Drawing No S278/38/04

Notes

1. Do not scale.
2. All levels and dimensions are to be checked on site before any work commences. All dimensions are in millimeters unless stated otherwise.
3. Any discrepancies should be reported to the engineer immediately, so that clarification can be sought prior to the commencement of works.
4. This drawing should be read in conjunction with all other relevant engineering details, drawings and specification.
5. All works to be in accordance with the Specification for Highway Works.
6. All works are to be carried out in accordance with West Sussex County Council Local Design Guidance for Residential Development Proposals and Manual for Streets.
7. On completion the contractor is required to carry out an as-built survey of the completed highway works.

A	First Issue	KL	JM	MM	31/01/2022
Revision Notes:		Drm	Chk	App	Date

Drawing Status:
**FOR PLANNING
NOT FOR CONSTRUCTION**

motion

84 North Street
Guildford
Surrey
GU1 4AU

9 Greyfriars Road
Reading
Berkshire
RG1 1NU

Golden Cross House
8 Duncannon Street
London
WC2N 4JF

01483 531300 0118 206 2930 020 7031 8141

www.motion.co.uk

Client:

**CALA
HOMES**

Project:
Land North of Water Lane, Angmering

Title:
**Condition 39
Bus Route Construction
Typical Detail**

Scale: NTS	Size: A1	Project No: 2003033	Revision:
Drawing:	2003033-C39-0800-01		A