

Openreach Structures

Joint Box

Manhole

Pole

Pole (planned)

Duct Tee

Reducer

Cabinet

Openreach Spans / Ducts

Duct

Duct (planned)

Developer-Proposed Structures

Duct Tee

Joint Box

Reducer

Developer-Proposed Spans / Ducts

D54 (90mm duct)

D54 (90mm duct)

D56 (50mm duct)

Developer-Proposed Equipment

AGG


CBT8

FDP12


IJ (B)

SPLITTER (C)

SPLITTER (S)

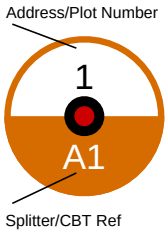

Newsite, DSI-Angmer-
ing, Phase 2 -Oval
Raceway, North of Wa-
ter Lane, Littlehampton,
BN16 4EJ

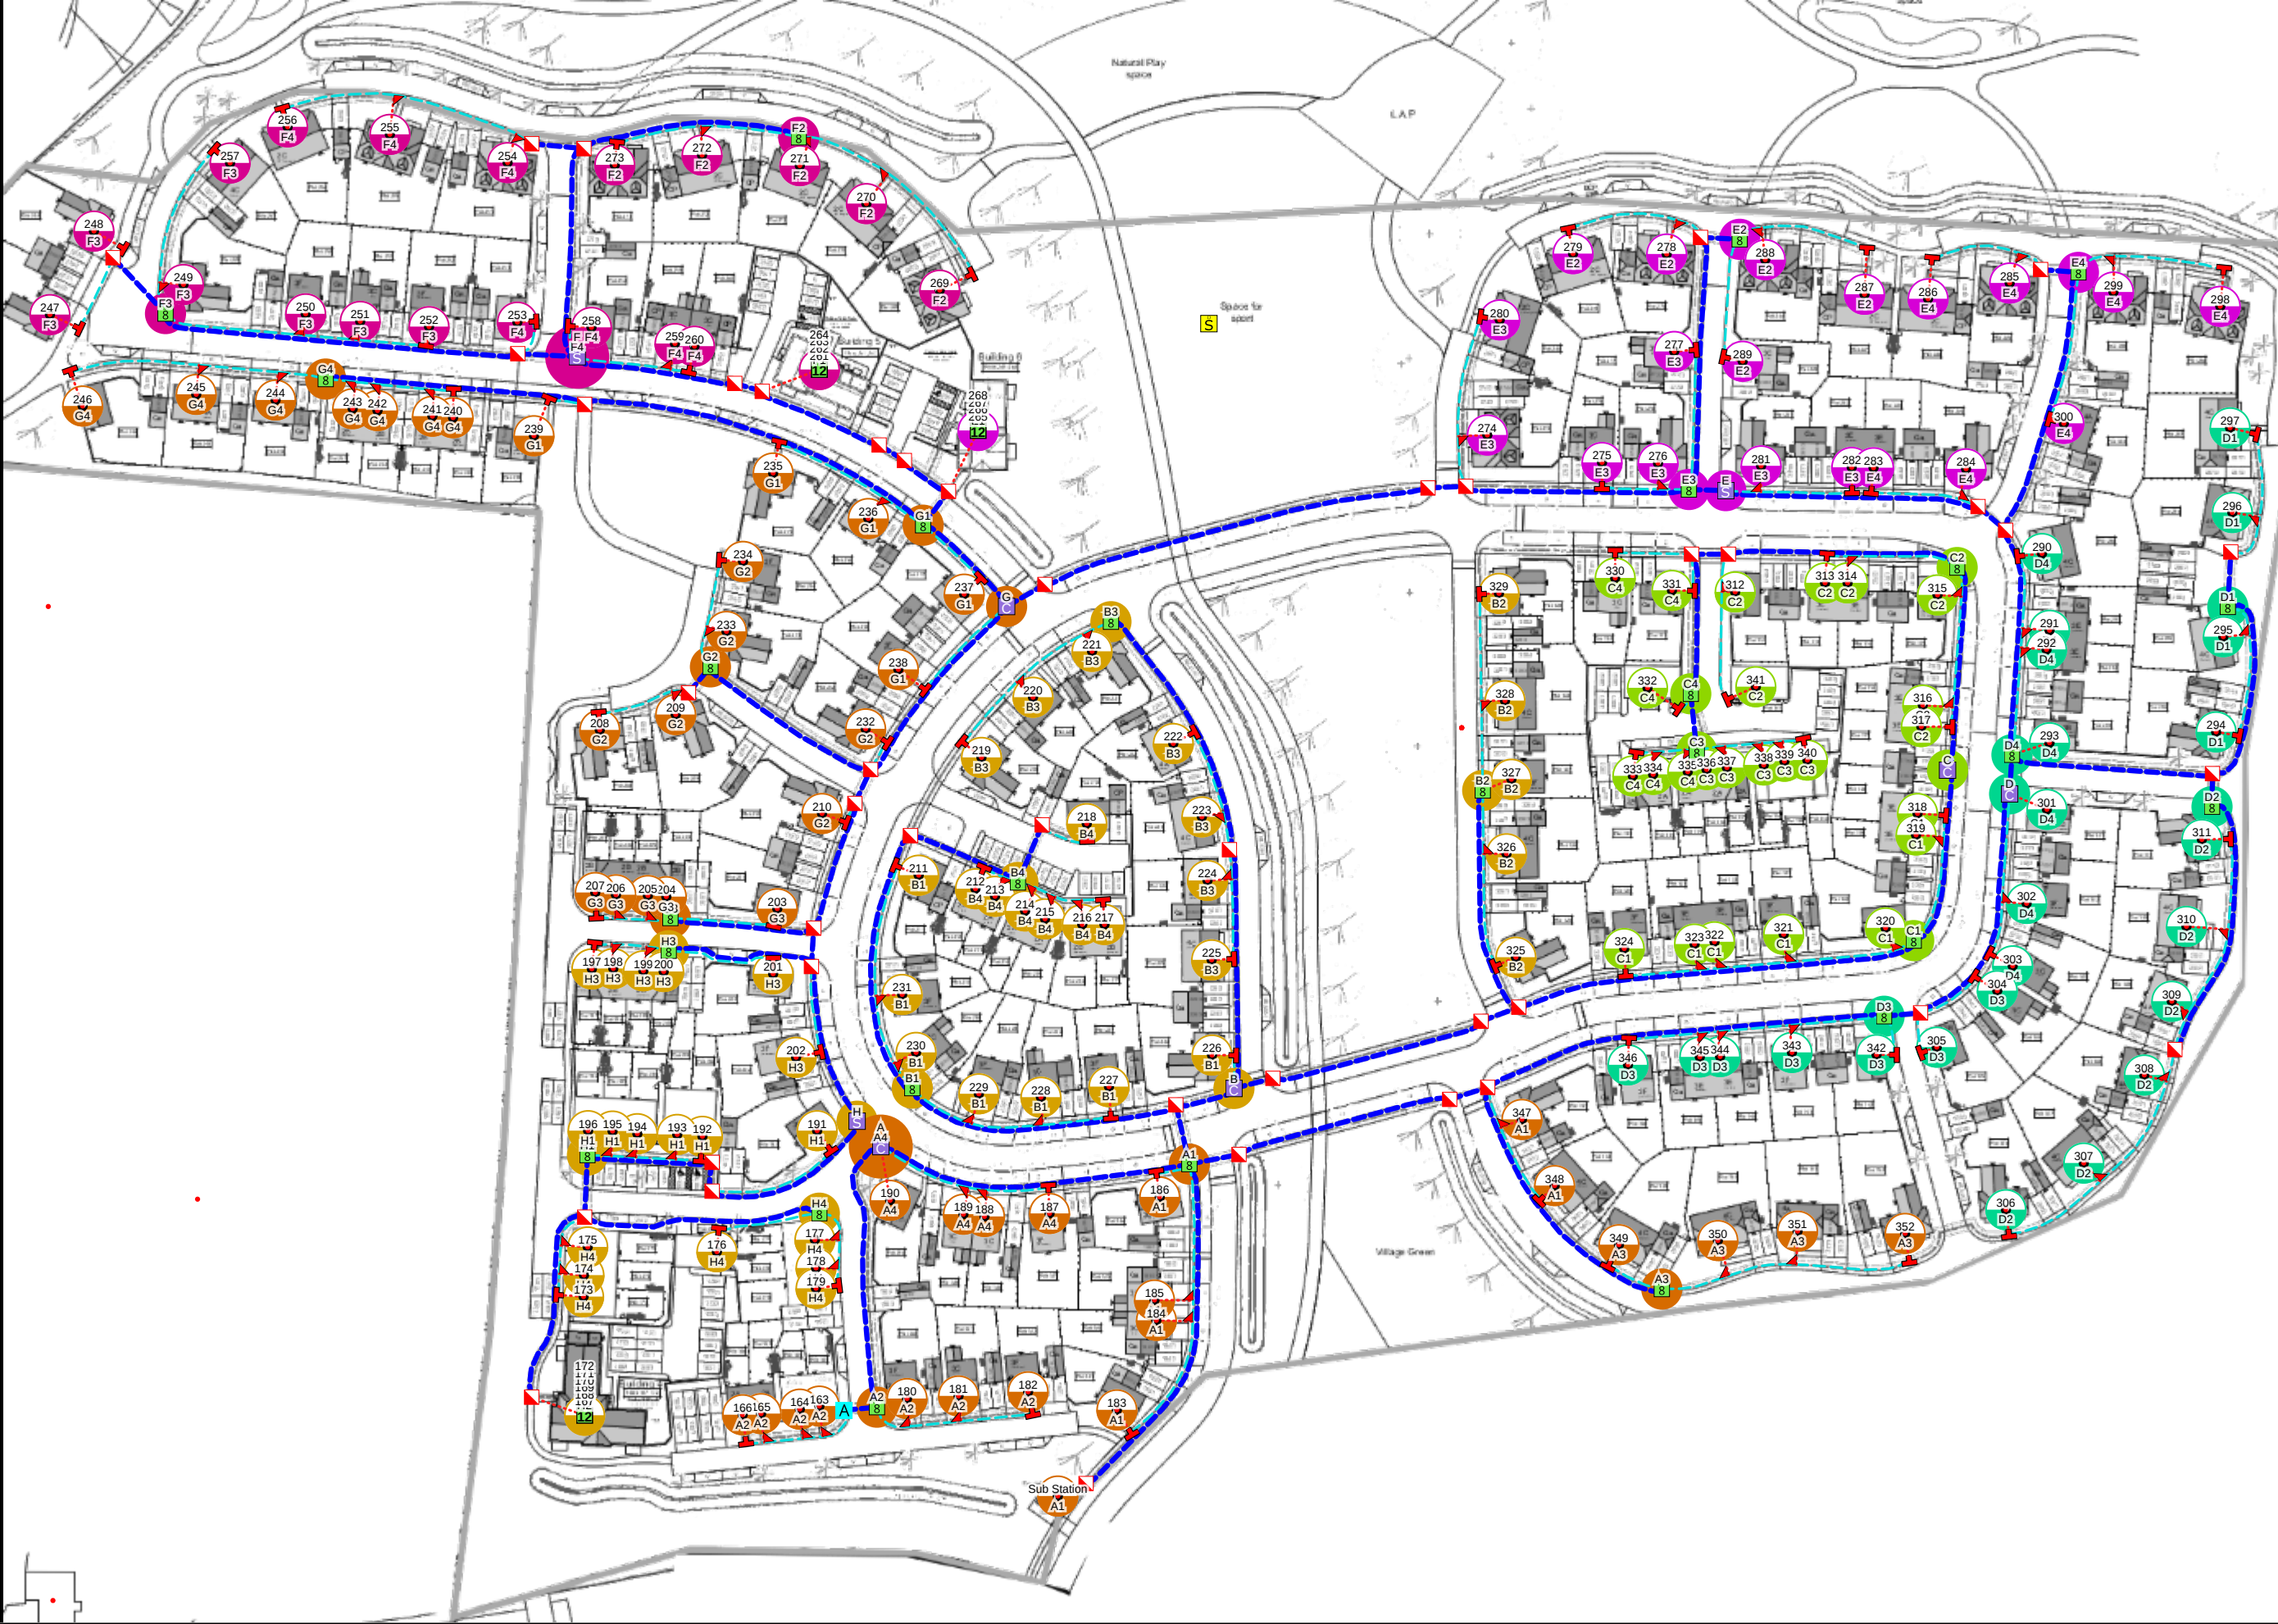

Plant On Map

Work Order Name: RUN_00J

Proposal: OPENREACH CONNECTORISED FIBRE NETWORK

Self-Install: Yes

Remarks: Dummy agg node added

Important Notice - BT's joint boxes (JB and JUF) must be constructed in non carriageway situations only. If there is any deviation from this please contact your newSite Representative before work commences

Exchange Area:
Planned By: Mohammed Naseem
NSI: RUN/00J
Onsite Project ID: GSRFX
Grid Ref: 507524105129
Date: 25/1/2022 11:05:08

Produced using Orion