

Openreach Structures

Joint Box

Manhole

Pole

Pole (planned)

Duct Tee

Reducer

Cabinet

Openreach Spans / Ducts

Duct

Duct (planned)

Developer-Proposed Structures

Duct Tee

Joint Box

Reducer

Developer-Proposed Spans / Ducts

D54 (90mm duct)

D54 (90mm duct) (2 colours)

D56 (50mm duct)

Developer-Proposed Equipment

AGG

CBT8


FDP12

IJ (B)


SPLITTER (C)

SPLITTER (M)

SPLITTER (S)

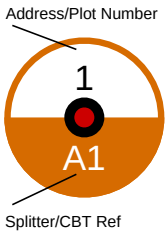

Phase 1 -Oval Race-way, Angmering, North of Water Lane

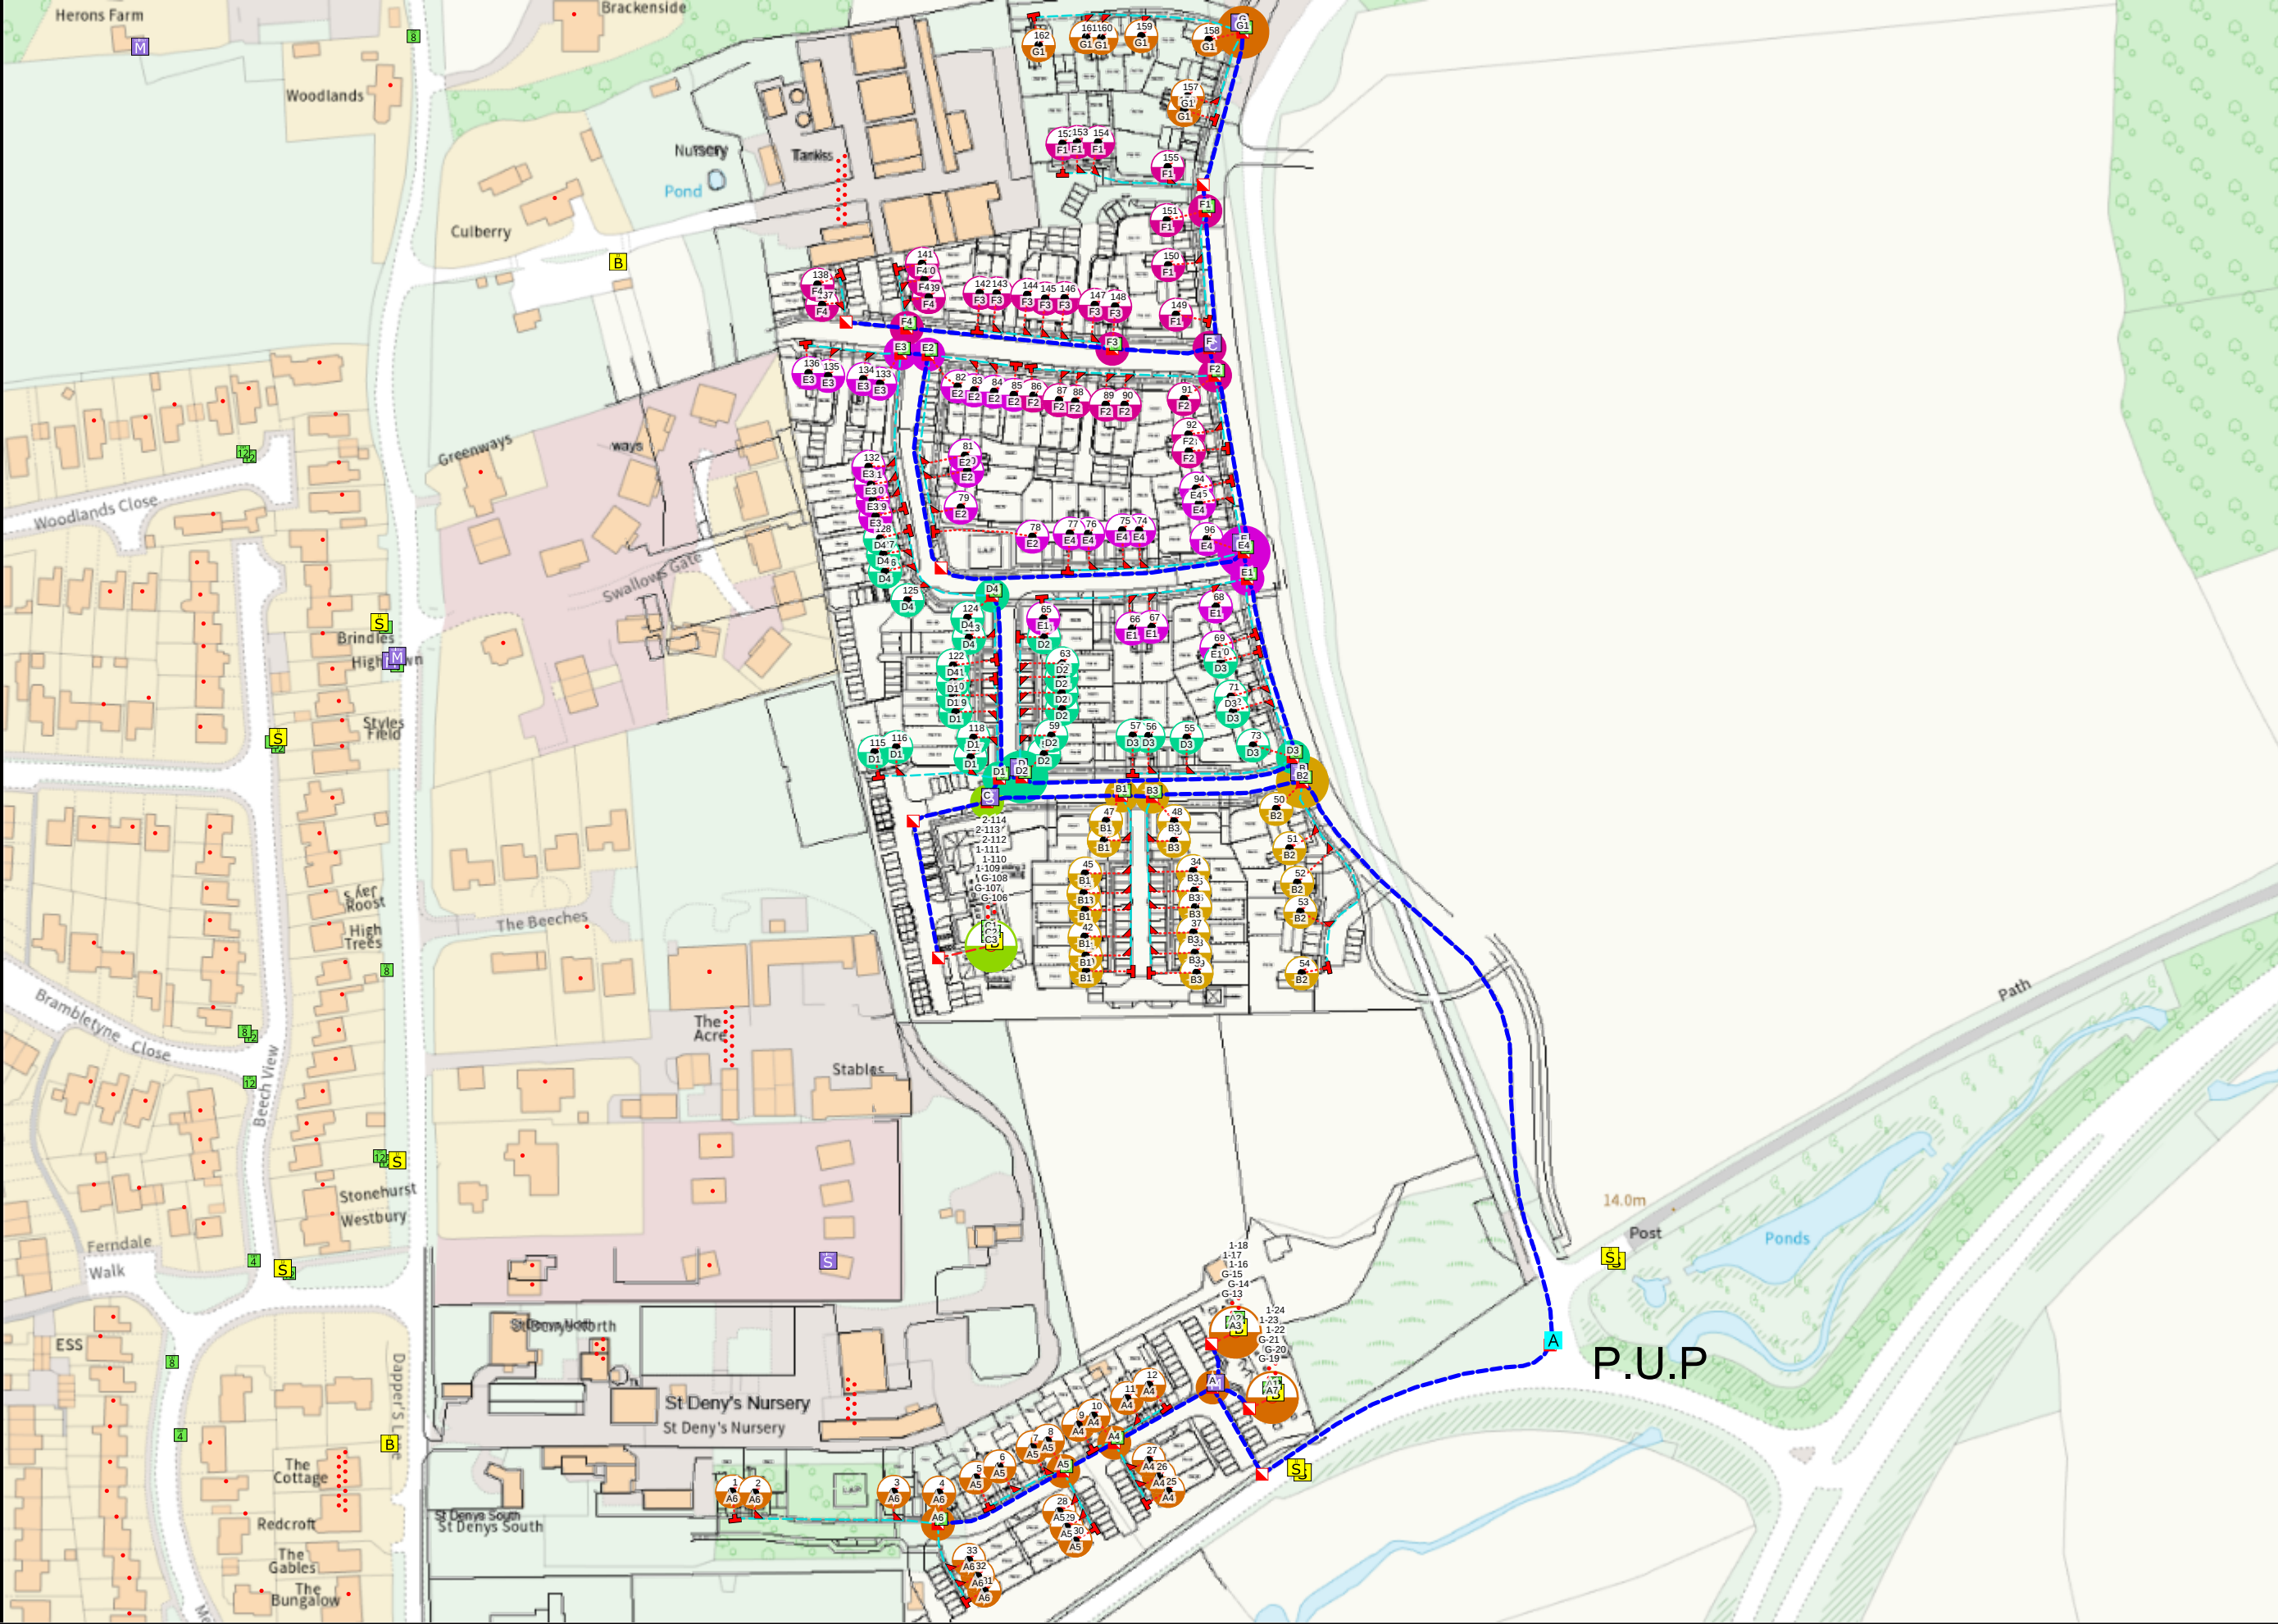

Plant On Map

Work Order Name: RUN/001

Proposal: OPENREACH CONNECTORISED FIBRE NETWORK

Self-Install: No

Important Notice - BT's joint boxes (JB and JUF) must be constructed in non carriageway situations only. If there is any deviation from this please contact your newSite Representative before work commences