

amendments				auth	chkd
rev	date	comment			
A	30.01.15	Minor Amendments		GM	MR



North East (Front Garden) Elevation 1:100



South East (Rectory Lane) Elevation 1:00




Elevation Bay Study chimney C1 1:50

Refer to Engineers report by BLB for assessment of structural integrity of chimney masonry and recommended temporary and remedial works



South West (Driveway) Elevation 1:100

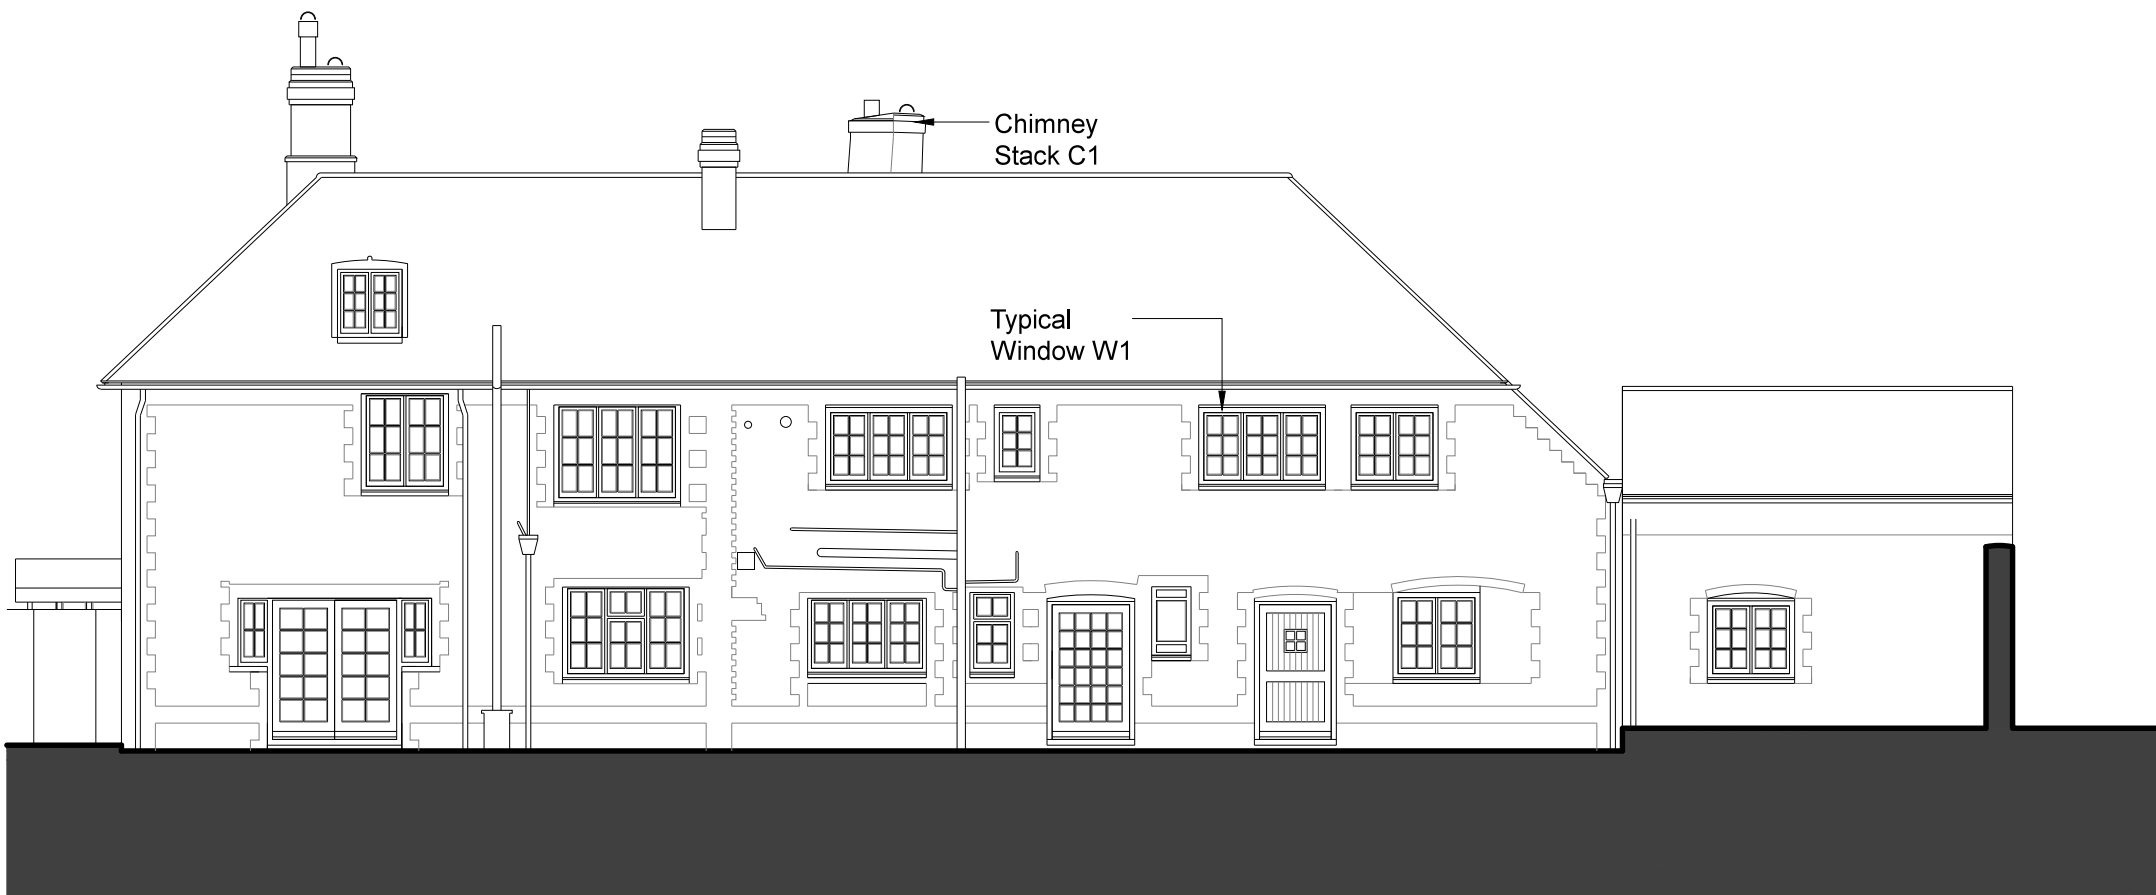

North West (Rear Garden) Elevation 1:100

- Window W1 - Original Window (see details EXG.004)
- Window W2 - Reproduction Window Bed FF05 (see details EXG.005)
- Window W3 - Reproduction Window En-suite FF06 (see details EXG.005)
- Window W4 - Replacement Window SF bedroom

Chimney Stack C1- Existing masonry chimney (see details above)

Note - Measured survey conducted in key areas only. Elevations drawn from limited visual and photographic survey only and should not be relied upon for dimensional accuracy.

client		drawing number		revision
Braithwaite & Co.		0343.EXG.003		A
project		drawing title		
Church Farm House		Existing Elevations		
Rectory Lane				
Angmering		Measured Survey		
drawn by	checked by	riba work stage	date	scale/original sheet size
GM	MR	MS	Dec '14	1:100 @ A1

<http://abirarchitects.co.uk> studio@abirarchitects.co.uk
unit 01, Beta House, St John's Road, Hove, BN3 2FX, United Kingdom
Hove +44 (0)1273 724 384 Company No. 06877117

© ABIR Architects Ltd. Check all dimensions on site before work is undertaken. All goods, materials and workmanship to conform with current building regulations, BSS and COP's.