




- Legend**
- Application Site Boundary
 - Other Land in the Control of the Applicant
 - Existing Trees to be Retained (refer to Arboricultural Survey by PJG Consultancy, September 2015)
 - Existing TPO Trees to be Retained
 - Existing Hedgerows to be Retained
 - Existing Tree and Shrub Planting along the frontage of Haskins Garden Centre
 - Existing Woodland Mix Planting within Haskins Garden Centre
 - Proposed Specimen Street Trees
 - Proposed Specimen Feature Trees
 - Proposed Fastigate Specimen Trees
 - Proposed Native Hedgerow Trees
 - Proposed Native Hedgerows
Planted at 450mm centres in double staggered rows
 - Proposed Ornamental Shrub Planting (with species selected to complement the planting along the frontage of Haskins Garden Centre)
 - Proposed Low Amenity Shrub Planting
 - Proposed Ornamental Groundcover Planting
 - Proposed Metal Estate Boundary Fence (painted black)
1.0 metre in height
 - Proposed Acoustic Fence - Close board timber with brick piers 1.8 metre in height
 - Proposed Acoustic Fence - Close board timber 1.8 metre in height

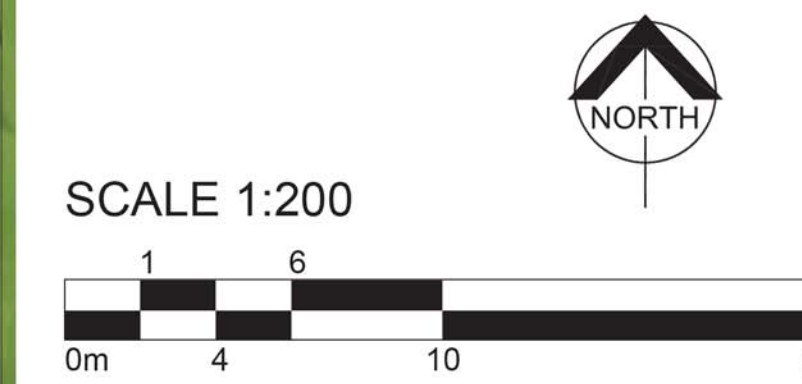

Project:
Land North of Roundstone Bypass, Angmering, West Sussex

Client:
CAFFYNS PLC

Drawing Title:
SOFT LANDSCAPE PROPOSALS PLAN SHEET 1 (SOUTH)

Drawing No: 873/L6A Scale: 1:200 @ A1 Date: July 2018