


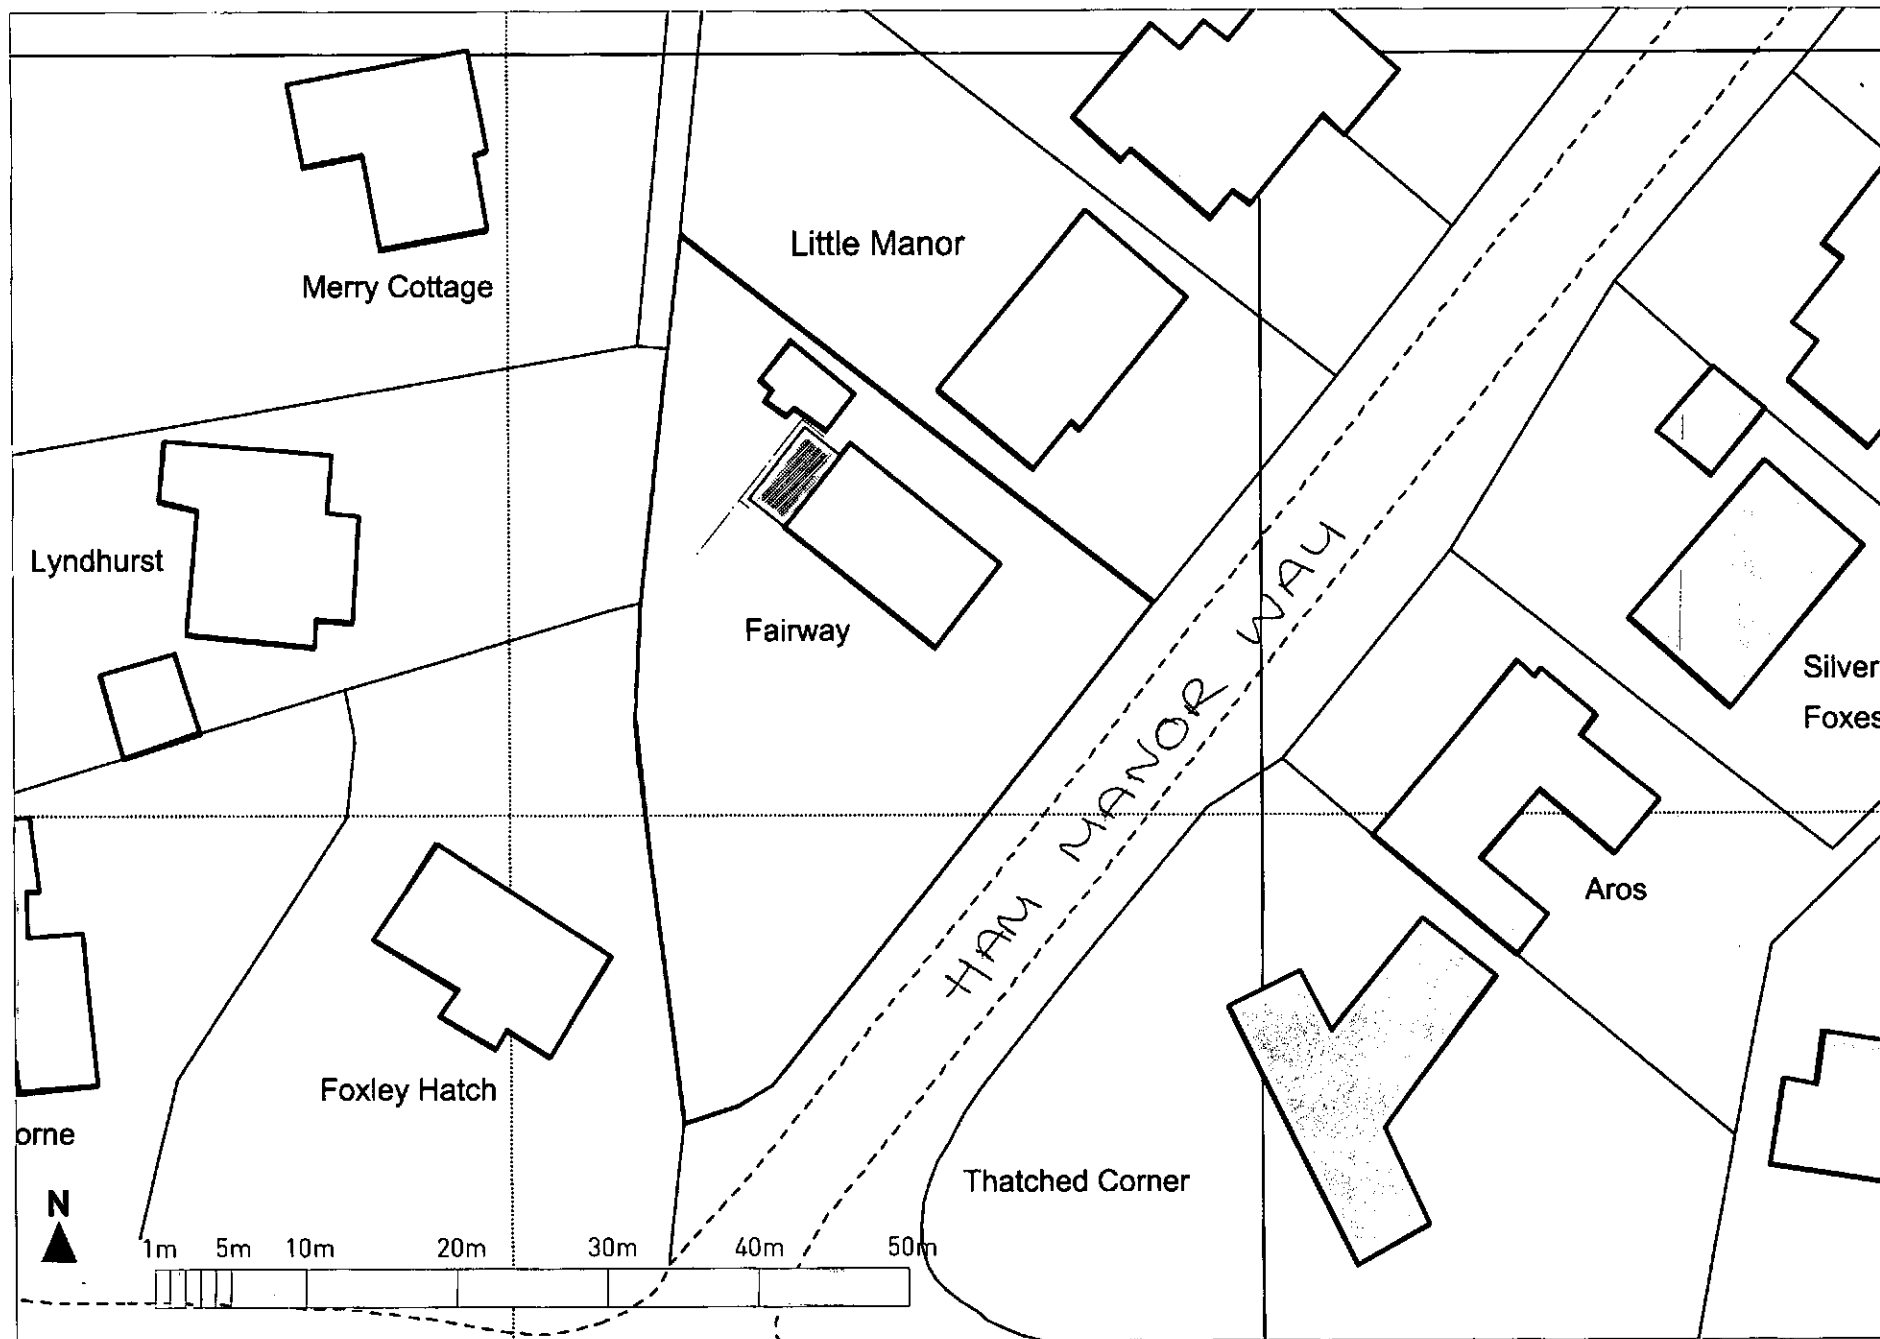

Ham Manor extension
Block Plans
1:500 @ A4