


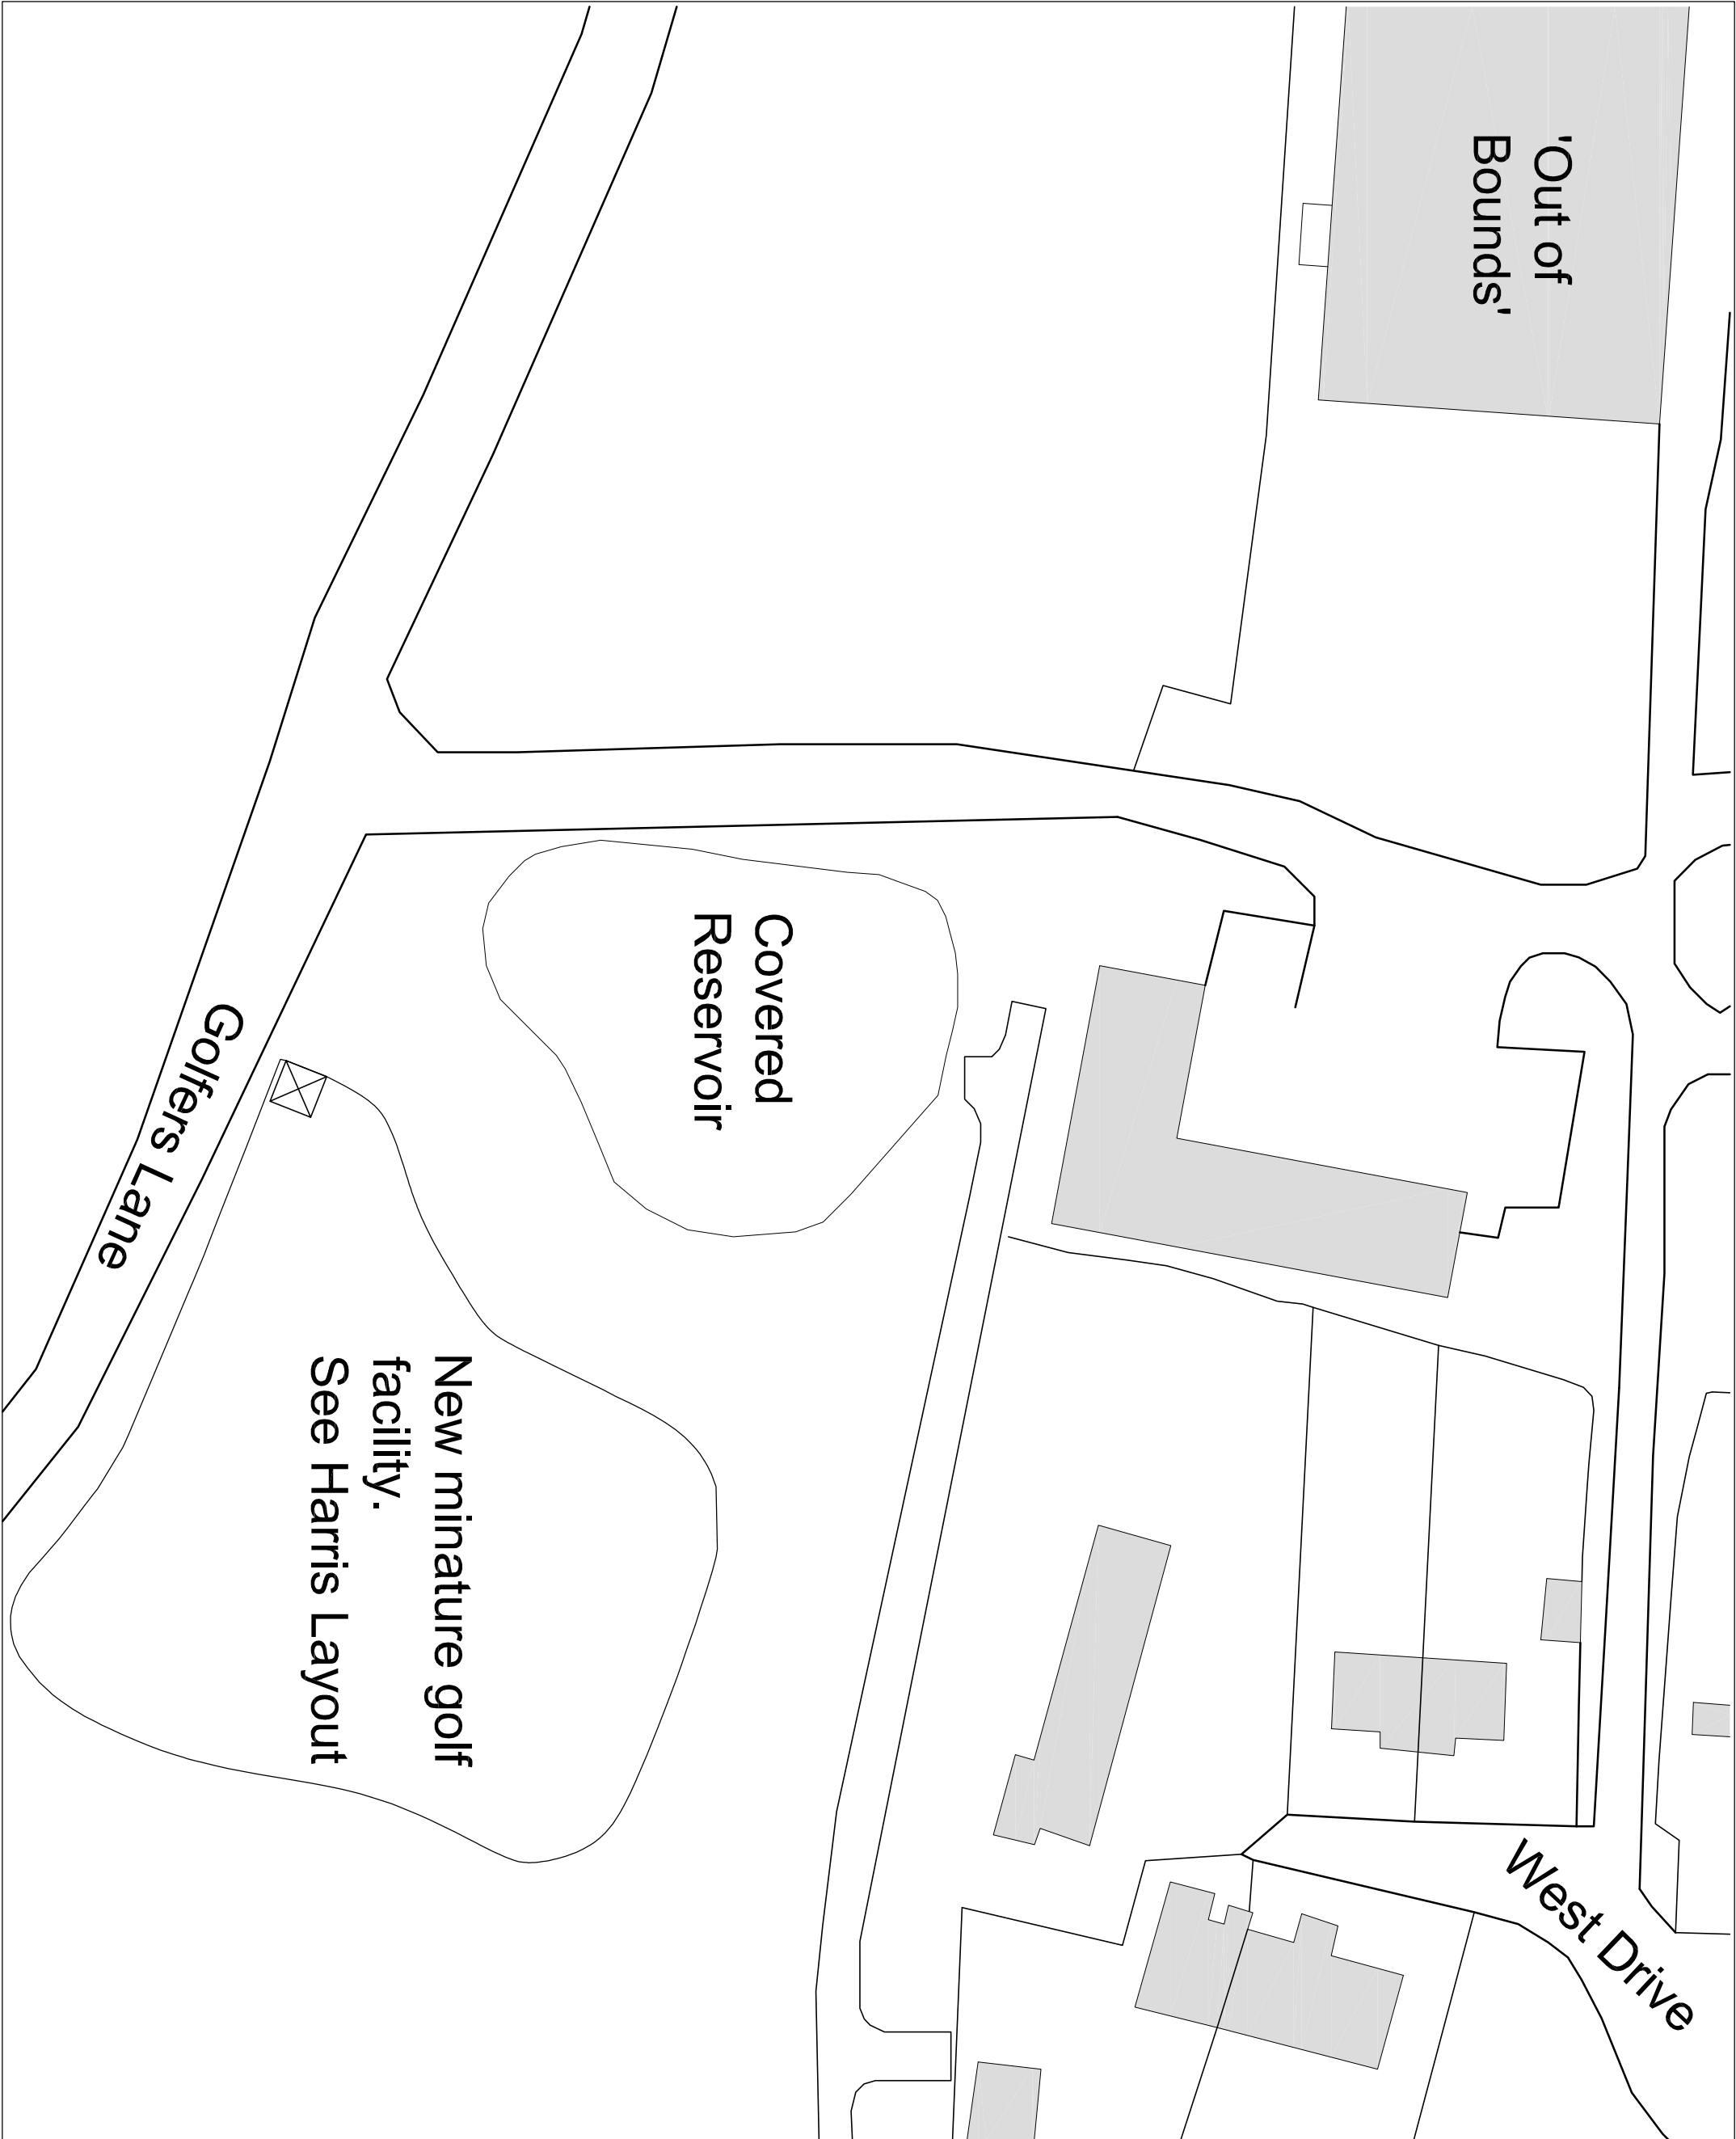

ARCTOTIS LIMITED Architects & Property Consultants The Studio, 59a Church St, Malvern, Worcestershire WR14 2AA Tel: 01691 564453 Fax: 01691 566419 E-Mail: info@arctotis.co.uk			This drawing to be read in conjunction with all relevant specifications and drawings issued by the architect, consultants and other specialists. Do not scale this drawing. For discrepancies or omissions contact the architect prior to work commencing. The contractor is to check and verify all building and site dimensions, levels and sewer invert levels at connection points before work commences. Materials and workmanship are to comply in all respects with current British Standard Specifications, British Standard Code of Practice, Building Regulations, Building Standards (Scotland) (consolidation) Regulations. The copyright of this drawings is vested in the architect and must not be copied or reproduced without written consent.		
Rev A: North point added, boundary lines removed. JDF. 28/07/2014			N 1		
Project Rustington Golf Centre Golfers Lane Angmering West Sussex BN16 4NB					
Title Block Plan Miniature Golf Facility					
Date July '14	Scale 1:500 @A3		Drawn JDF	Rev A	