


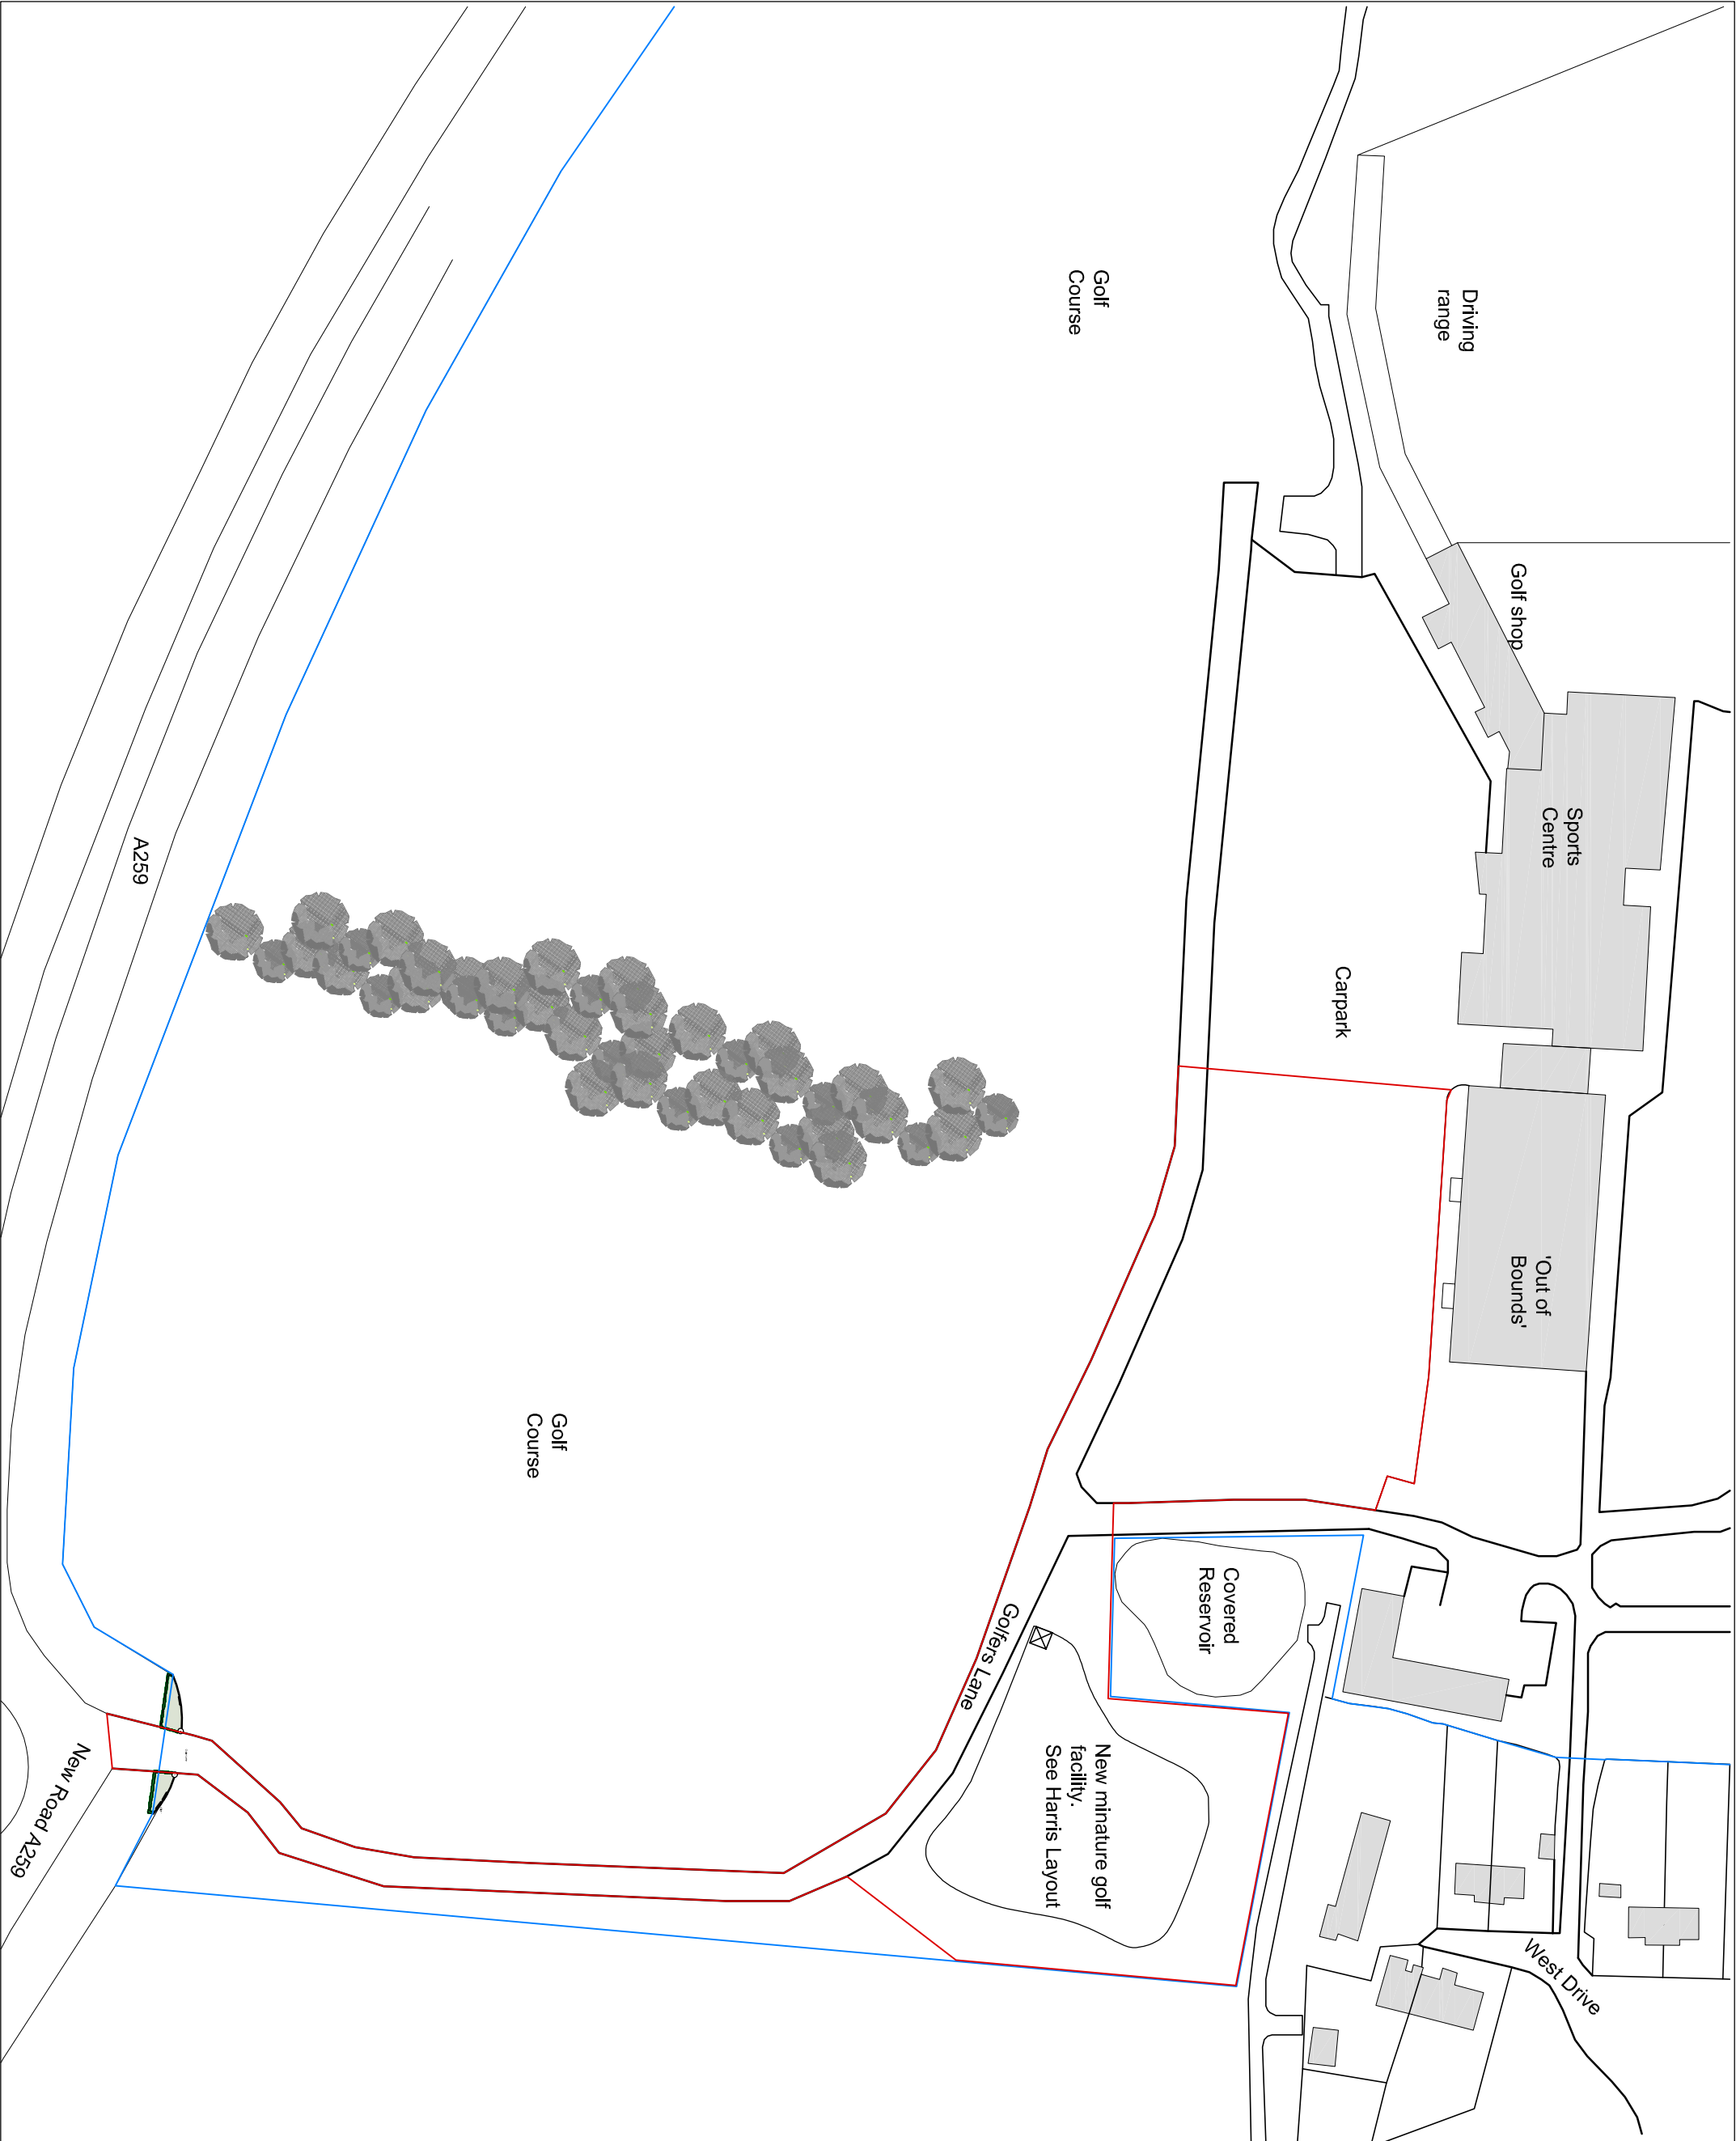

ARCTOTIS LIMITED

Architects & Property Consultants
The Studio, 59a Church St, Malvern,
Worcestershire WR14 2AA
Tel: 01691 564453
Fax: 01691 564419
E-Mail: info@arctotis.co.uk

This drawing to be read in conjunction with all relevant specifications and drawings issued by the architect, consultants and other specialists.


Do not scale this drawing. For discrepancies or omissions contact the architect prior to work commencing.

The contractor is to check and verify all building and site dimensions, levels and sewer invert levels at connection points before work commences.

Materials and workmanship are to comply in all respects with current British Standard Specifications, British Standard Code of Practice, Building Regulations, Building Standards (Scotland) (consolidation) Regulations.

The copyright of this drawings is vested in the architect and must not be copied or reproduced without written consent.

Rev A: Boundary adjusted, North point added.
JDF 28/07/14

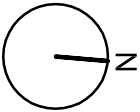

Project
Rustington Golf Centre
Golfers Lane
Angmering
West Sussex
BN16 4NB

Title

**Location Plan
Miniature Golf Facility**

Date	Scale
July '14	1:1250 @A3
Drawn	Rev
JDF	A