





STREET SCENE - PART 1
1 : 100 @ A1

0M 1M 2M 3M 4M 5M 10M
SCALE BAR @ 1:100

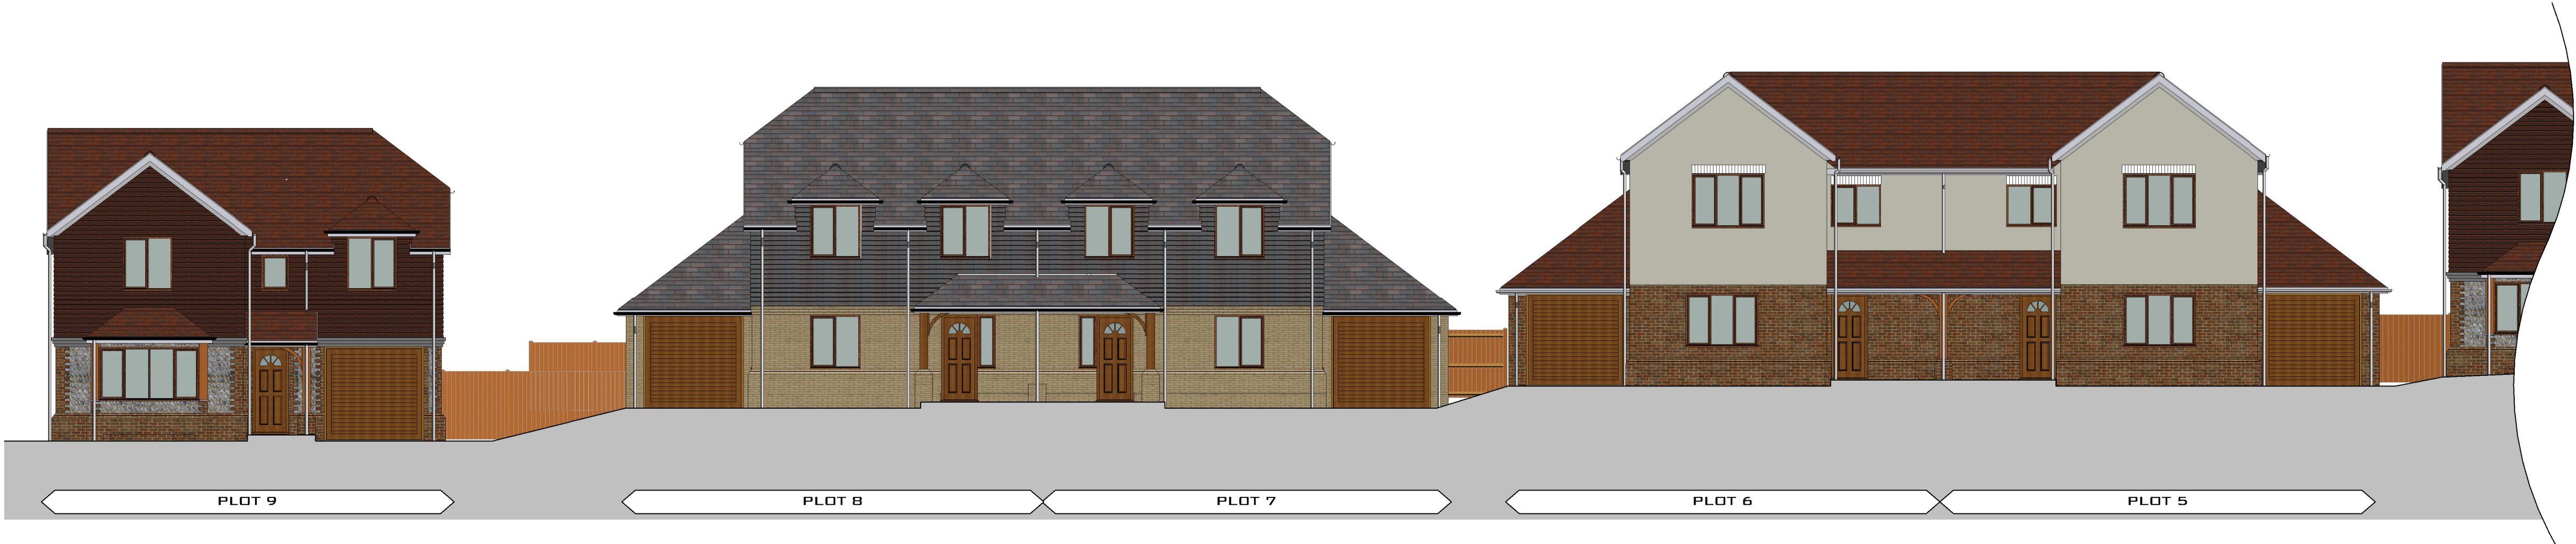

STREET SCENE - PART 2
1 : 100 @ A1

0M 1M 2M 3M 4M 5M 10M
SCALE BAR @ 1:100

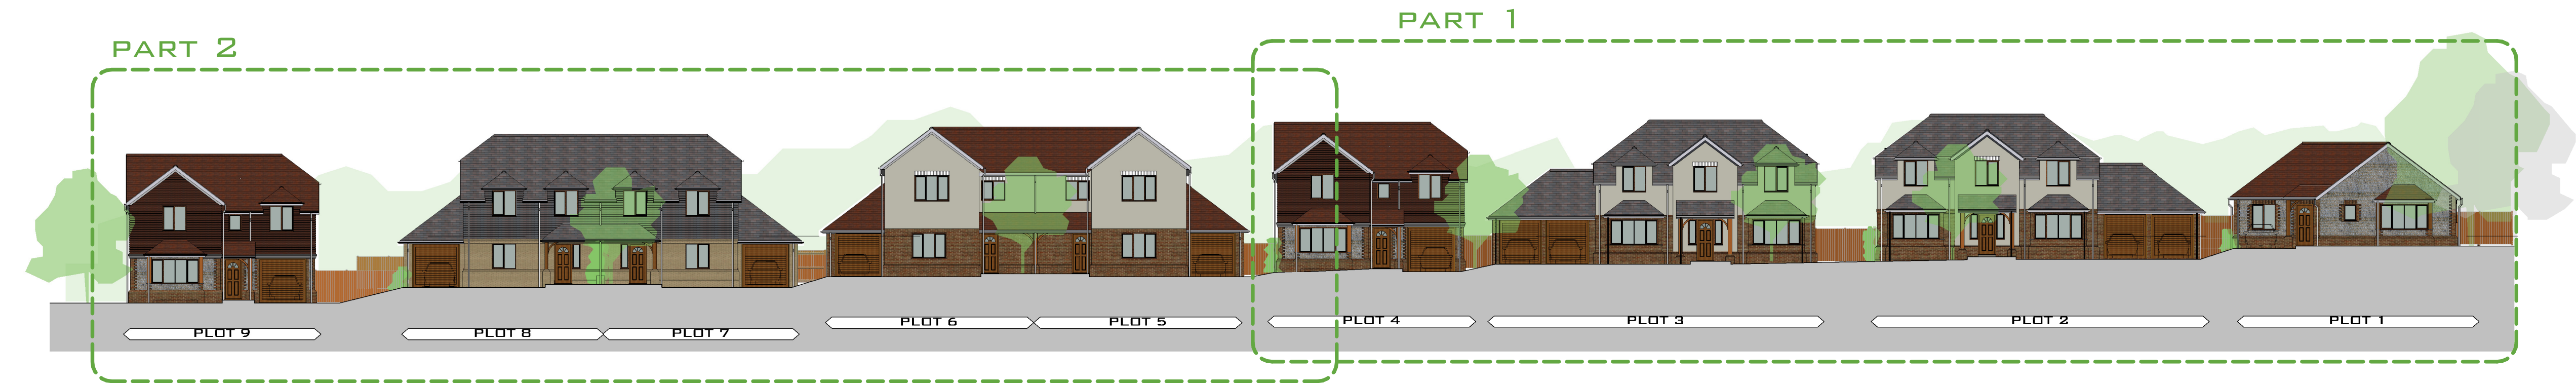

STREET SCENE - GENERAL
1 : 200 @ A1

0M 5M 10M 15M 20M
SCALE BAR @ 1:200

NOTES:

- ALL DIMENSIONS ARE IN MM, UNLESS STATED OTHERWISE.
- DRAWINGS SHOULD ONLY BE SCALED FOR PLANNING PURPOSES. DO NOT SCALE FROM THIS DRAWING FOR CONSTRUCTION PURPOSES.
- ANY ERRORS OR OMISSIONS TO BE NOTIFIED TO CITYZEN IMMEDIATELY.
- CITYZEN IS NOT RESPONSIBLE FOR ANY BUILDING WORK THAT IS CARRIED OUT ON SITE.
- THIS DRAWING IS FOR PLANNING PURPOSES ONLY - DO NOT BUILD FROM THIS DRAWING.

REV	DATE	REVISION	DRAWN	CHECKED	APPROVED

COPYRIGHT CITYZEN LIMITED

CITYZEN
ARCHITECTURE | ENVIRONMENT

MARITIME HOUSE
BAGIN ROAD NORTH
HOVE
EAST SUSSEX
BN41 1WR

CONTACT@CITYZENDESIGN.CO.UK
WWW.CITYZENDESIGN.CO.UK
01273 915010



CLIENT:
GD CONCEPTS LIMITED

DESIGNER:
AINARA GOIKOETXEA

PROJECT:
OAK VIEW GATE, ARUNDEL ROAD, ANGMERING

TITLE:
PROPOSED STREET SCENE ELEVATION

SCALE:
AS INDICATED @ A1

DATE:
29.06.20

PURPOSE OF DRAWING:

DRAWING: PROJECT REF - DING NO. (REVISION)

PLANNING
1917-PL-460-