



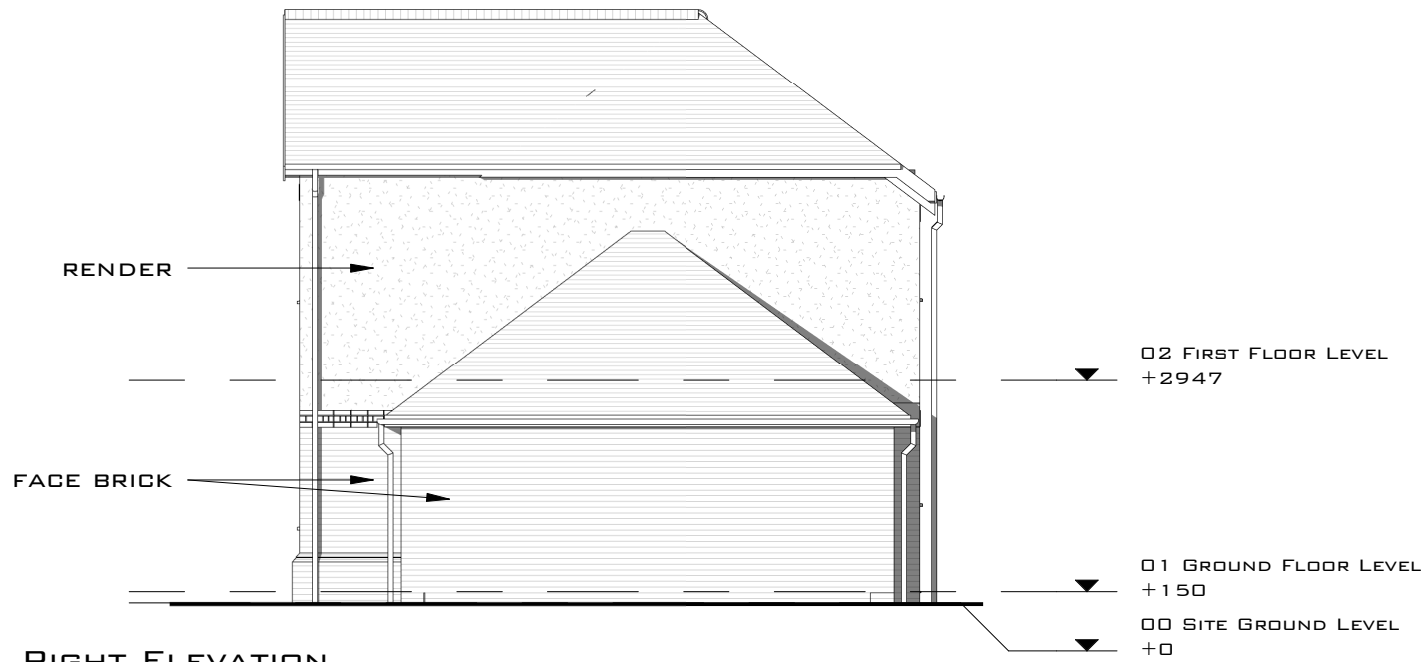

RIGHT ELEVATION

1 : 100 @ A3

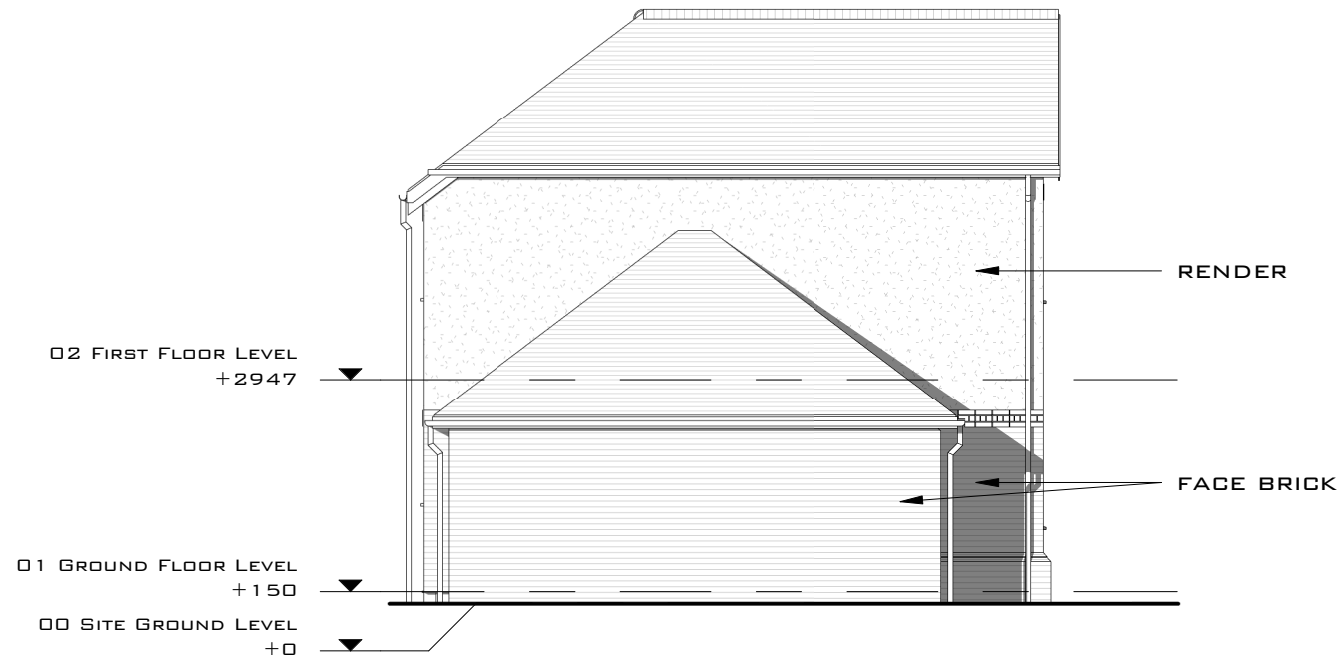

LEFT ELEVATION


1 : 100 @ A3

NOTES:

- ALL DIMENSIONS ARE IN MM, UNLESS STATED OTHERWISE.
- DRAWINGS SHOULD ONLY BE SCALED FOR PLANNING PURPOSES. DO NOT SCALE FROM THIS DRAWING FOR CONSTRUCTION PURPOSES.
- ANY ERRORS OR OMISSIONS TO BE NOTIFIED TO CITYZEN IMMEDIATELY.
- CITYZEN IS NOT RESPONSIBLE FOR ANY BUILDING WORK THAT IS CARRIED OUT ON SITE.
- THIS DRAWING IS FOR PLANNING PURPOSES ONLY - DO NOT BUILD FROM THIS DRAWING.

| REV | DATE | REVISION | DRAWN | CHECKED | APPROVED |
|-----|------|----------|-------|---------|----------|
|-----|------|----------|-------|---------|----------|

PLANNING

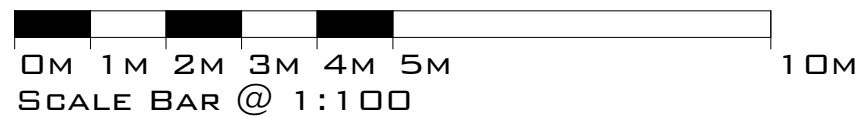

SCALE:

1 : 100 @ A3

CLIENT:

GD CONCEPTS LIMITED

PROJECT:

OAK VIEW GATE,  
ARUNDEL ROAD,  
ANGMERING BN164ET

TITLE:

TYPE 3 - PROPOSED  
RIGHT AND LEFT  
ELEVATIONS

DESIGNER:


AINARA GOIKOETXEA

©COPYRIGHT CITYZEN LIMITED

**CITYZEN**  
ARCHITECTURE | ENVIRONMENT

MARITIME HOUSE  
BASIN ROAD NORTH  
HOVE  
EAST SUSSEX  
BN41 1WR

CONTACT@CITYZENDESIGN.CO.UK  
WWW.CITYZENDESIGN.CO.UK  
01273 915010

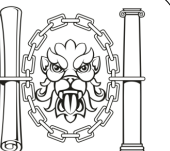

Chartered Institute of  
Architectural Technologists  
Registered Practice

DATE:

29.05.20

DRAWING: PROJECT REF - DRG NO. (REVISION)

1917 - PL - 357 -