

Do not scale off this drawing. All discrepancies to be reported to Portakabin Limited.

© Portakabin Limited 2000
This drawing is the property of Portakabin Limited, it must not be copied or reproduced or divulged to anyone without written permission.


Rev. Date By

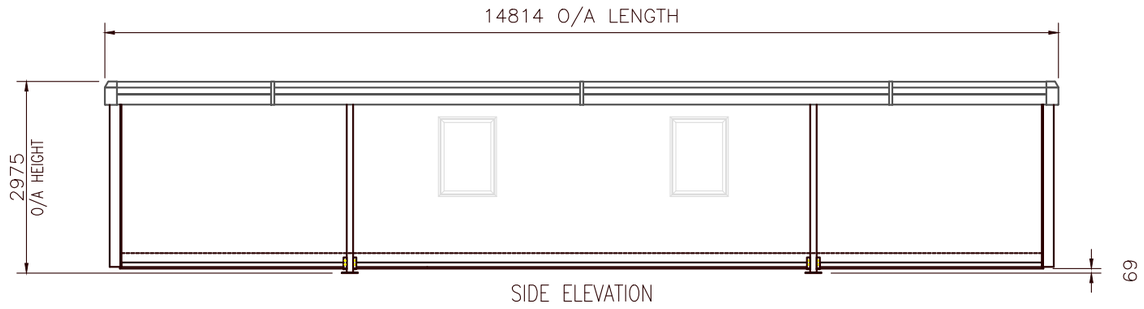


SIDE ELEVATION

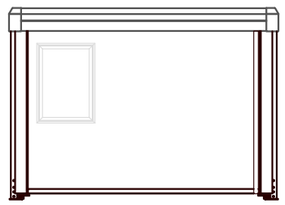


END ELEVATION

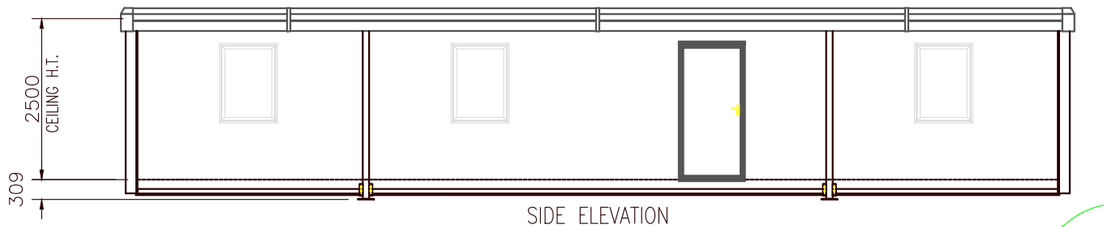


SIDE ELEVATION

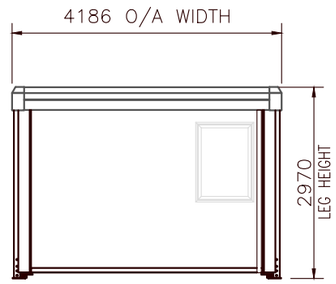

END ELEVATION

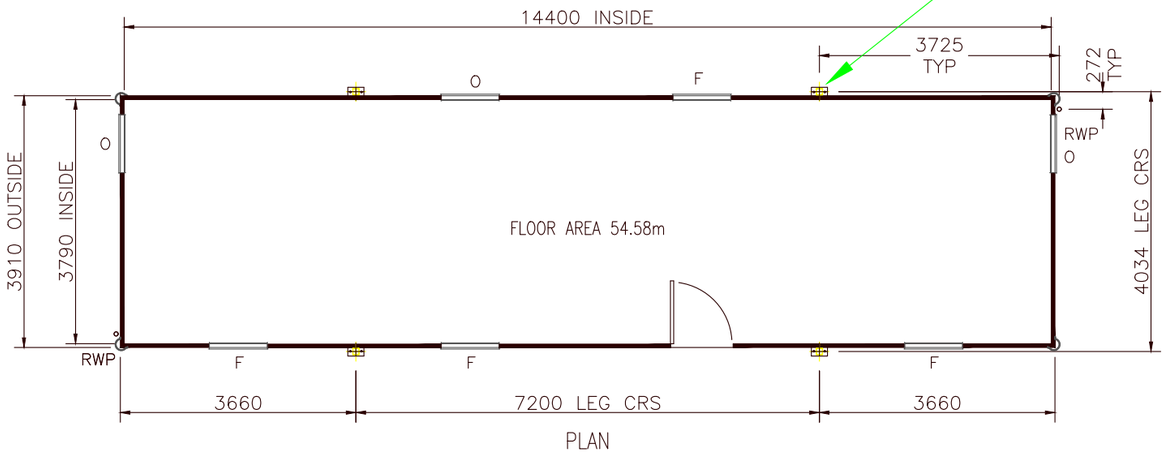

PLAN

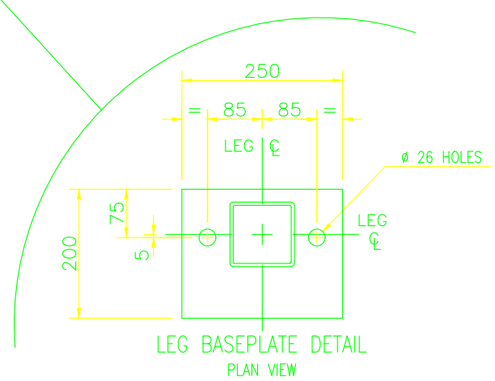

LEG BASEPLATE DETAIL
PLAN VIEW

KEY

O OPEN WINDOW
F FIXED WINDOW
RWP RAIN WATER PIPE

FOUNDATIONS

Simple pad foundations or level hard standings are required to be capable of taking the all-up weight of the building, including the design roof, floor and wind loads. The foundations are to be designed in accordance with BS 8004 : with level tops at a tolerance of ± 3mm. It is recommended that professional advice is obtained for the design.

All single storey buildings are to be anchored to the foundations, unless it can be established that no climatic or other forces are likely to be applied so as to exceed the intrinsic stability of the building in its unloaded state. It is recommended that the buildings are secured through each leg baseplate using M20 anchor bolts.

STANDARD COLOURS

External:	Walls and wall trims	–	Silk grey	nearest BS 4800 ref. 10 A 05
	Corner trims	–	Anodized aluminium AA20	
	Roof	–	White	nearest BS 4800 ref. 00 E 55
	Lodastrut legs	–	Grey	BS 4800 ref. 00 A 05
	Floor side beams	–	Black	BS 4800 ref. 00 E 53
	Doors	–	Silk grey	nearest BS 4800 ref. 10 A 05
	Fascia	–	Grey	RAL 7042
	Windows	–	Blue grey	BS 4800 ref. 18 B 29

Portakabin Limited Huntington York YO32 9PT
Telephone 01904 611655 Fax 01904 611644

Project

Client

Title
TITAN TN484
SPECIFICATION
DRAWING

Date 18/05/94

Drawn C GURDEN

Scale 1:100

Drg. No. GG 0001

Rev. U

ARUN DISTRICT COUNCIL A/96/21/PL