



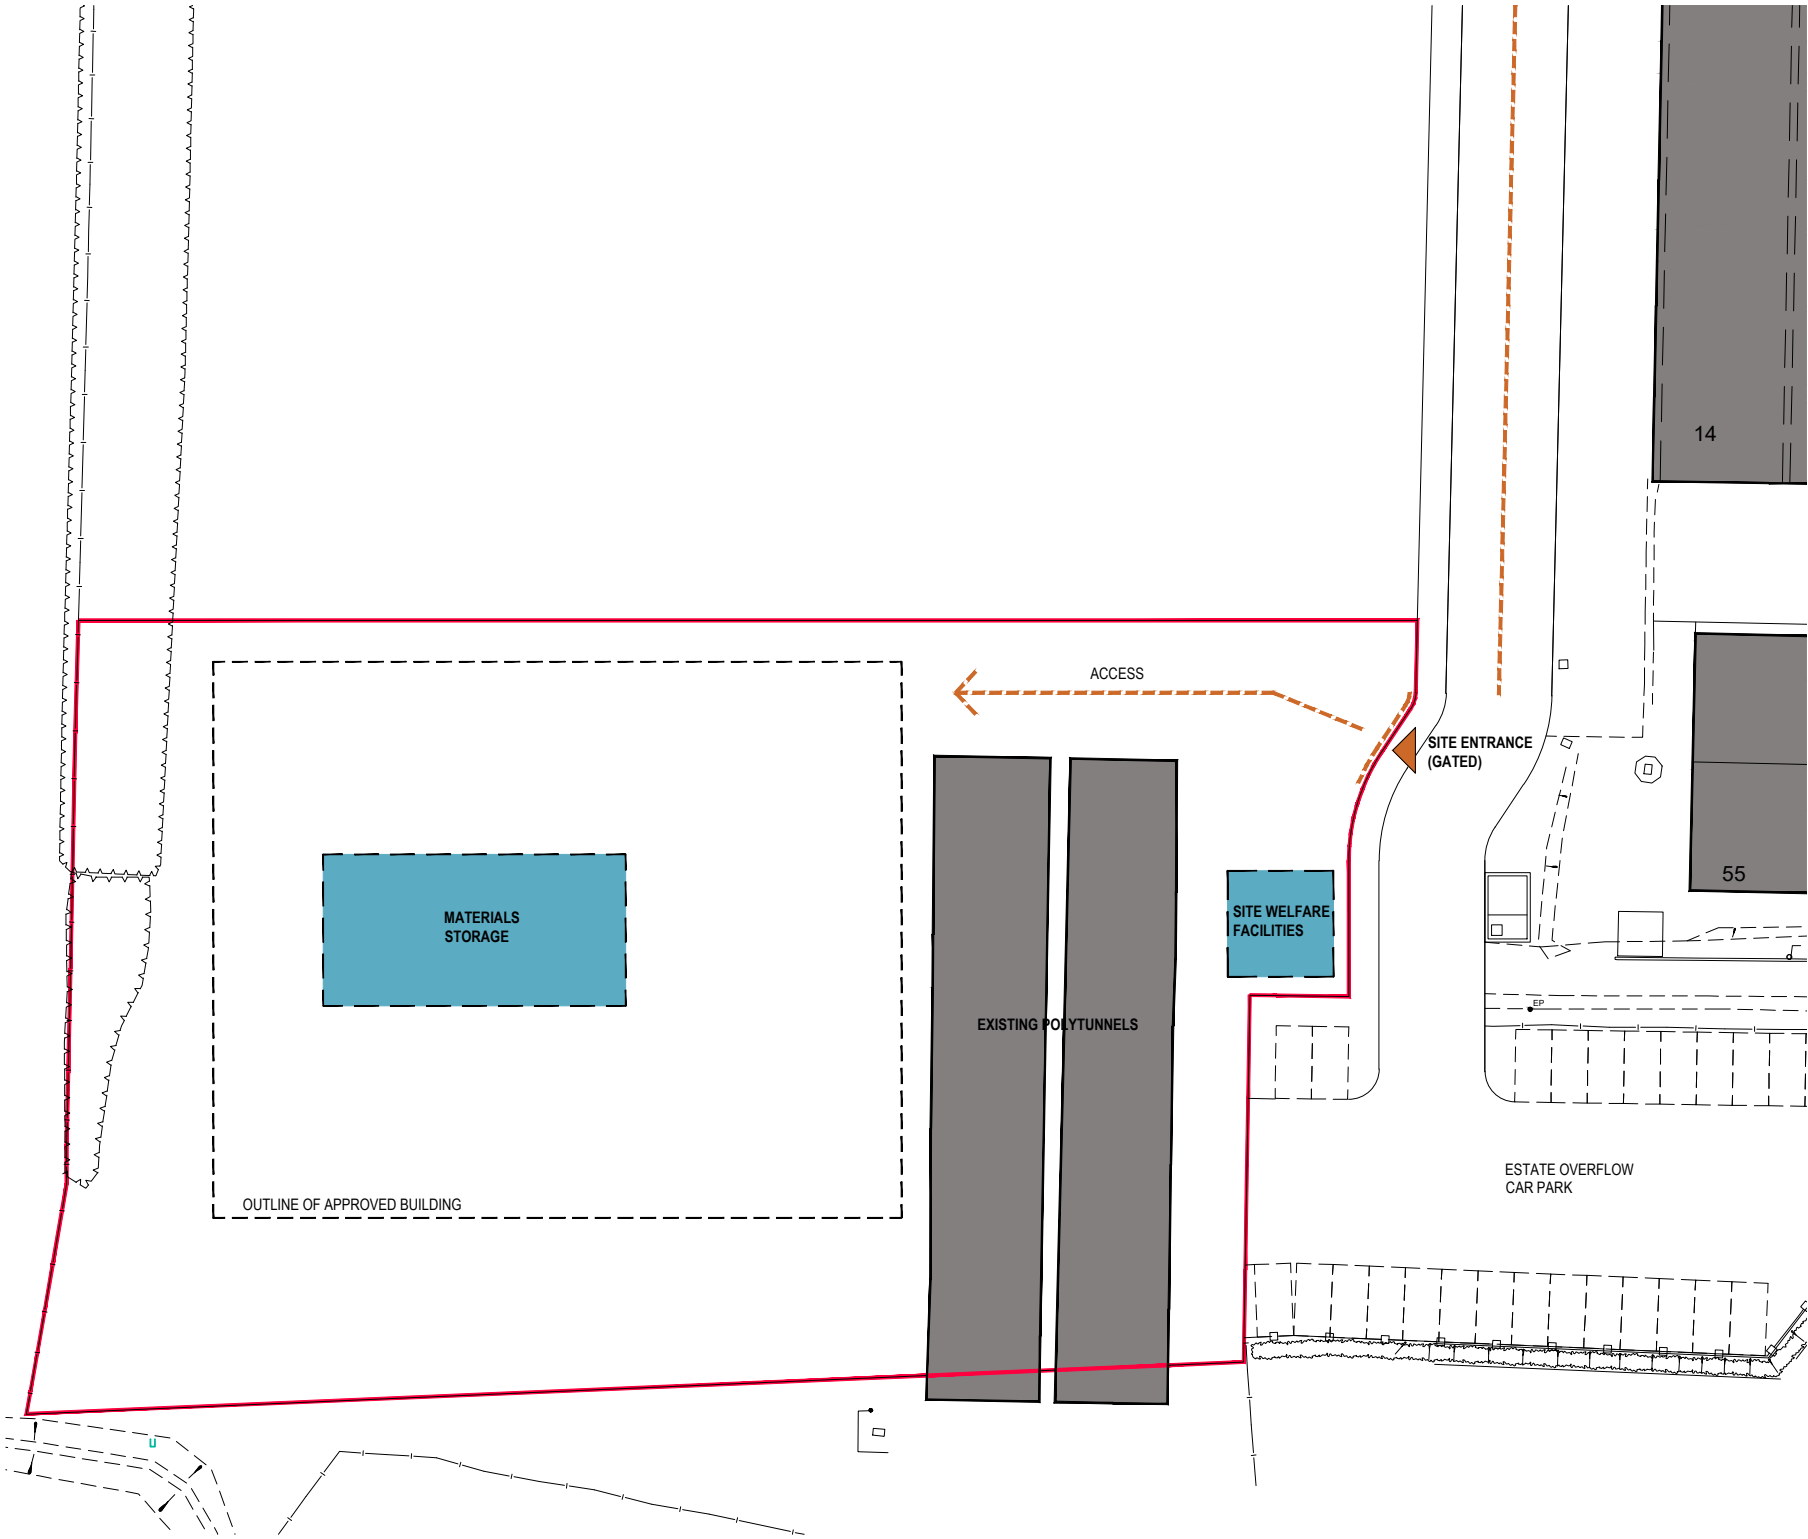


SITE LAYOUT

0 20m 50m

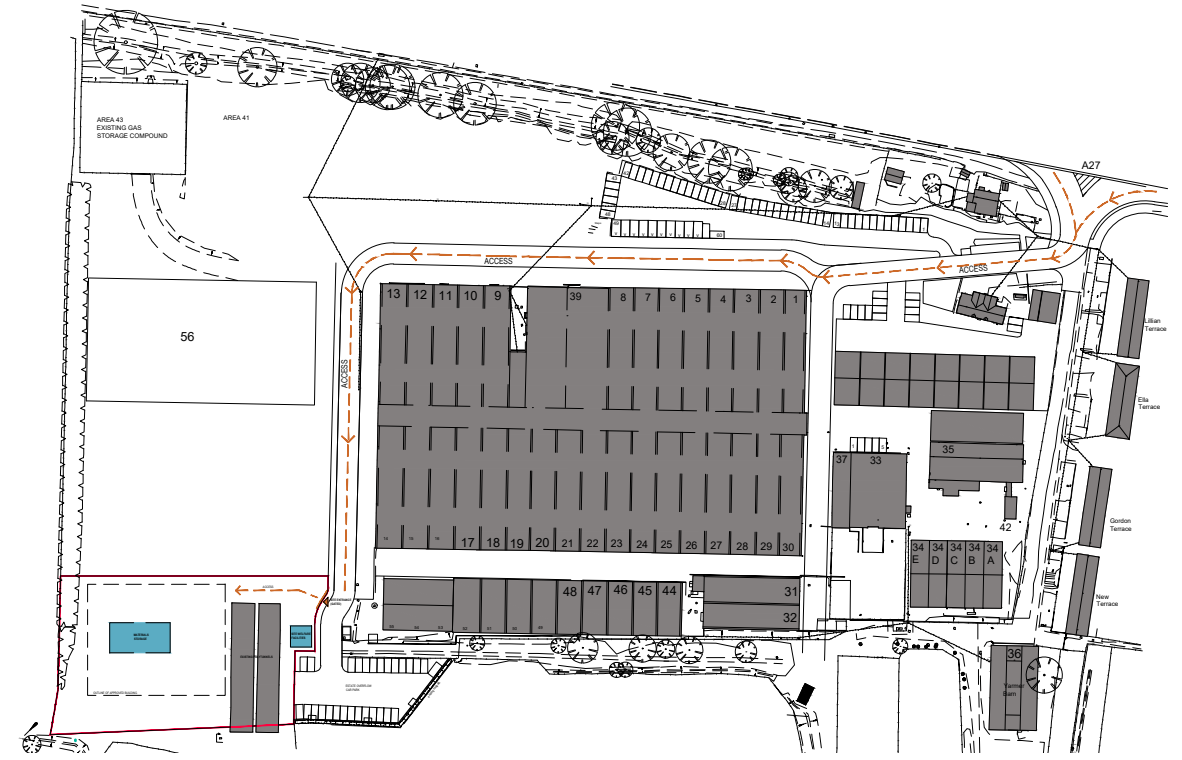

SITE ACCESS THROUGH THE VINERY FROM THE PUBLIC HIGHWAY

0 100m 200m

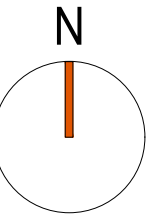

notes

© Copyright Reserved

1. This drawing is the copyright of vision architects limited

2. DO NOT copy, alter or reproduced in any way or pass to a third party without written authority

3. ~~DO NOT scale these drawings - dimensions to be checked on site prior to commencing any work~~

4. READ in conjunction with other Consultants documentation & drawings regarding this project

5. DISCREPANCIES should be reported in writing to the project architect or engineer immediately

MODEL FILE REFERENCE- 19011-A-P-PL

A

rev.

Planning Issue

description

2021.05.17

date

AJC

by

dp

ch

scale:

1:500/2500 @ A3

client:

Tributes

date:

May 2021

project:

Plot A, The Vinery, Arundel Road, Poling, BN18 9PY.

drawn:

AJC

drawing:

Construction Management Plan

checked:

dp

status:

PLANNING CONDITION

wessex house upper market street eastleigh hampshire SO50 9FD

t: 01794 830660 e: enquiries@vision-architects.org.uk

vision

architects

drawing No:

19011-A-PL-008

revision:

A