ARUN DISTRICT COUNCIL A/97/21/DOC

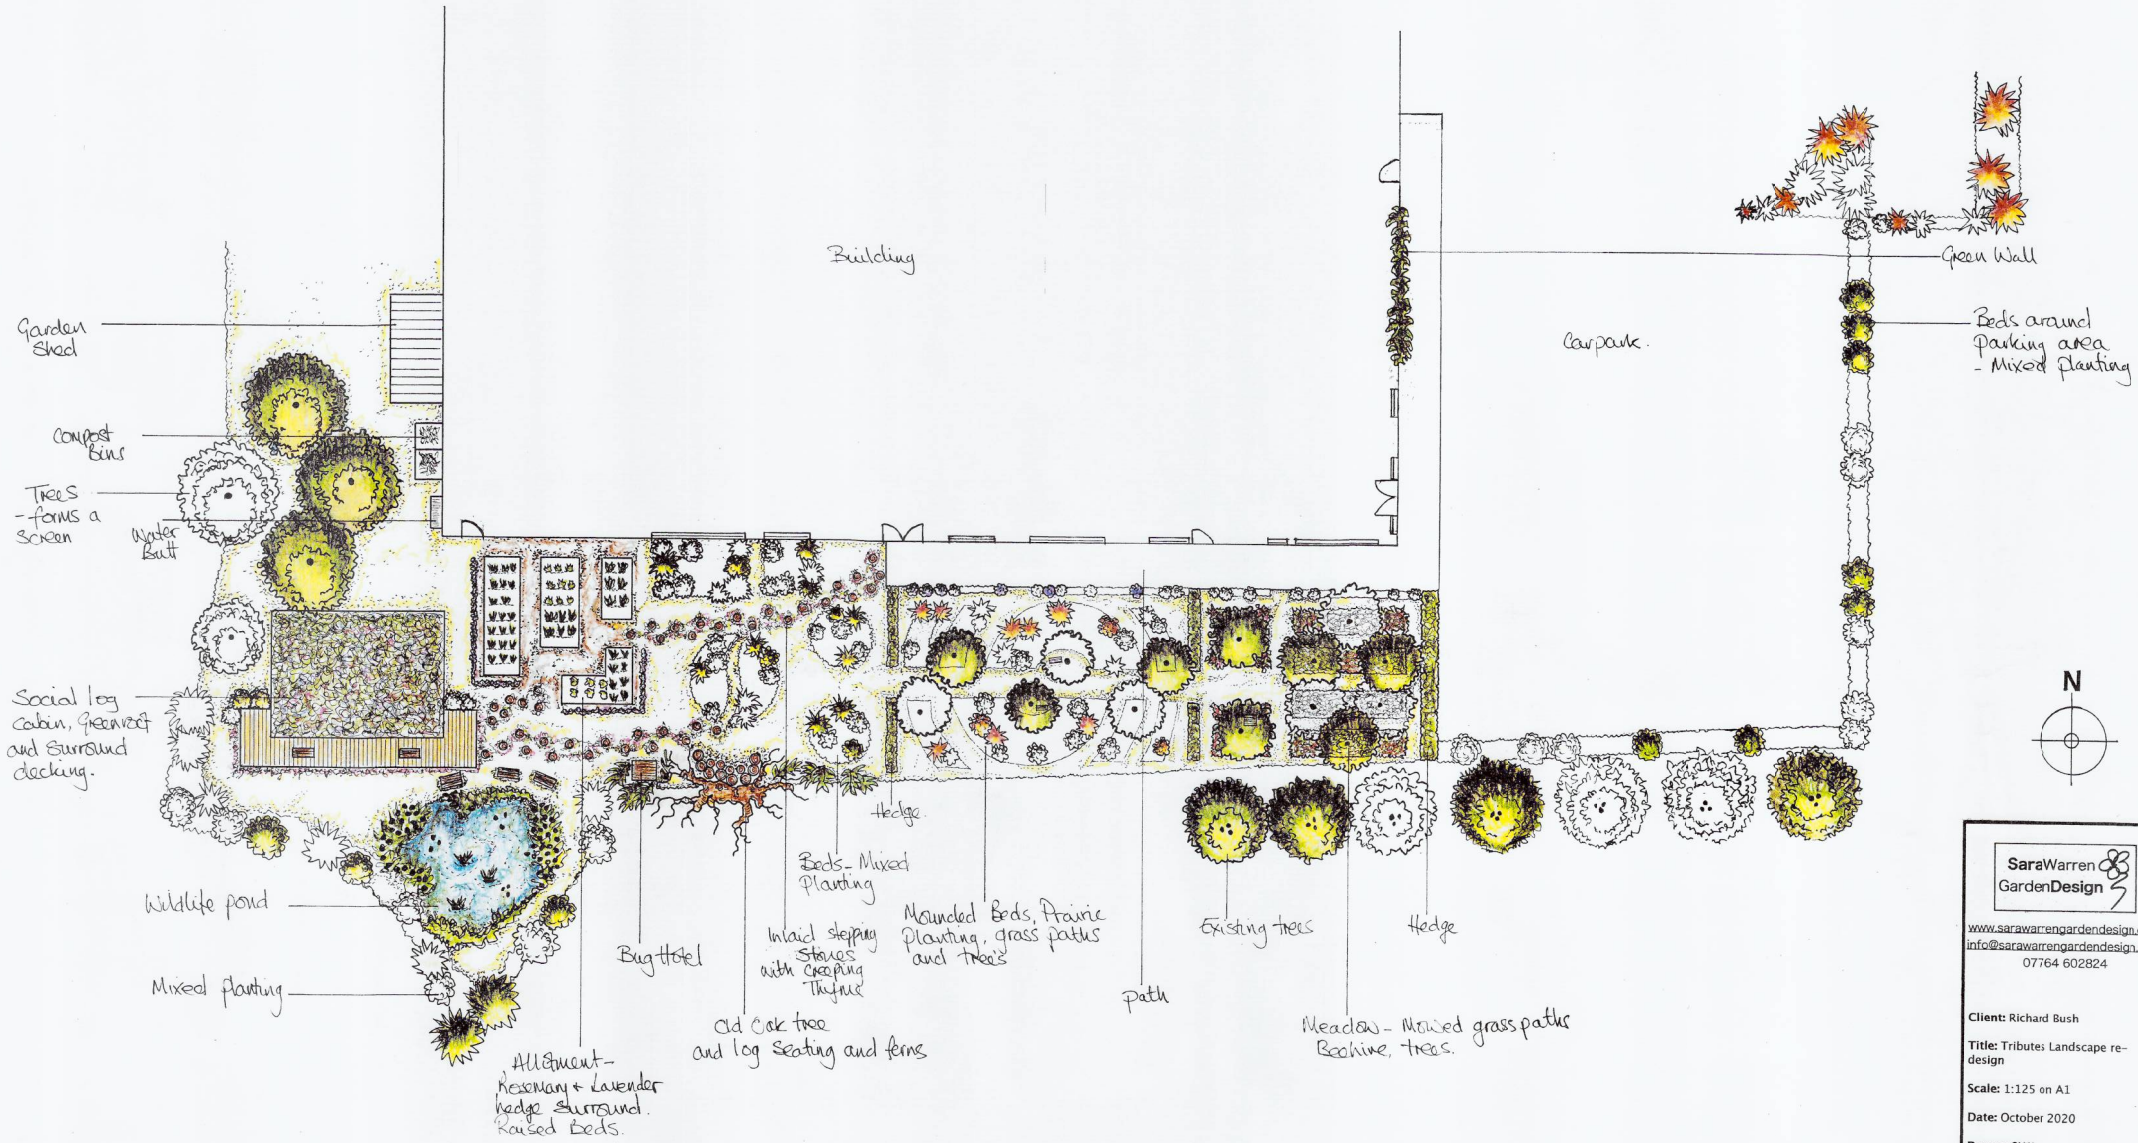

SaraWarren GardenDesign
www.sarawarrengardendesign.com
info@sarawarrengardendesign.com
07764 602824

Client: Richard Bush

Title: Tributes Landscape re-design

Scale: 1:125 on A1

Date: October 2020

Drawn: SLW

Do not scale these drawings. Dimensions to be checked on site prior to commencing any work.

This drawing is the copyright of Sara Warren