


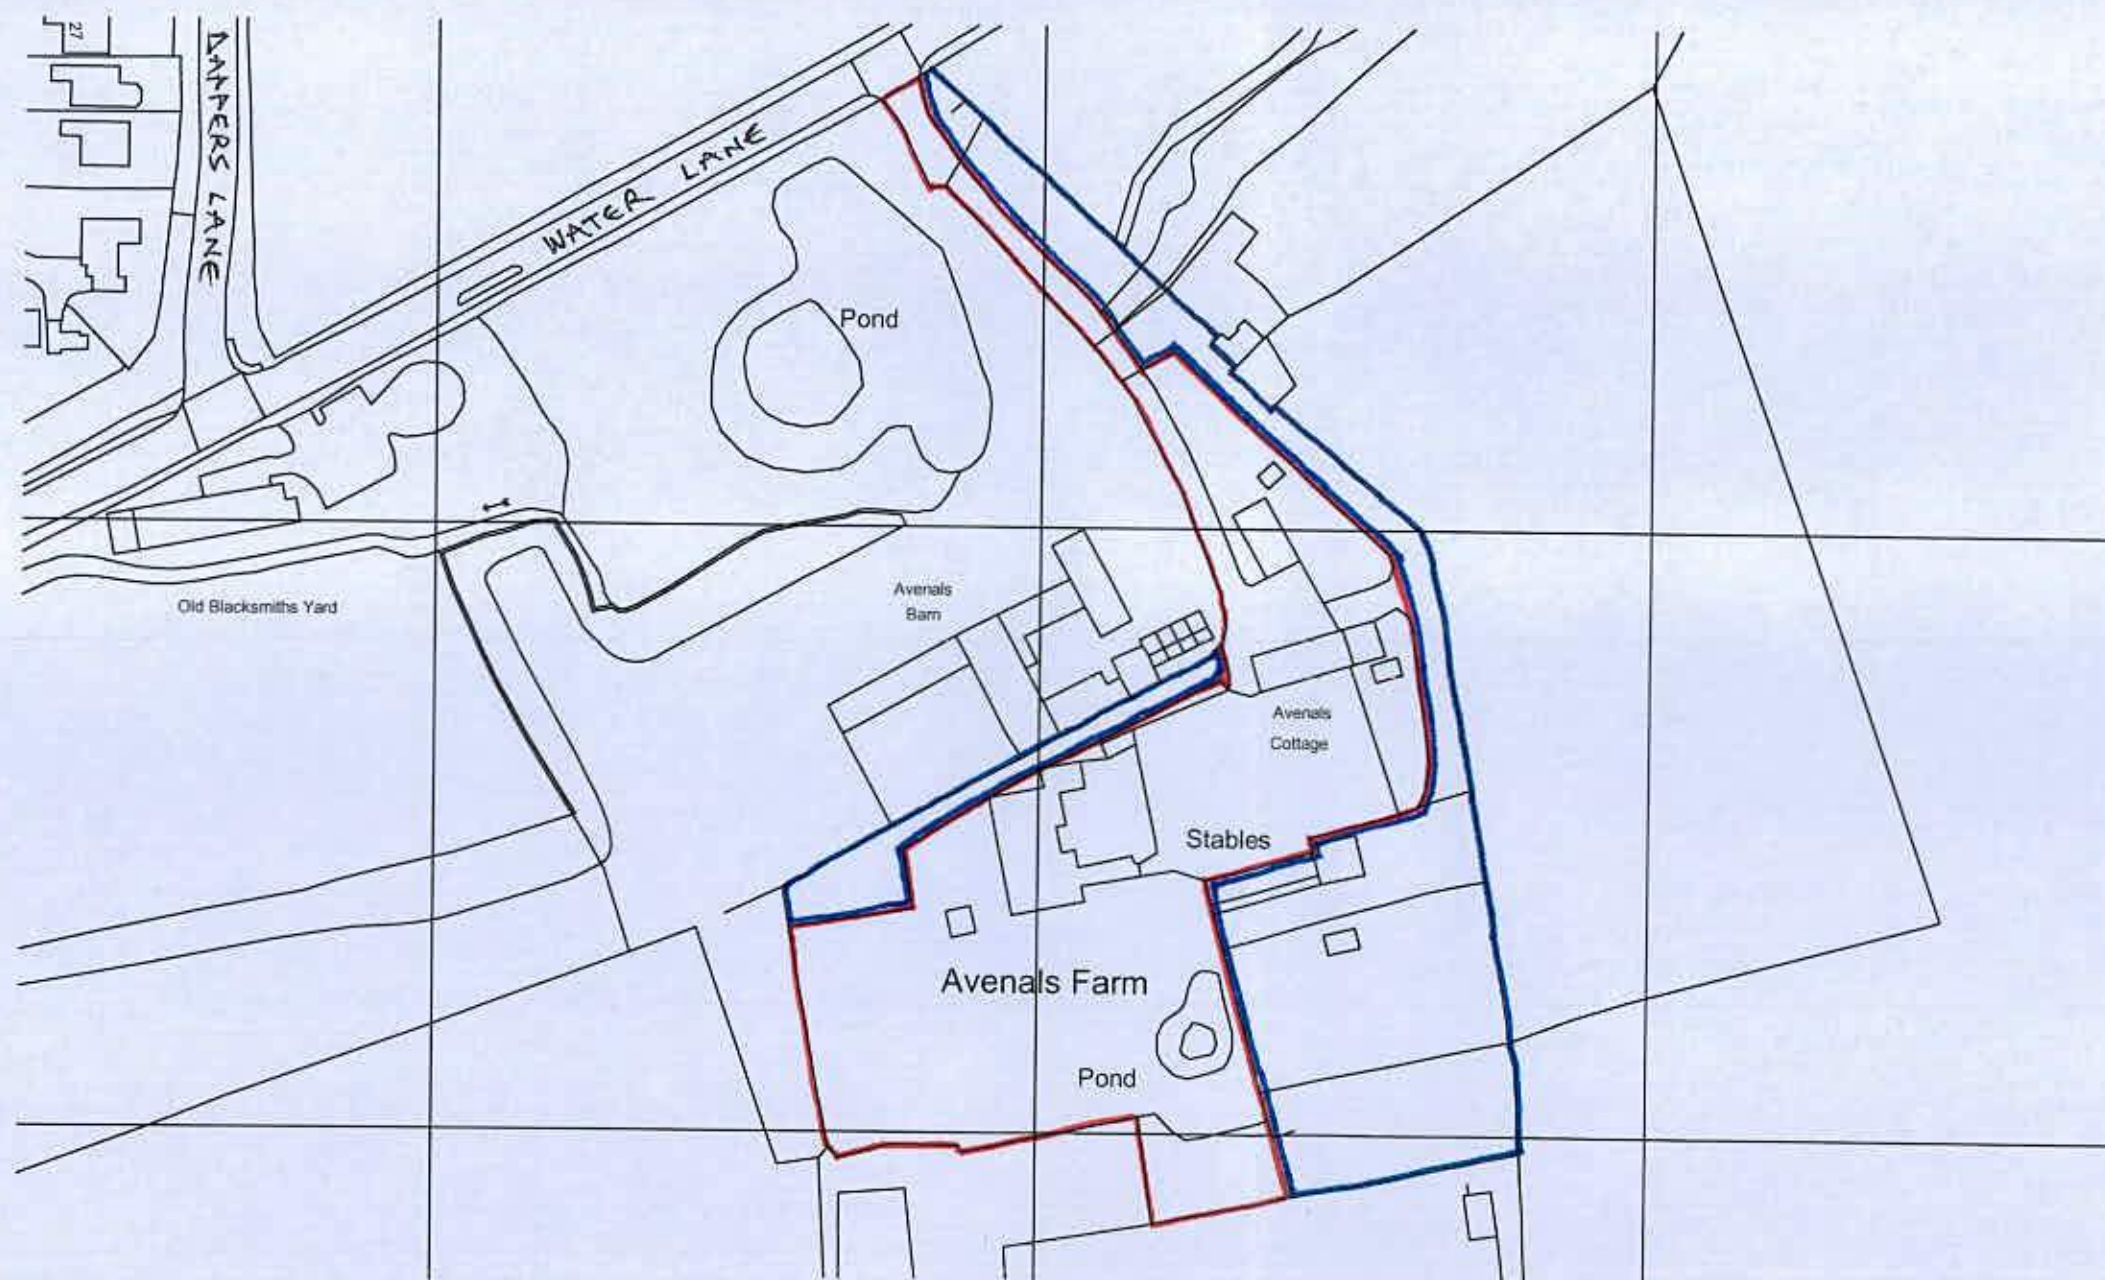

Ordnance Survey (c) Crown Copyright 2018. All rights reserved. Licence number 100022432

IF IN DOUBT - ASK!

NOTES:
DO NOT SCALE FROM DRAWINGS EXCEPT FOR PLANNING PURPOSES.

© THIS DRAWING IS THE COPYRIGHT OF PRIMEOAK BUILDINGS LTD & MUST NOT BE REPRODUCED IN PART OR WHOLE WITHOUT CONSENT.

ANY DISCREPANCIES IN THIS DRAWING TO BE REPORTED PRIMEOAK BUILDINGS LTD.

CLIENT: Mr & Mrs Chapman

JOB No: 37931

DRAWING No: 37931/01

SCALE: 1:1250 @ A3

DATE: JUNE 2018

DRAWN BY:



Prime Oak Buildings Ltd.

Whitehouse Farm
Whitehouse Lane
Swindon
South Staffordshire
DY3 4PE

Tel: 01384 296611
Fax: 01384 273118

www.primeoak.co.uk

0 10 20 30 40m
1:1250 @ A3