


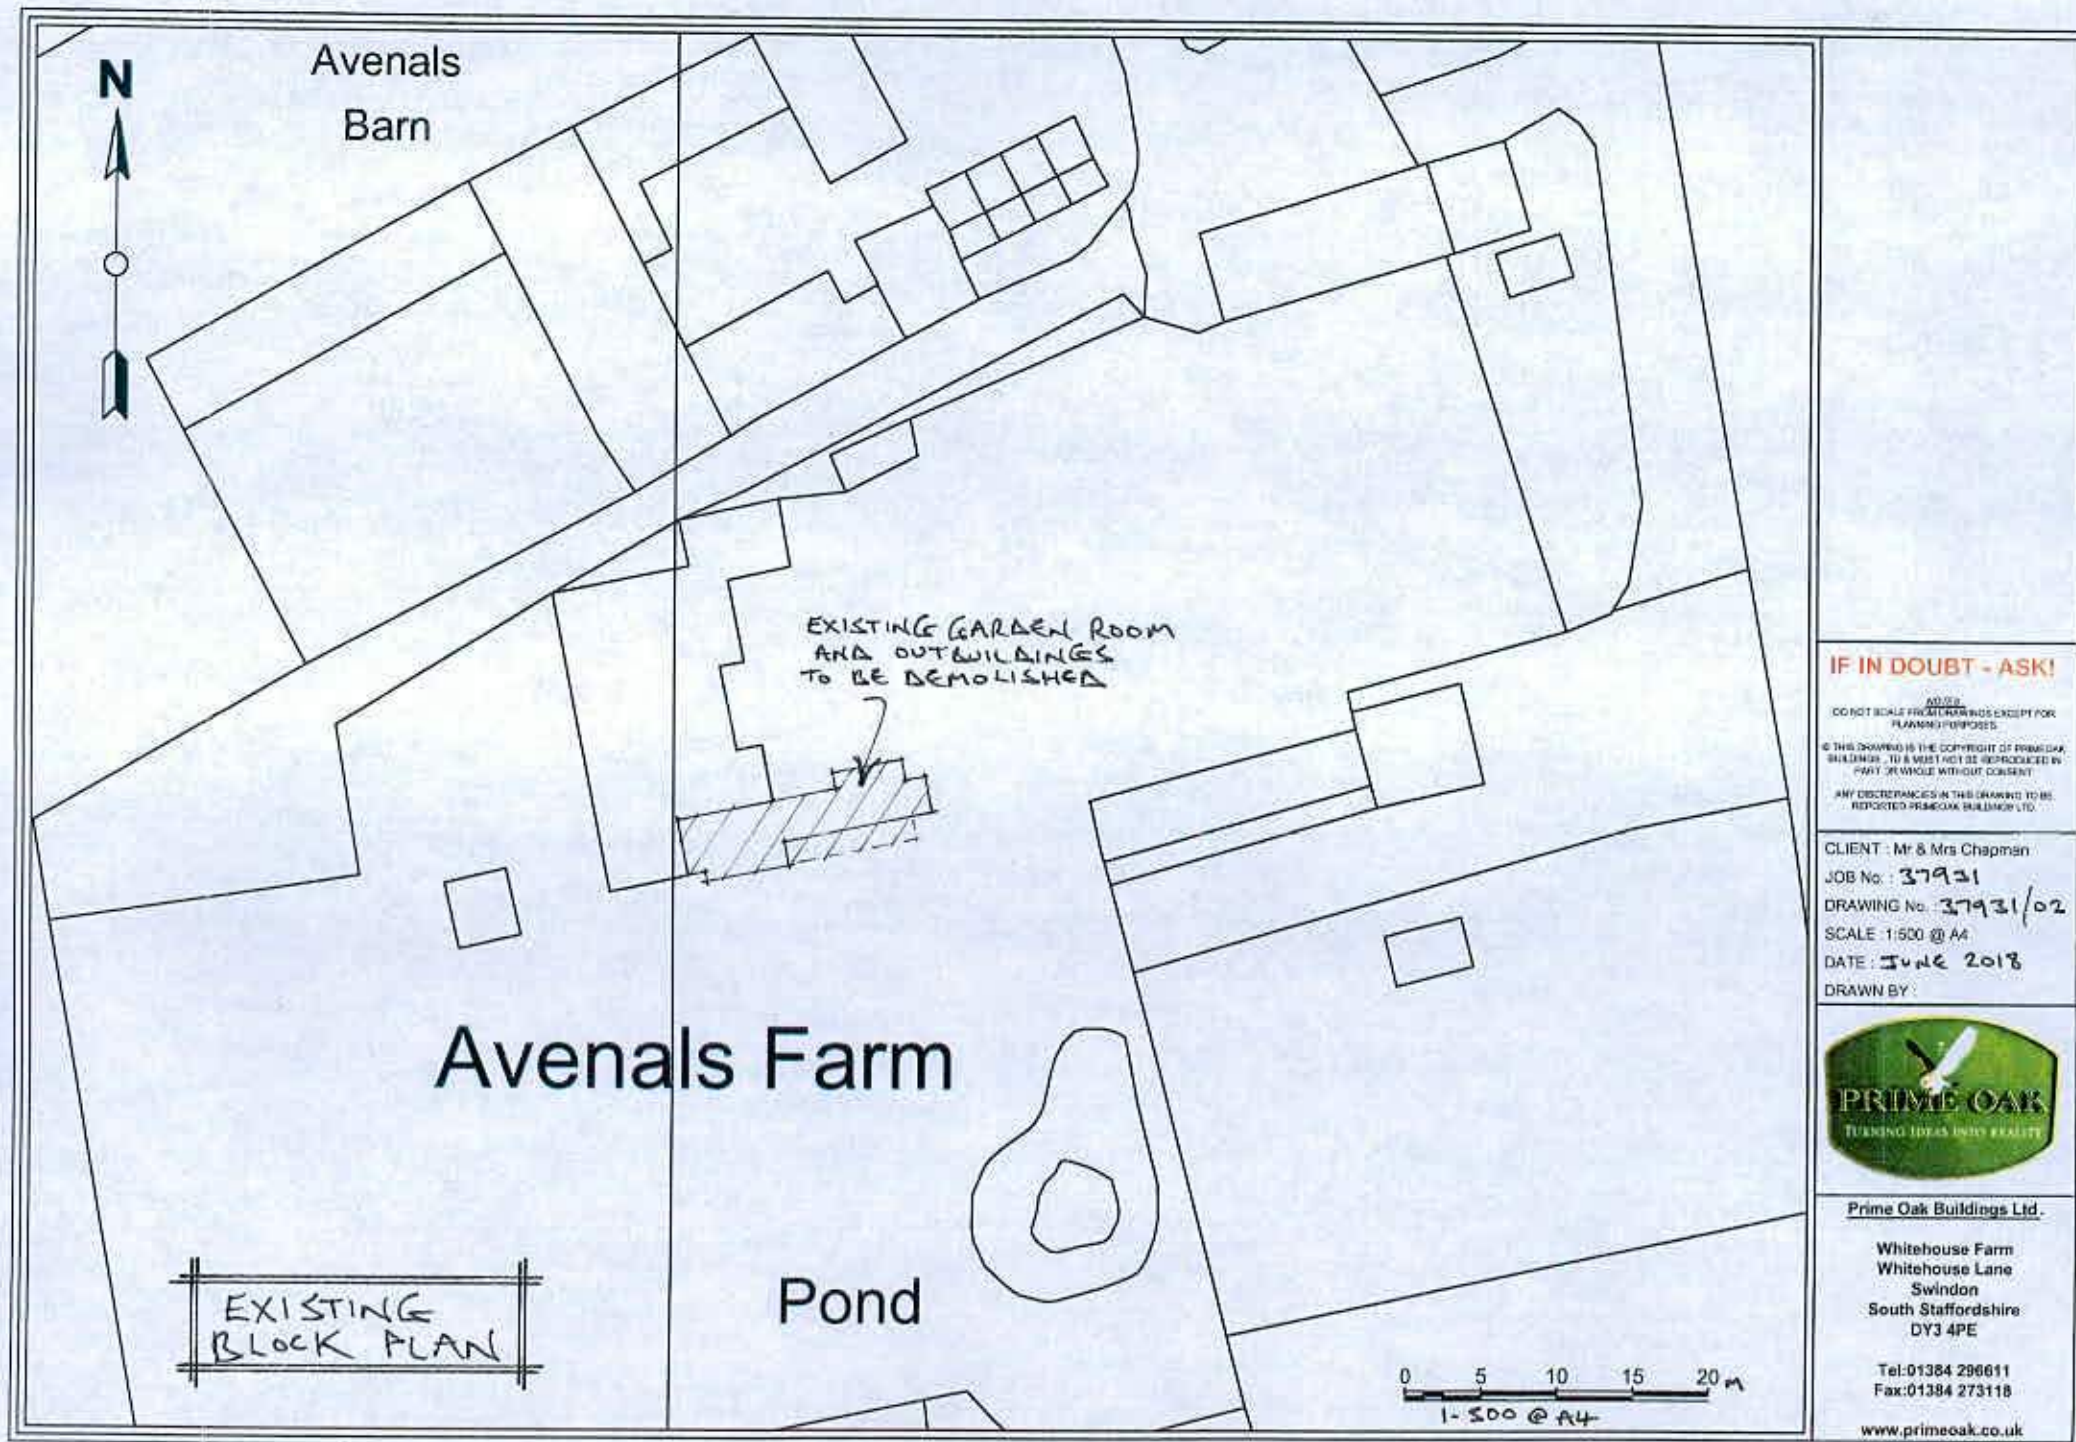

**IF IN DOUBT - ASK!**

ADVICE  
DO NOT SCALE FROM DRAWINGS EXCEPT FOR PLANNING PURPOSES.  
© THIS DRAWING IS THE COPYRIGHT OF PRIME OAK BUILDINGS LTD & MUST NOT BE REPRODUCED IN PART OR WHOLE WITHOUT CONSENT.  
ANY DISCREPANCIES IN THIS DRAWING TO BE REPORTED PRIME OAK BUILDINGS LTD.

CLIENT : Mr & Mrs Chapman  
JOB No : 37931  
DRAWING No : 37931/02  
SCALE : 1:500 @ A4  
DATE : JUNE 2018  
DRAWN BY :



Prime Oak Buildings Ltd.

Whitehouse Farm  
Whitehouse Lane  
Swindon  
South Staffordshire  
DY3 4PE

Tel: 01384 296611  
Fax: 01384 273118

[www.primeoak.co.uk](http://www.primeoak.co.uk)