


T:\Projects\3000 Series Project Numbers\91\0517B Land at Angmering, Arun District, West Sussex\Tech\Acad\Transport Drawings\Working Drawings\GA\ITB9105-GA-022A.dwg

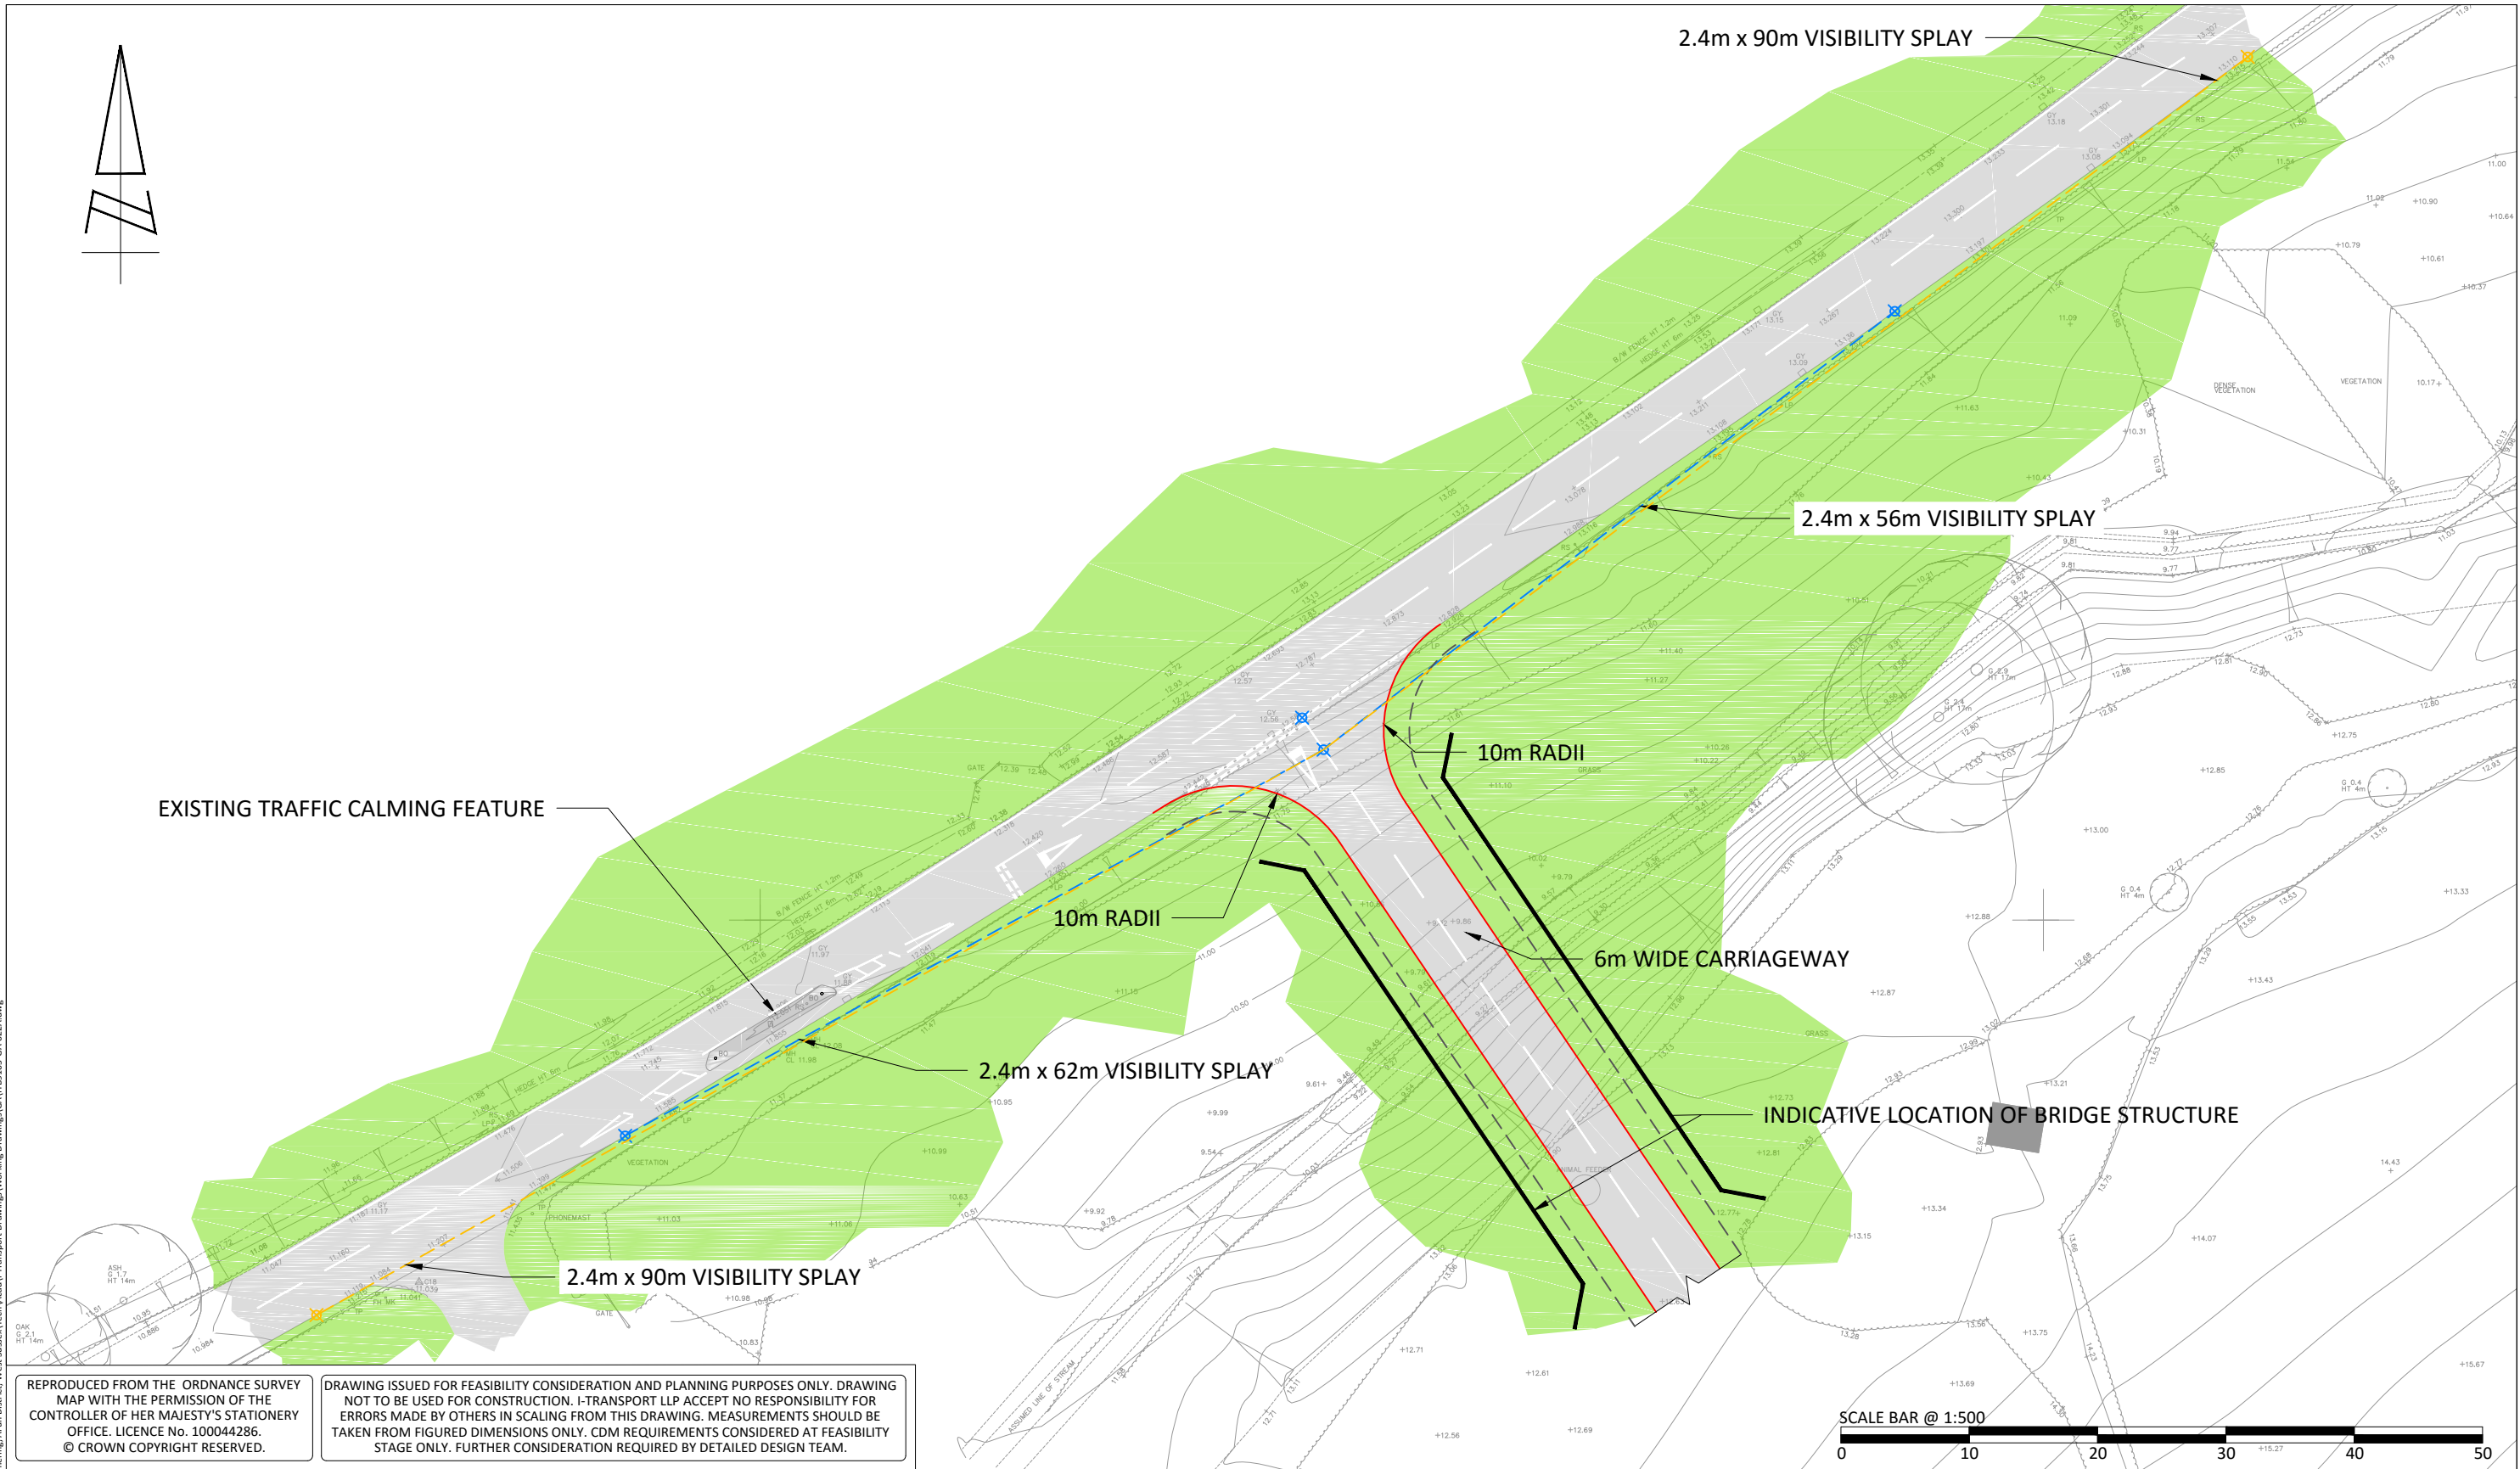

REPRODUCED FROM THE ORDNANCE SURVEY MAP WITH THE PERMISSION OF THE CONTROLLER OF HER MAJESTY'S STATIONERY OFFICE. LICENCE No. 100044286. © CROWN COPYRIGHT RESERVED.

DRAWING ISSUED FOR FEASIBILITY CONSIDERATION AND PLANNING PURPOSES ONLY. DRAWING NOT TO BE USED FOR CONSTRUCTION. I-TRANSPORT LLP ACCEPT NO RESPONSIBILITY FOR ERRORS MADE BY OTHERS IN SCALING FROM THIS DRAWING. MEASUREMENTS SHOULD BE TAKEN FROM FIGURED DIMENSIONS ONLY. CDM REQUIREMENTS CONSIDERED AT FEASIBILITY STAGE ONLY. FURTHER CONSIDERATION REQUIRED BY DETAILED DESIGN TEAM.

 Grove House, Lutyens Close, Chineham Basingstoke, Hampshire, RG24 8AG www.i-transport.co.uk								TITLE: PROPOSED SITE ACCESS - LAND SOUTH OF WATER LANE		SCALE @ A3: 1:500	CHECKED: BH	APPROVED: TW		
		A	22.09.16	MC	MINOR UPDATES		TW	TW	PROJECT: LAND SOUTH OF WATER LANE, ANGMERING		CLIENT: RYDON HOMES, GLEESON DEVELOPMENTS LTD	FILE REF: ITB9105	DRAWN: MC	DATE: 07.04.16
		REV	DATE	BY	DESCRIPTION		CHK	APD	STATUS: FOR PLANNING		DRAWING No: ITB9105-GA-022		PROJECT No: ITB9105	