
REV:	DATE:	AMENDMENTS:	DRAWN:	CHECKED:
#				
A	20.07.16	Redline updated		
B	09.05.17	Issued for Planning Application		

© The copyright of this drawing remains with Pro Vision Planning & Design and may not be reproduced in any form without prior written consent.

Only scale from this drawing for the purposes of determining a planning application. Do not scale from this drawing for construction purposes.

Any discrepancies between this and any other consultant's drawings should be reported to the Architect immediately. The contractor must check all dimensions before commencing work on site and all discrepancies reported to the Architect. No deviation from this drawing will be permitted without the prior consent of the Architect.

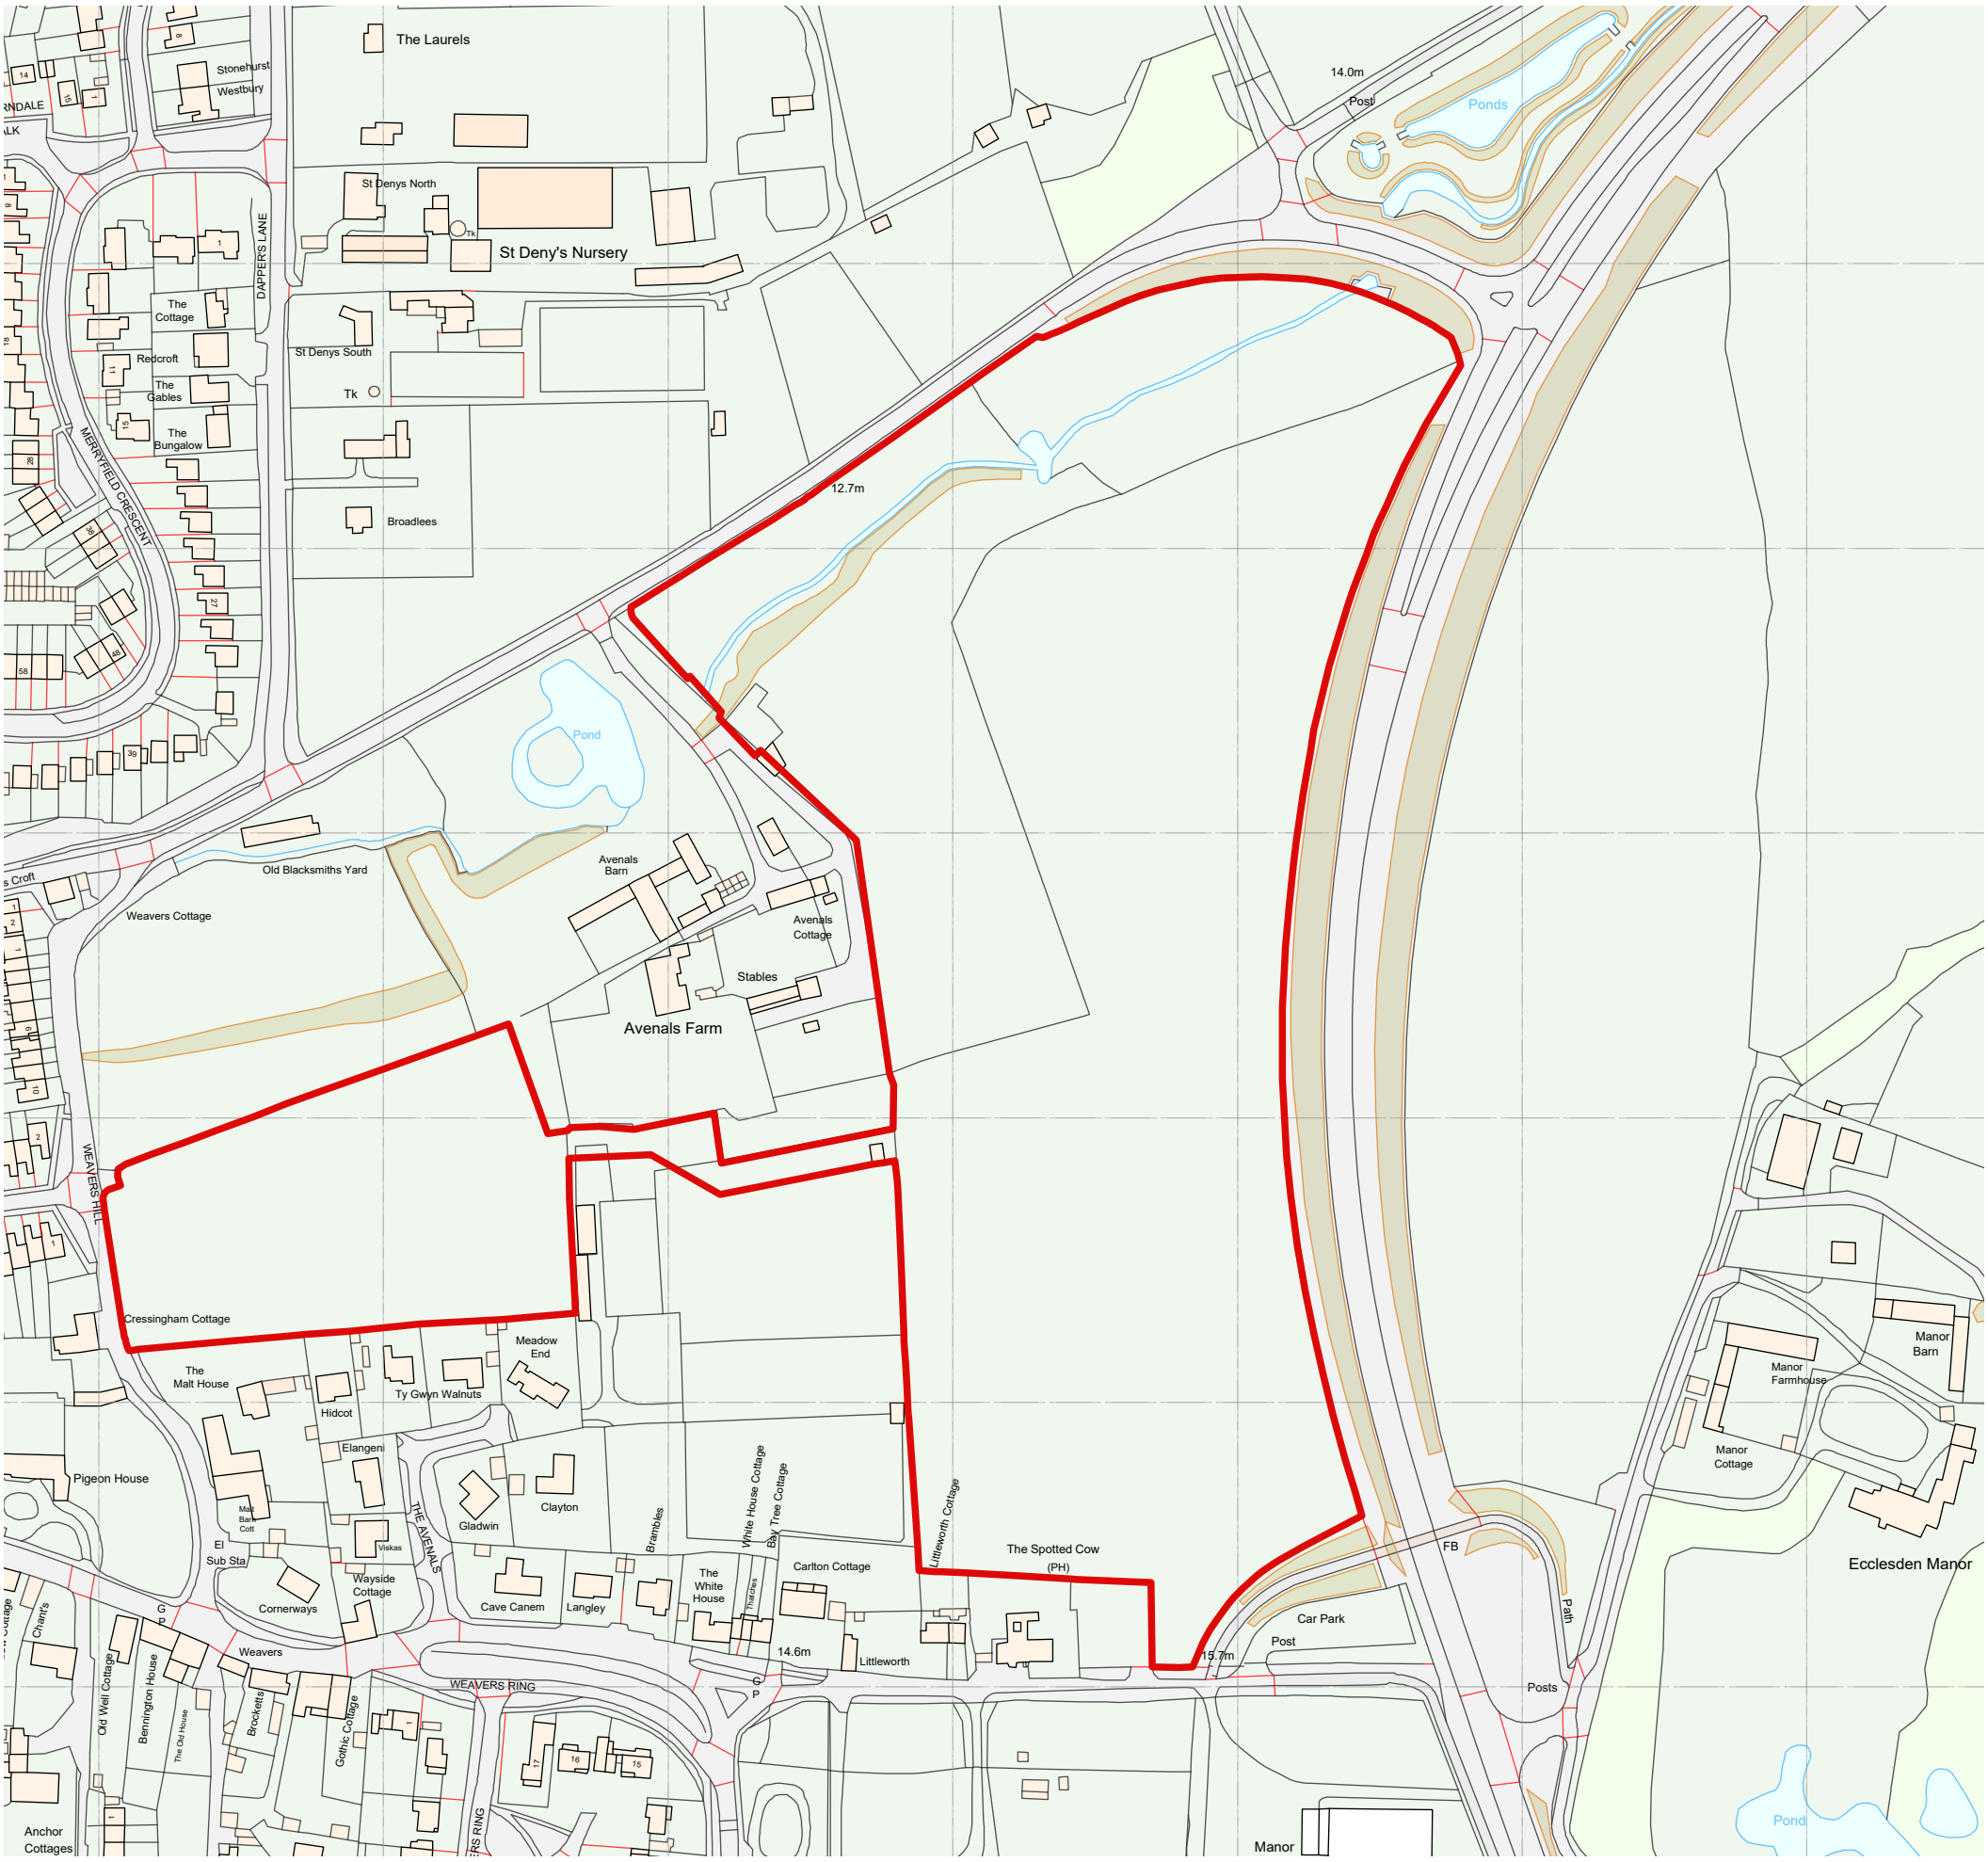

0 100 200 M

N

Location Plan

Application Boundary

CLIENT:
Gleesons Strategic Land and Rydon Group

PROJECT:
Angmering
Land adj. Water Lane

DRAWING:
Location Plan

SCALE: **1:2500@A3** DWG NO: **1911 P 01**

DATE: **March'16** REV: **B**

Ordnance Survey (c) Crown Copyright 2016.
All rights reserved. Licence number 100022432

ARUN DISTRICT COUNCIL A/99/17/OUT

PRO VISION
PLANNING & DESIGN

Grosvenor Court, Winchester Road, Ampfield, Winchester, Hants. SO51 9BD
Tel: 01794 368 698

2 Old Bath Road, Newbury, Berks. RG14 1QL
Tel: 01635 40184