


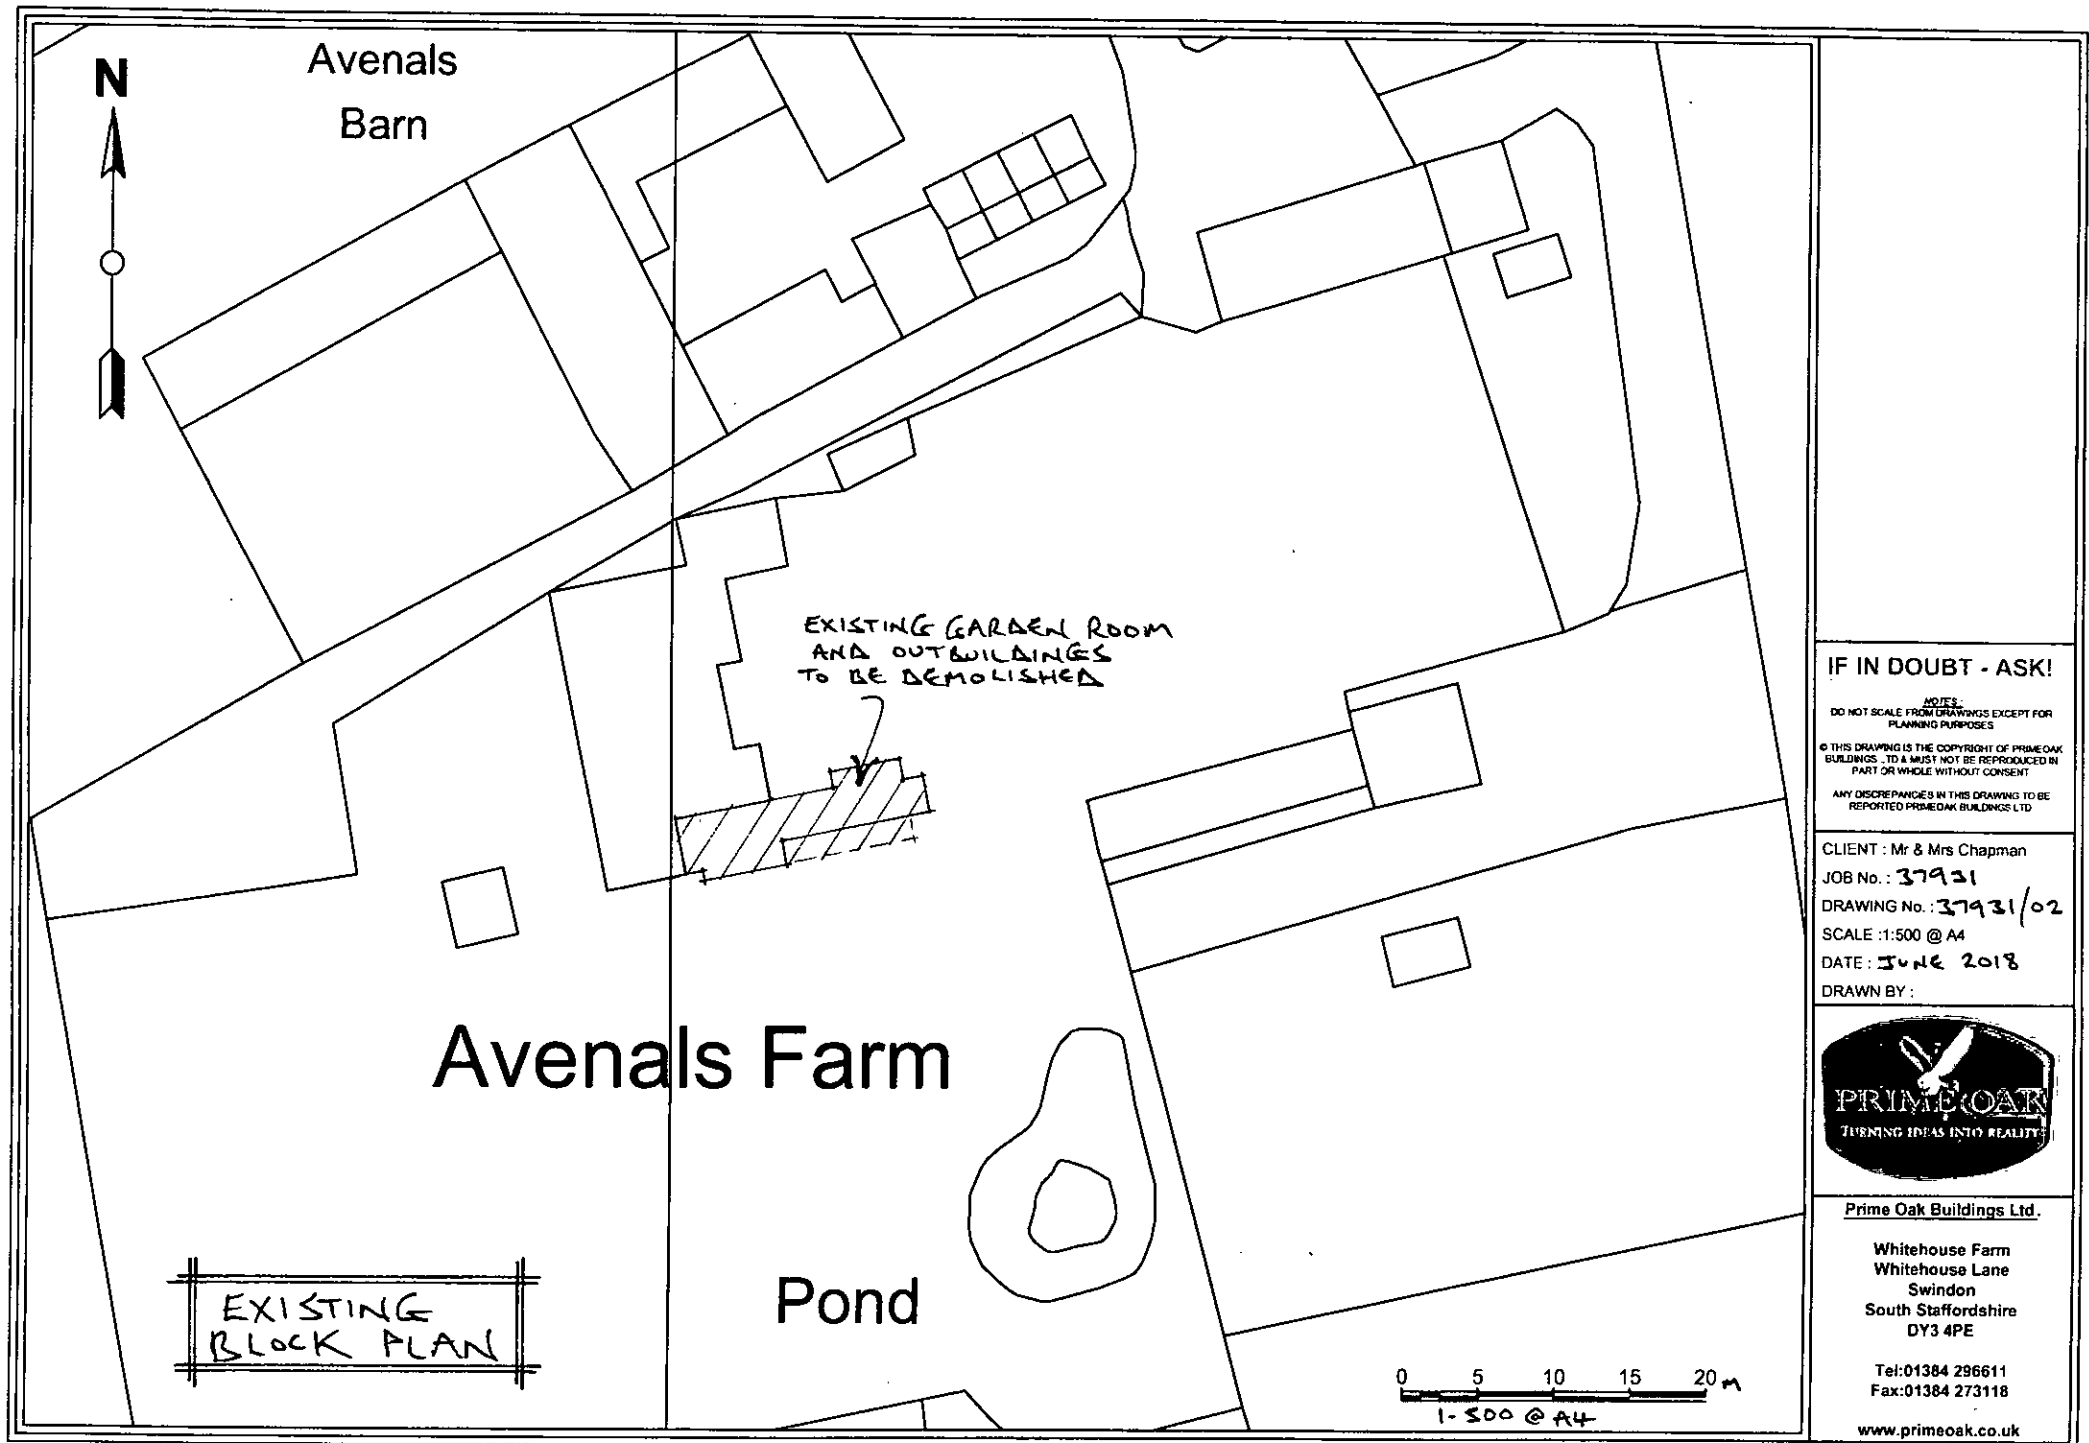

IF IN DOUBT - ASK!

NOTES:
DO NOT SCALE FROM DRAWINGS EXCEPT FOR PLANNING PURPOSES
© THIS DRAWING IS THE COPYRIGHT OF PRIME OAK BUILDINGS LTD & MUST NOT BE REPRODUCED IN PART OR WHOLE WITHOUT CONSENT
ANY DISCREPANCIES IN THIS DRAWING TO BE REPORTED PRIME OAK BUILDINGS LTD

CLIENT : Mr & Mrs Chapman
JOB No. : 37931
DRAWING No. : 37931/02
SCALE : 1:500 @ A4
DATE : JUNE 2018
DRAWN BY :



Prime Oak Buildings Ltd.

Whitehouse Farm
Whitehouse Lane
Swindon
South Staffordshire
DY3 4PE

Tel: 01384 296611
Fax: 01384 273118

www.primeoak.co.uk