


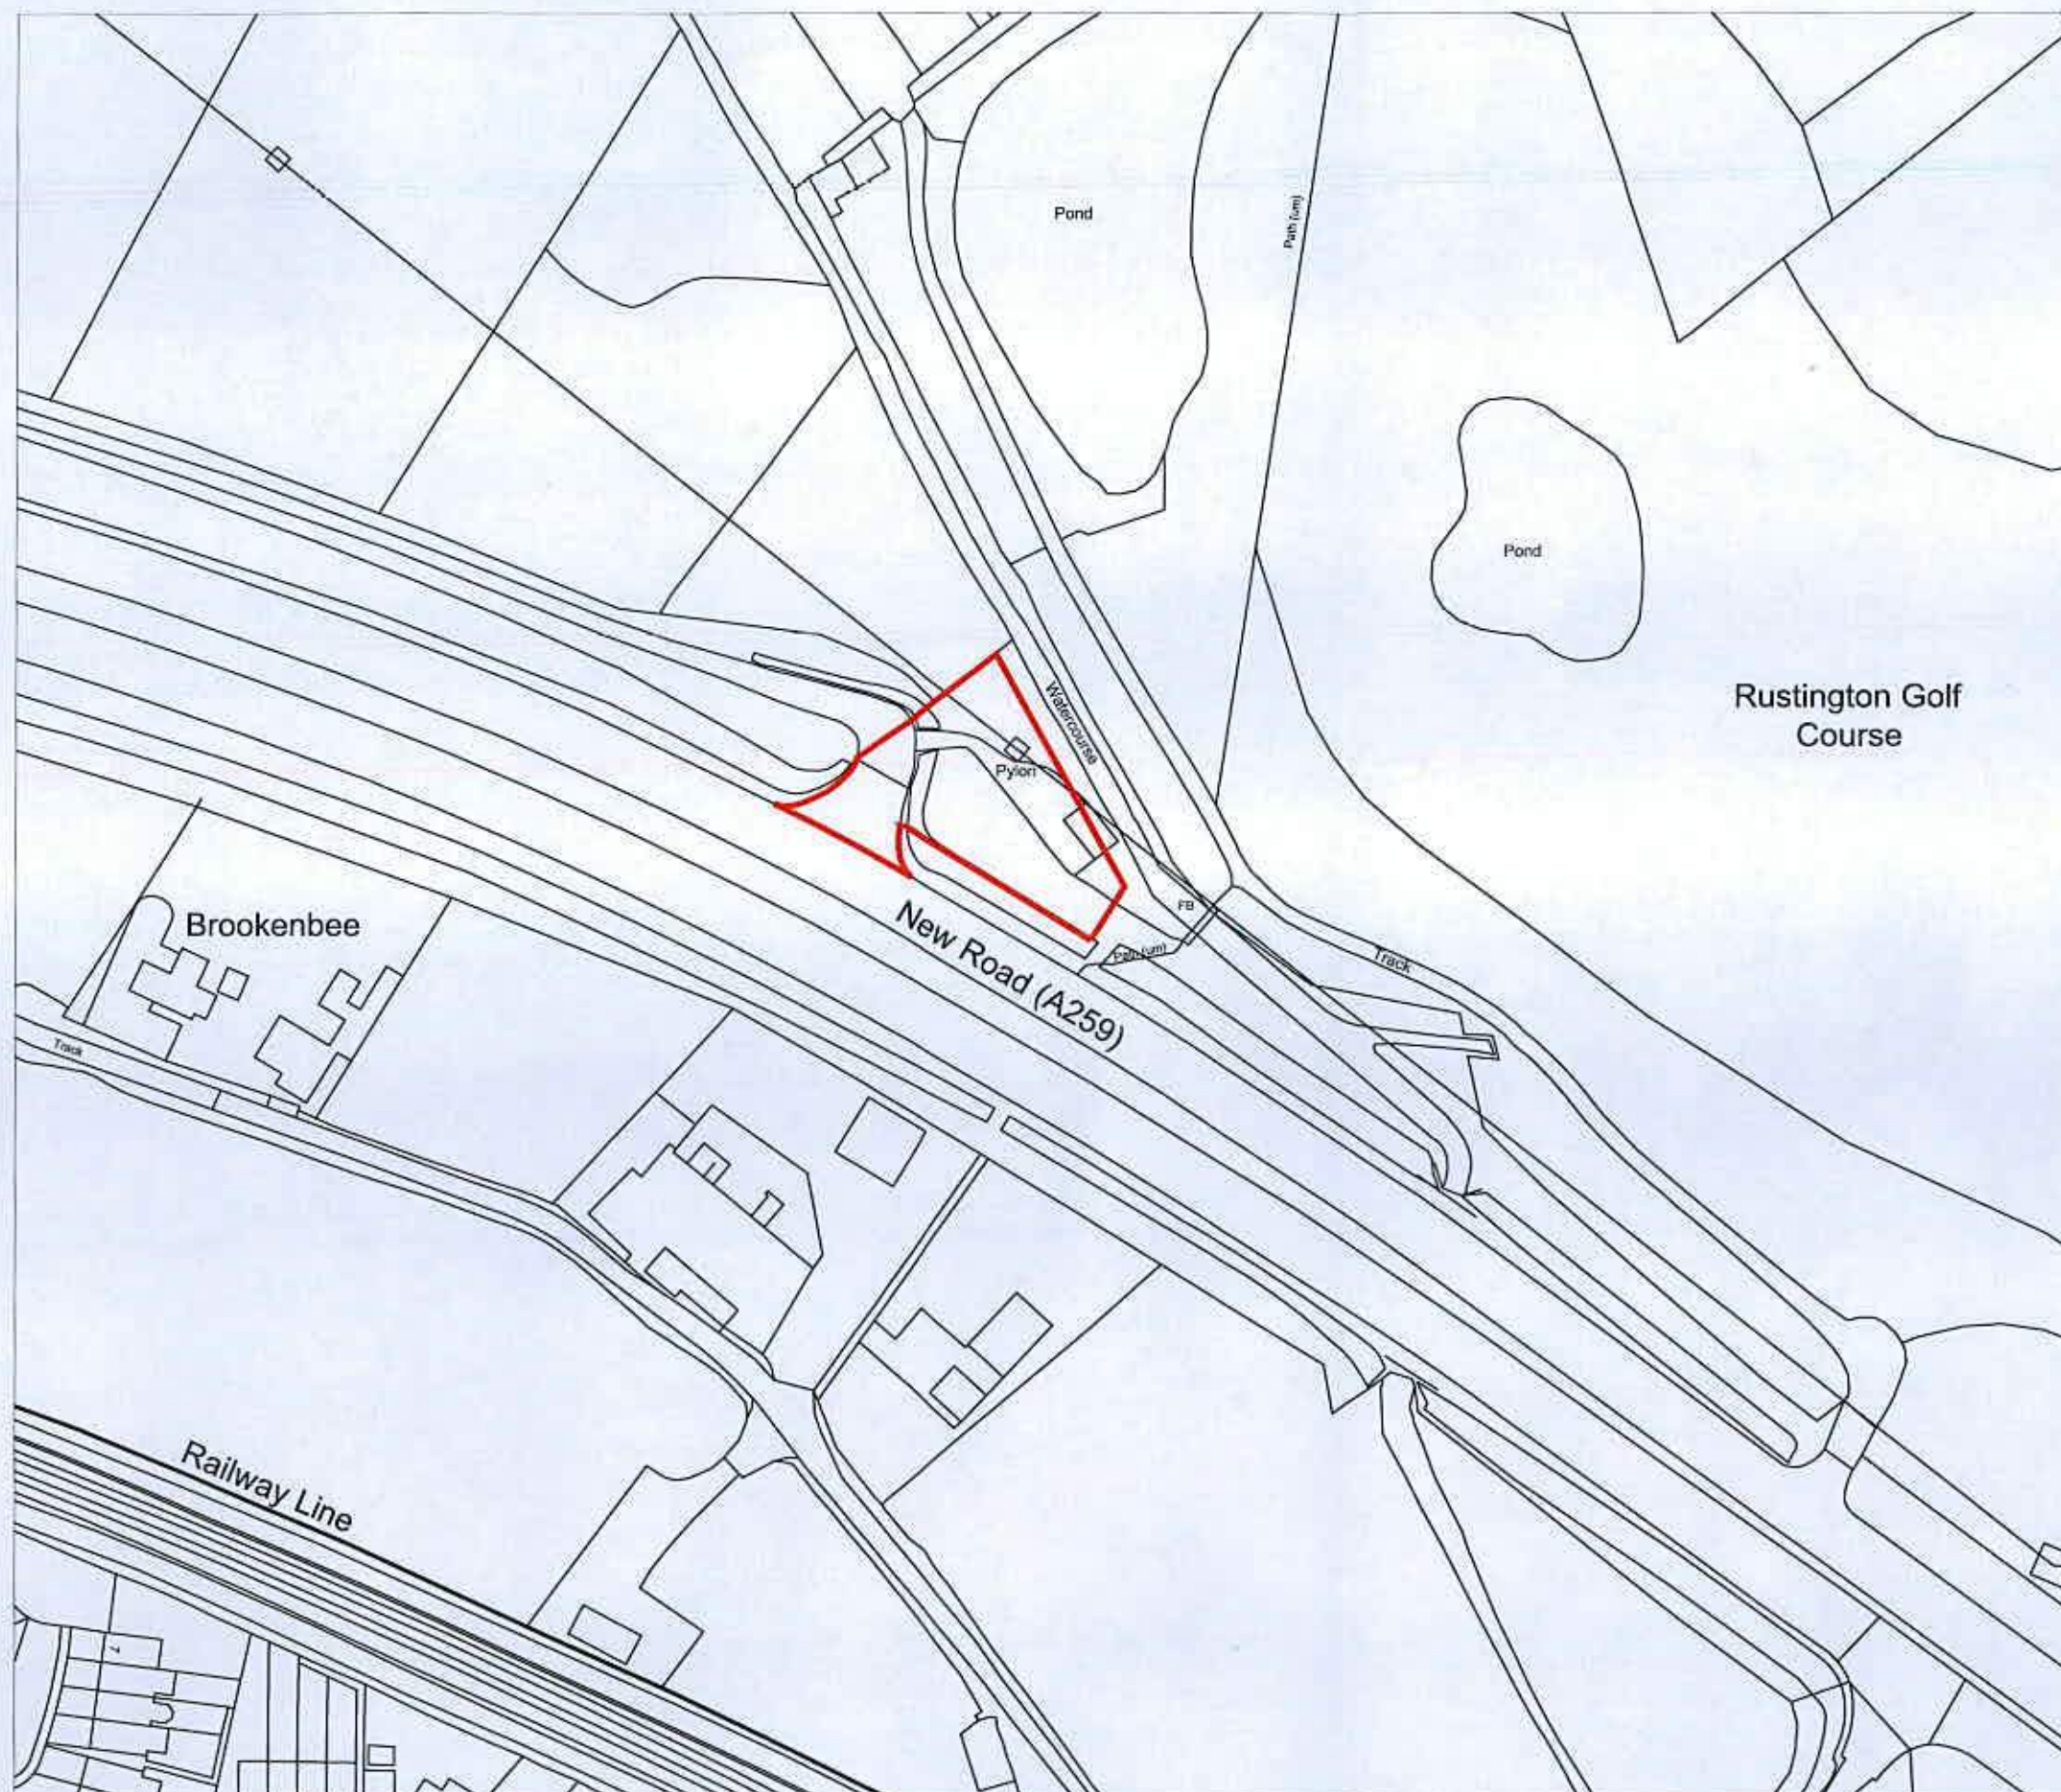

KEY:

 APPLICATION BOUNDARY

REV	NOTES	BY	DATE
TDA THE GRANARY NEWLAND FAWR FARM LLANGAN CF35 5DN TEL: 01446 789367  Environment • Landscape • Design			
CLIENT		MR. T. CASTLE	
DRAWING NUMBER	SCALE		
TDA.2365.01	1:1250 @ A3		
DRAWN	DATE		
RHC	JANUARY 2018		
PROJECT		LAND OFF NEW ROAD, RUSTINGTON (A259)	
DRAWING TITLE		SITE LOCATION PLAN	