


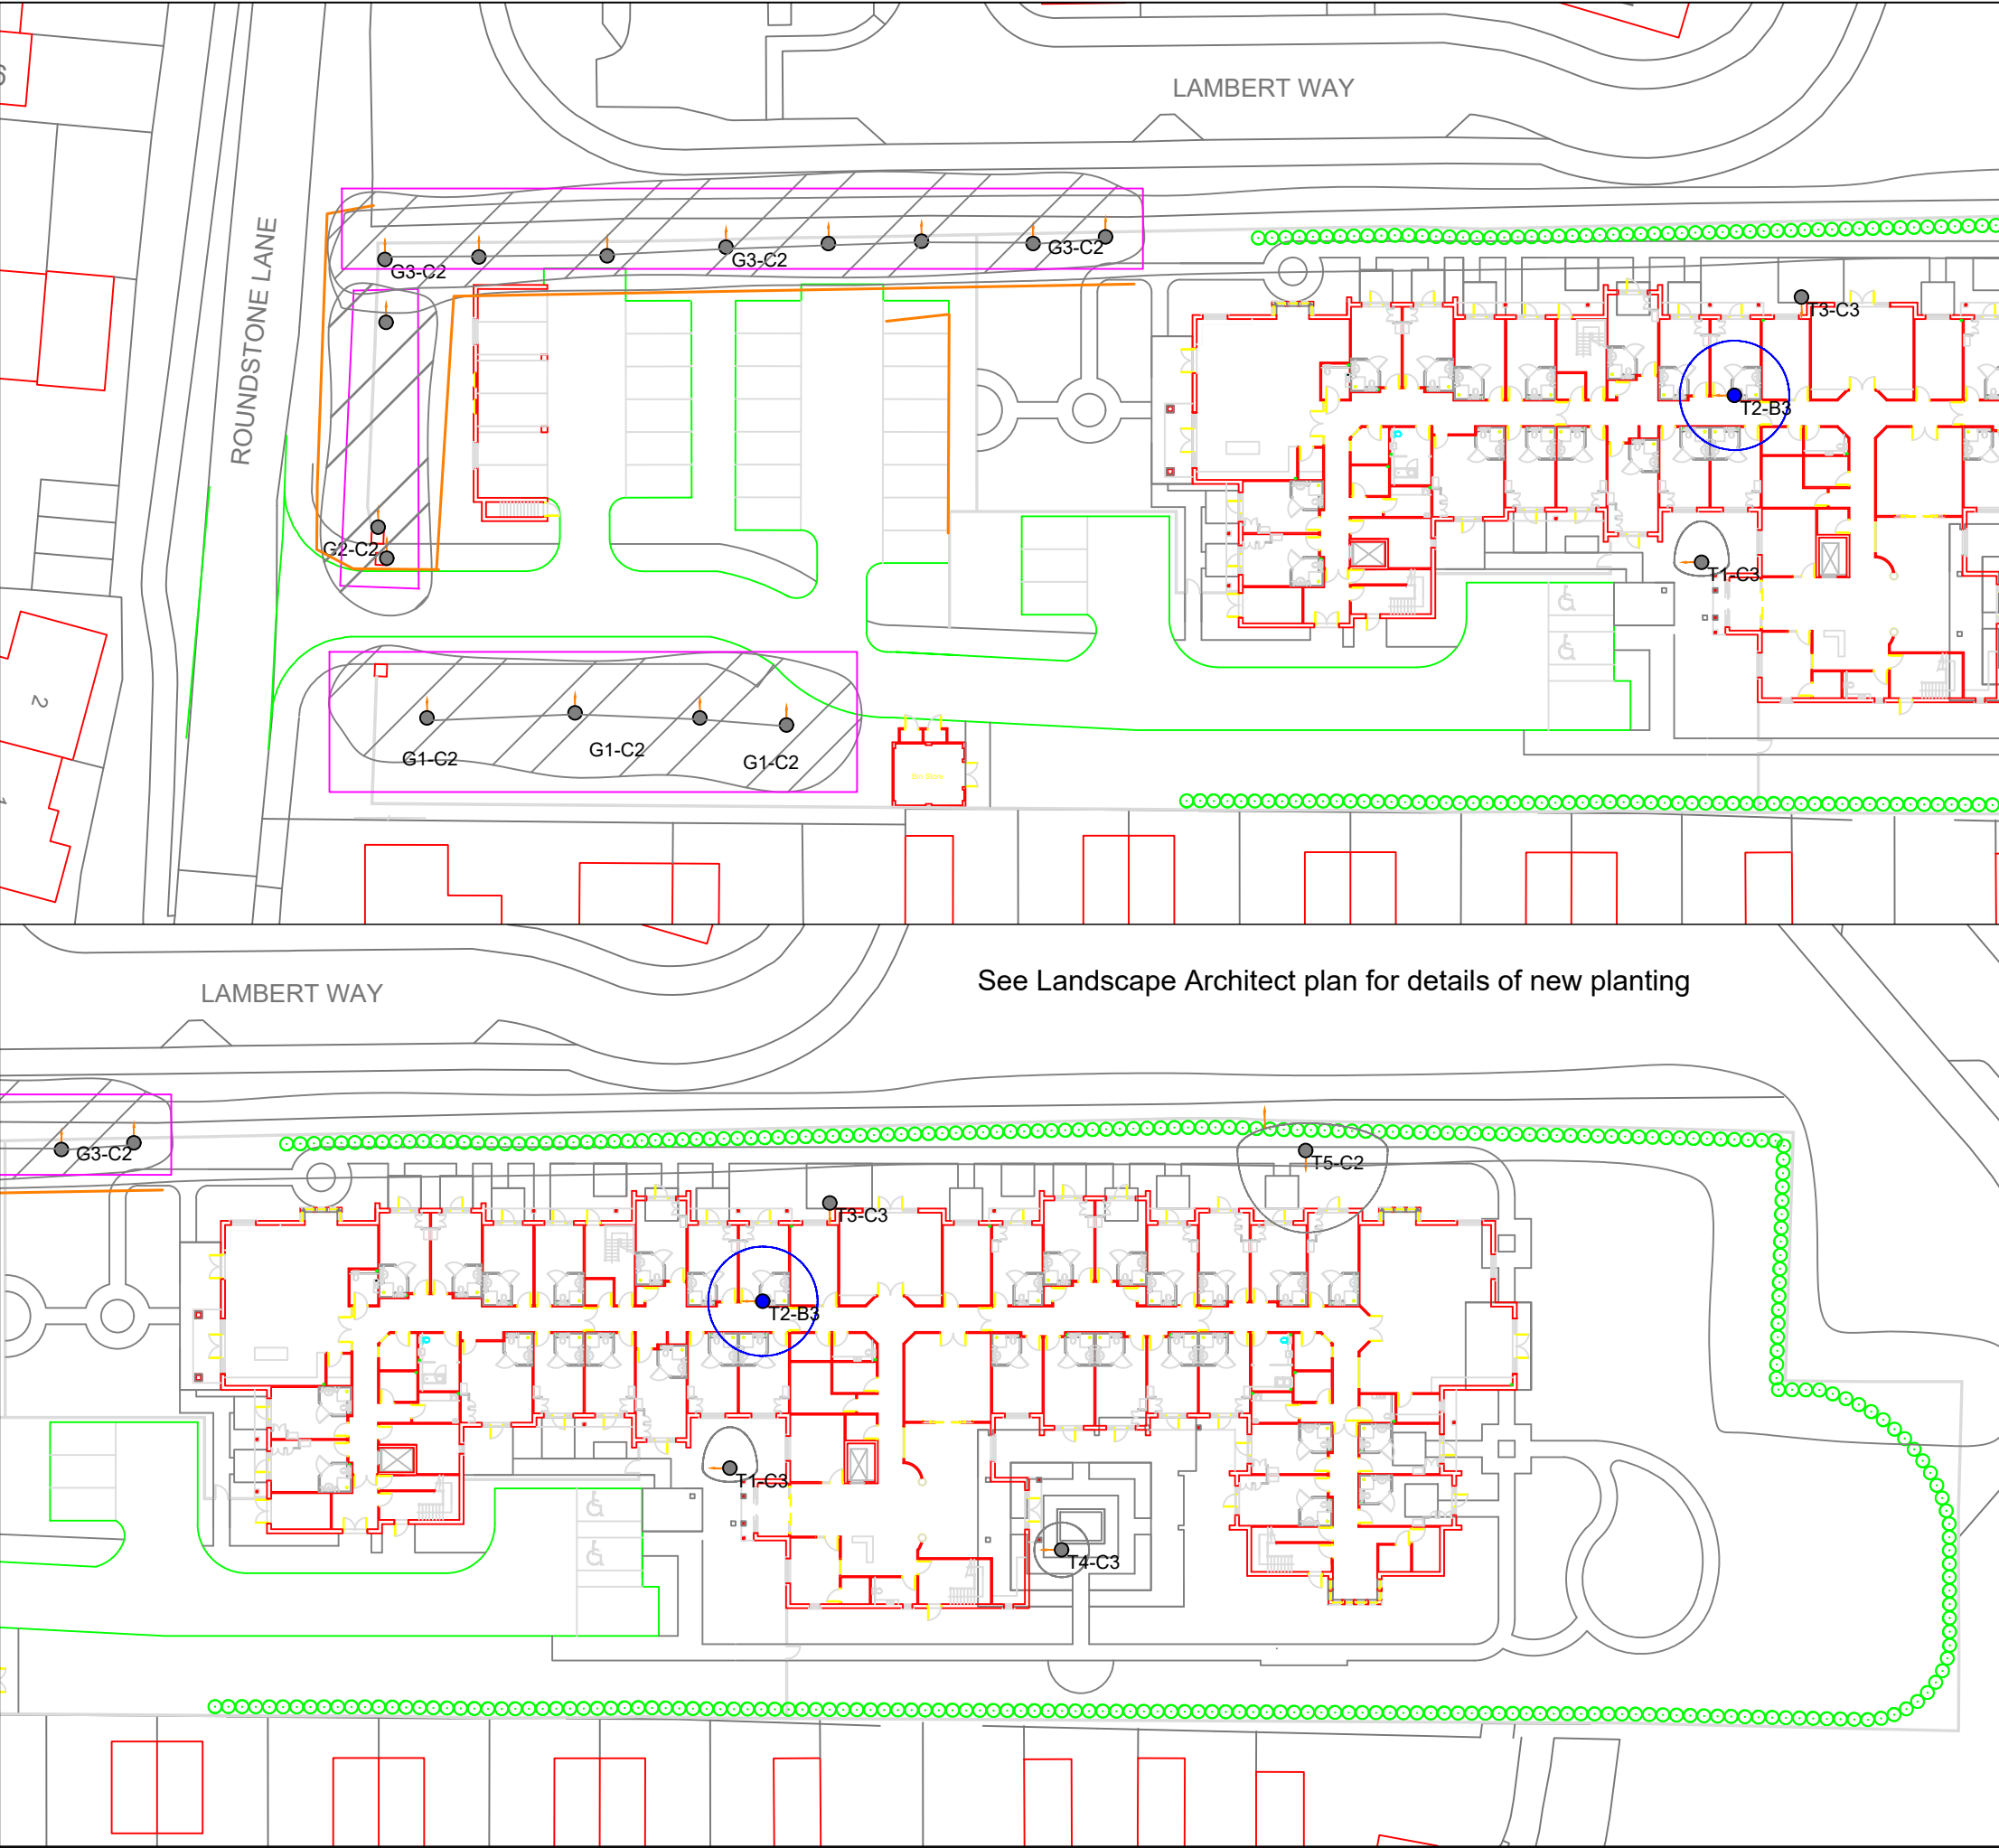

KEY

Tree Position with Canopy Spread plus BS5837 Category A1, A2 or A3

Tree Position with Canopy Spread plus BS5837 Category B1, B2 or B3

Tree Position with Canopy Spread plus BS5837 Category C1, C2 or C3

Tree Position with Canopy Spread plus BS5837 Category U

Root Protection Area (RPA) - Based on Simple Radius from Tree

- First significant Branch direction (FSB)

- Protective Fence Line

TREE PROTECTION PLAN

CLIENT: Hallmark Health Care

PROJECT: **Proposed Care Home**
Pound Place, Roundstone Road,
Angmering

DATE: 8th January 2019

SCALE: 1:500 A3

REV: 1

ANDREW DAY
ARBORICULTURALCONSULTANCY LTD

CREG NA BAA
BROOK ROAD
TILLINGHAM
ESSEX
CM0 7SG

TEL: 01621 779811 MOB: 0777 231 7770

EMAIL: andy@andrewdayconsultancy.com